




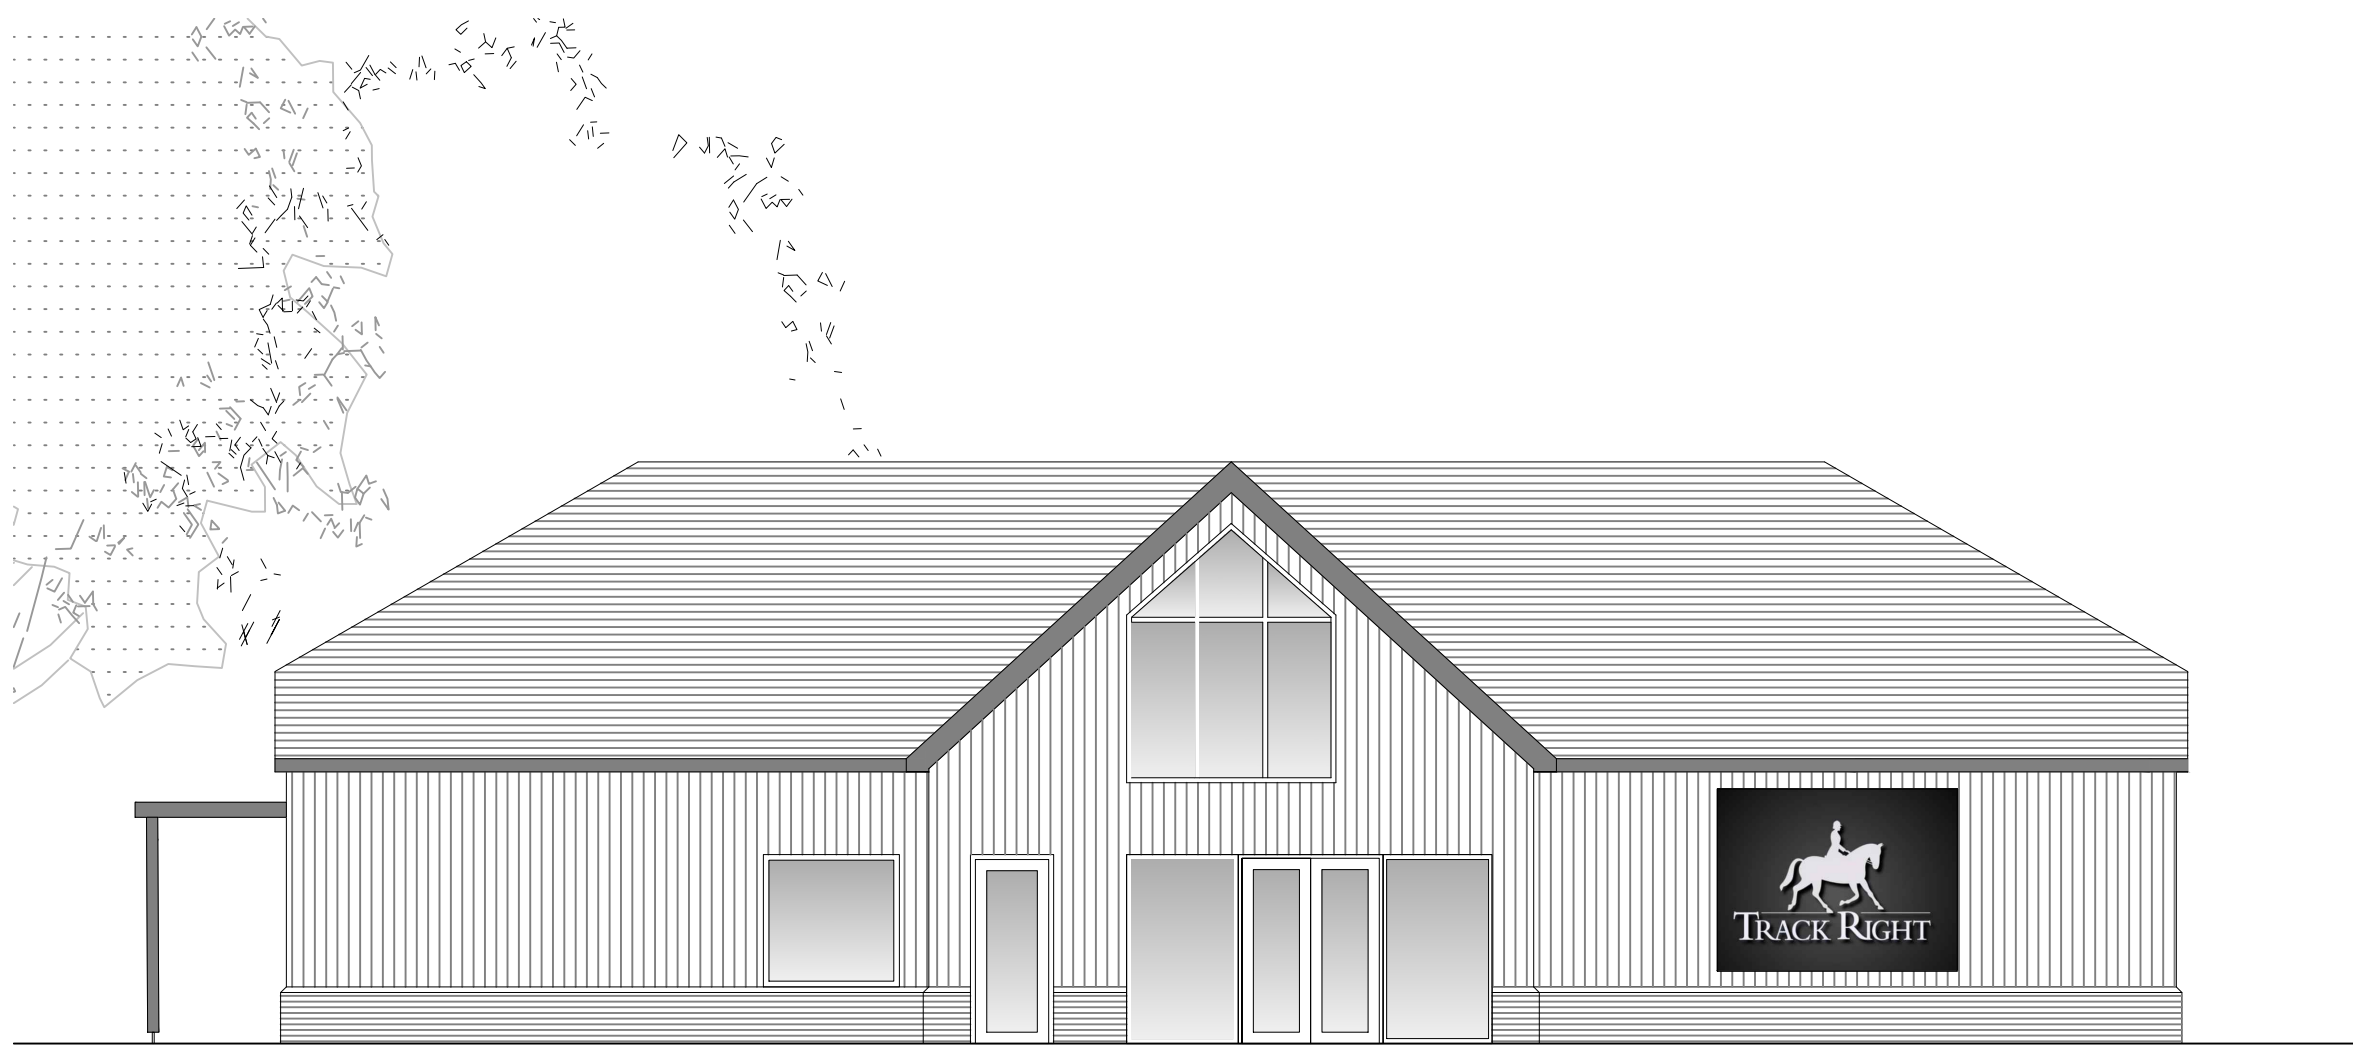


South Elevation 1:100

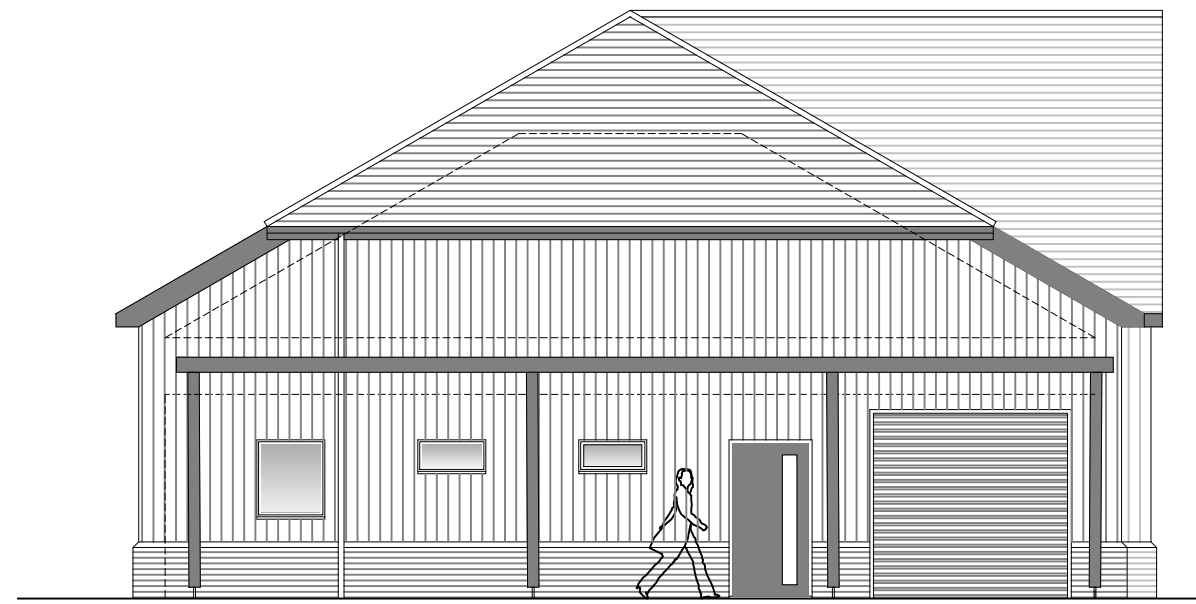


West Elevation 1:100

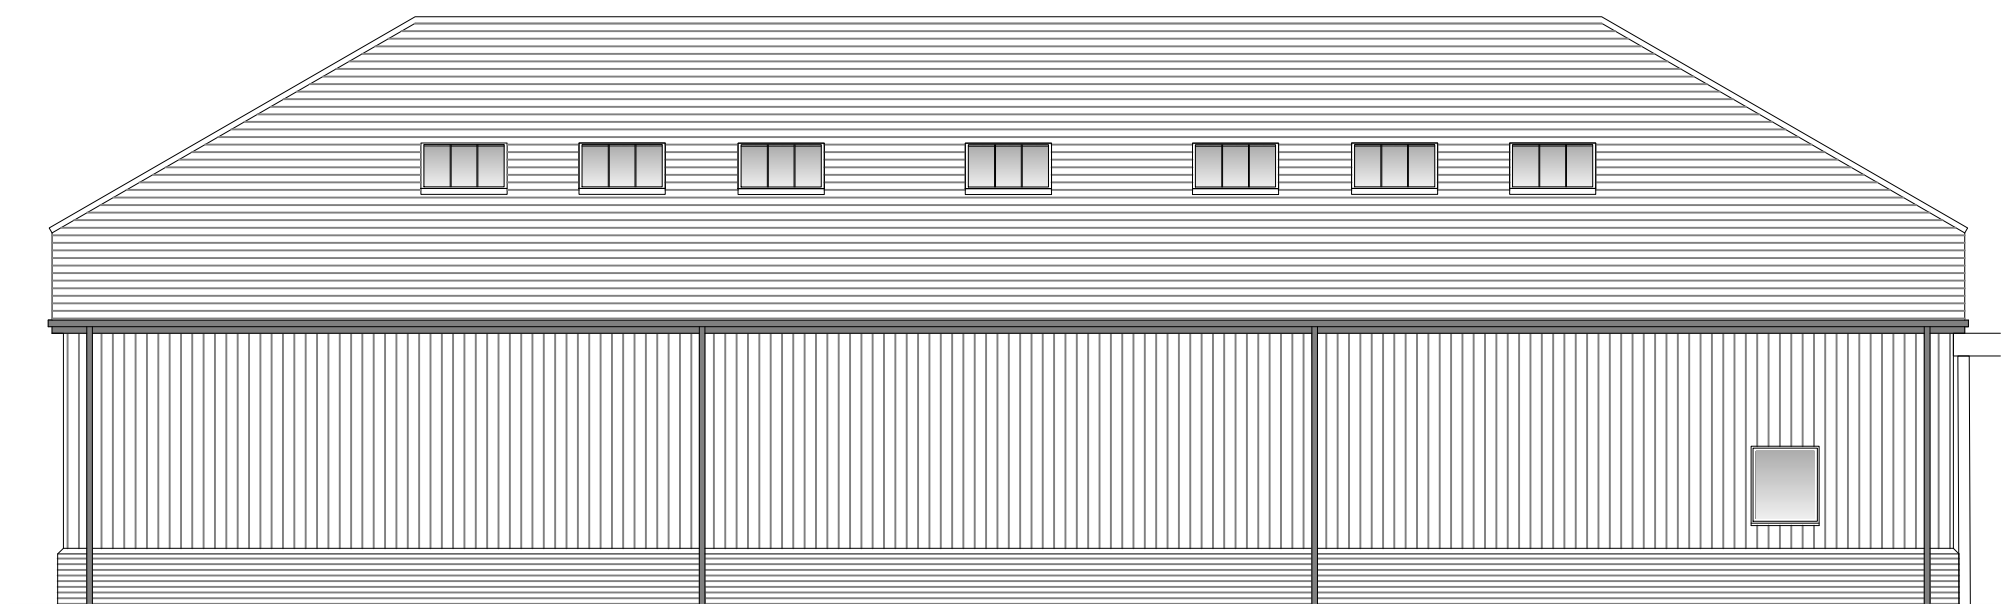


North Elevation 1:100

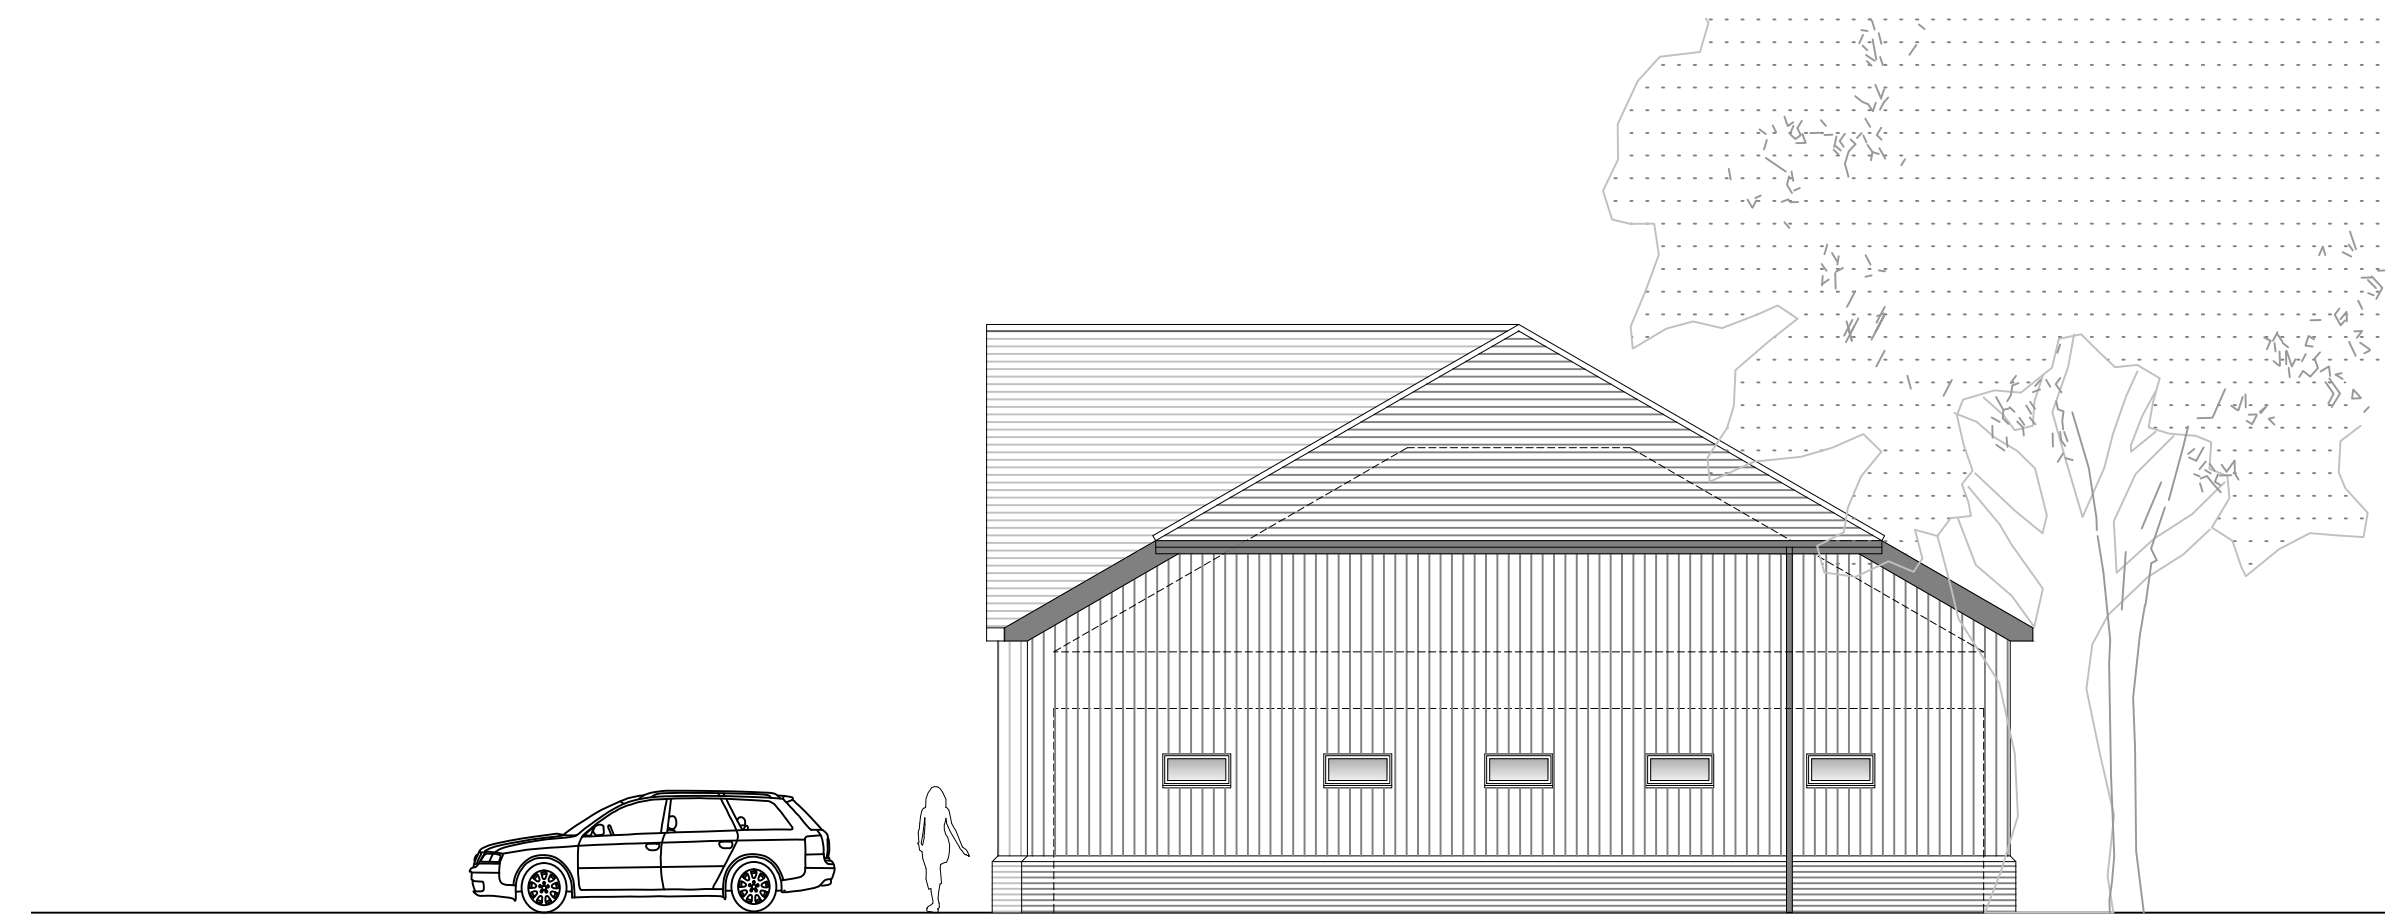


East Elevation 1:100

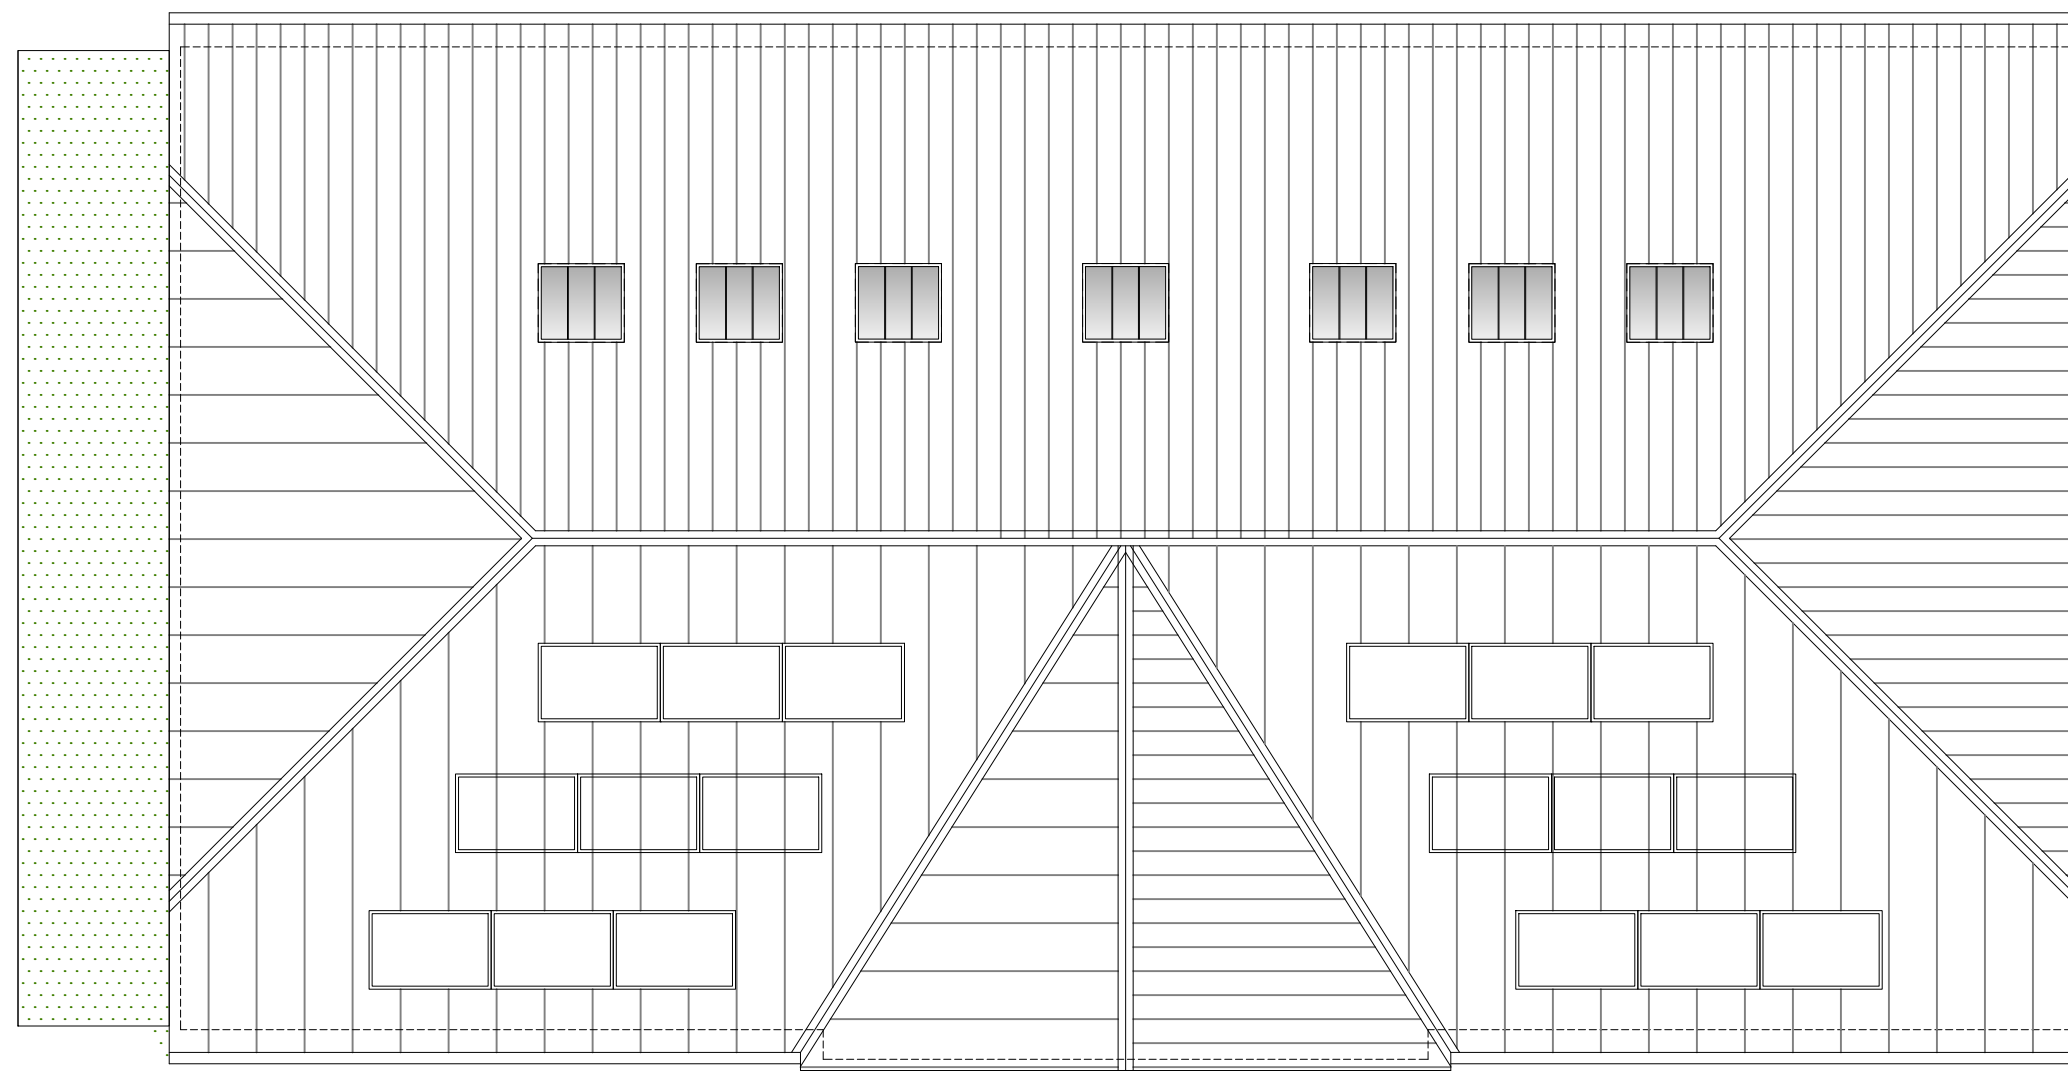

Roof plan 1:100

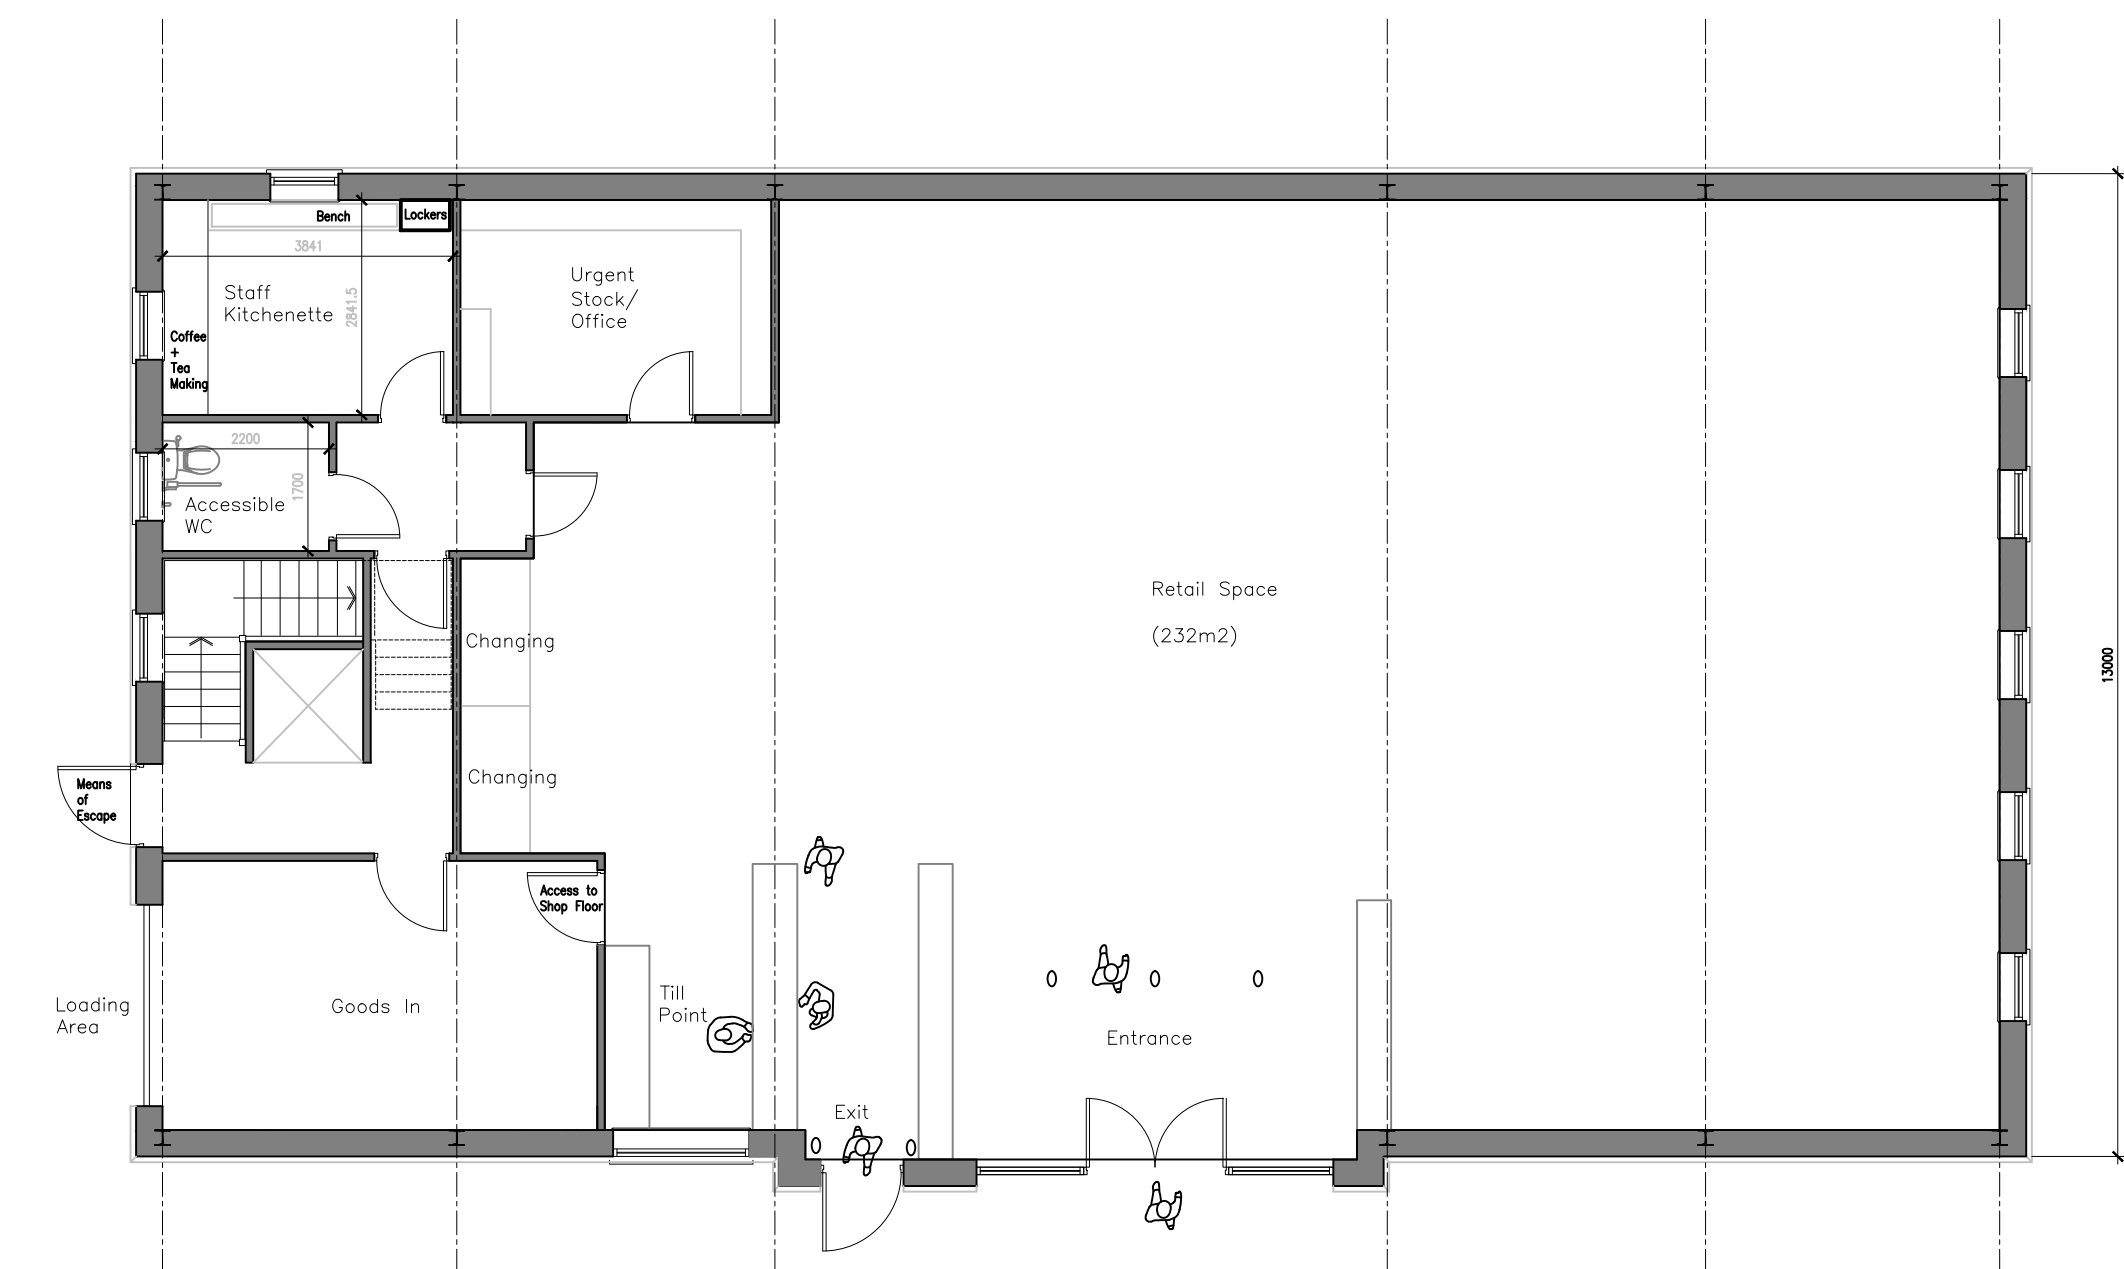

Ground Floor Plan 1:100

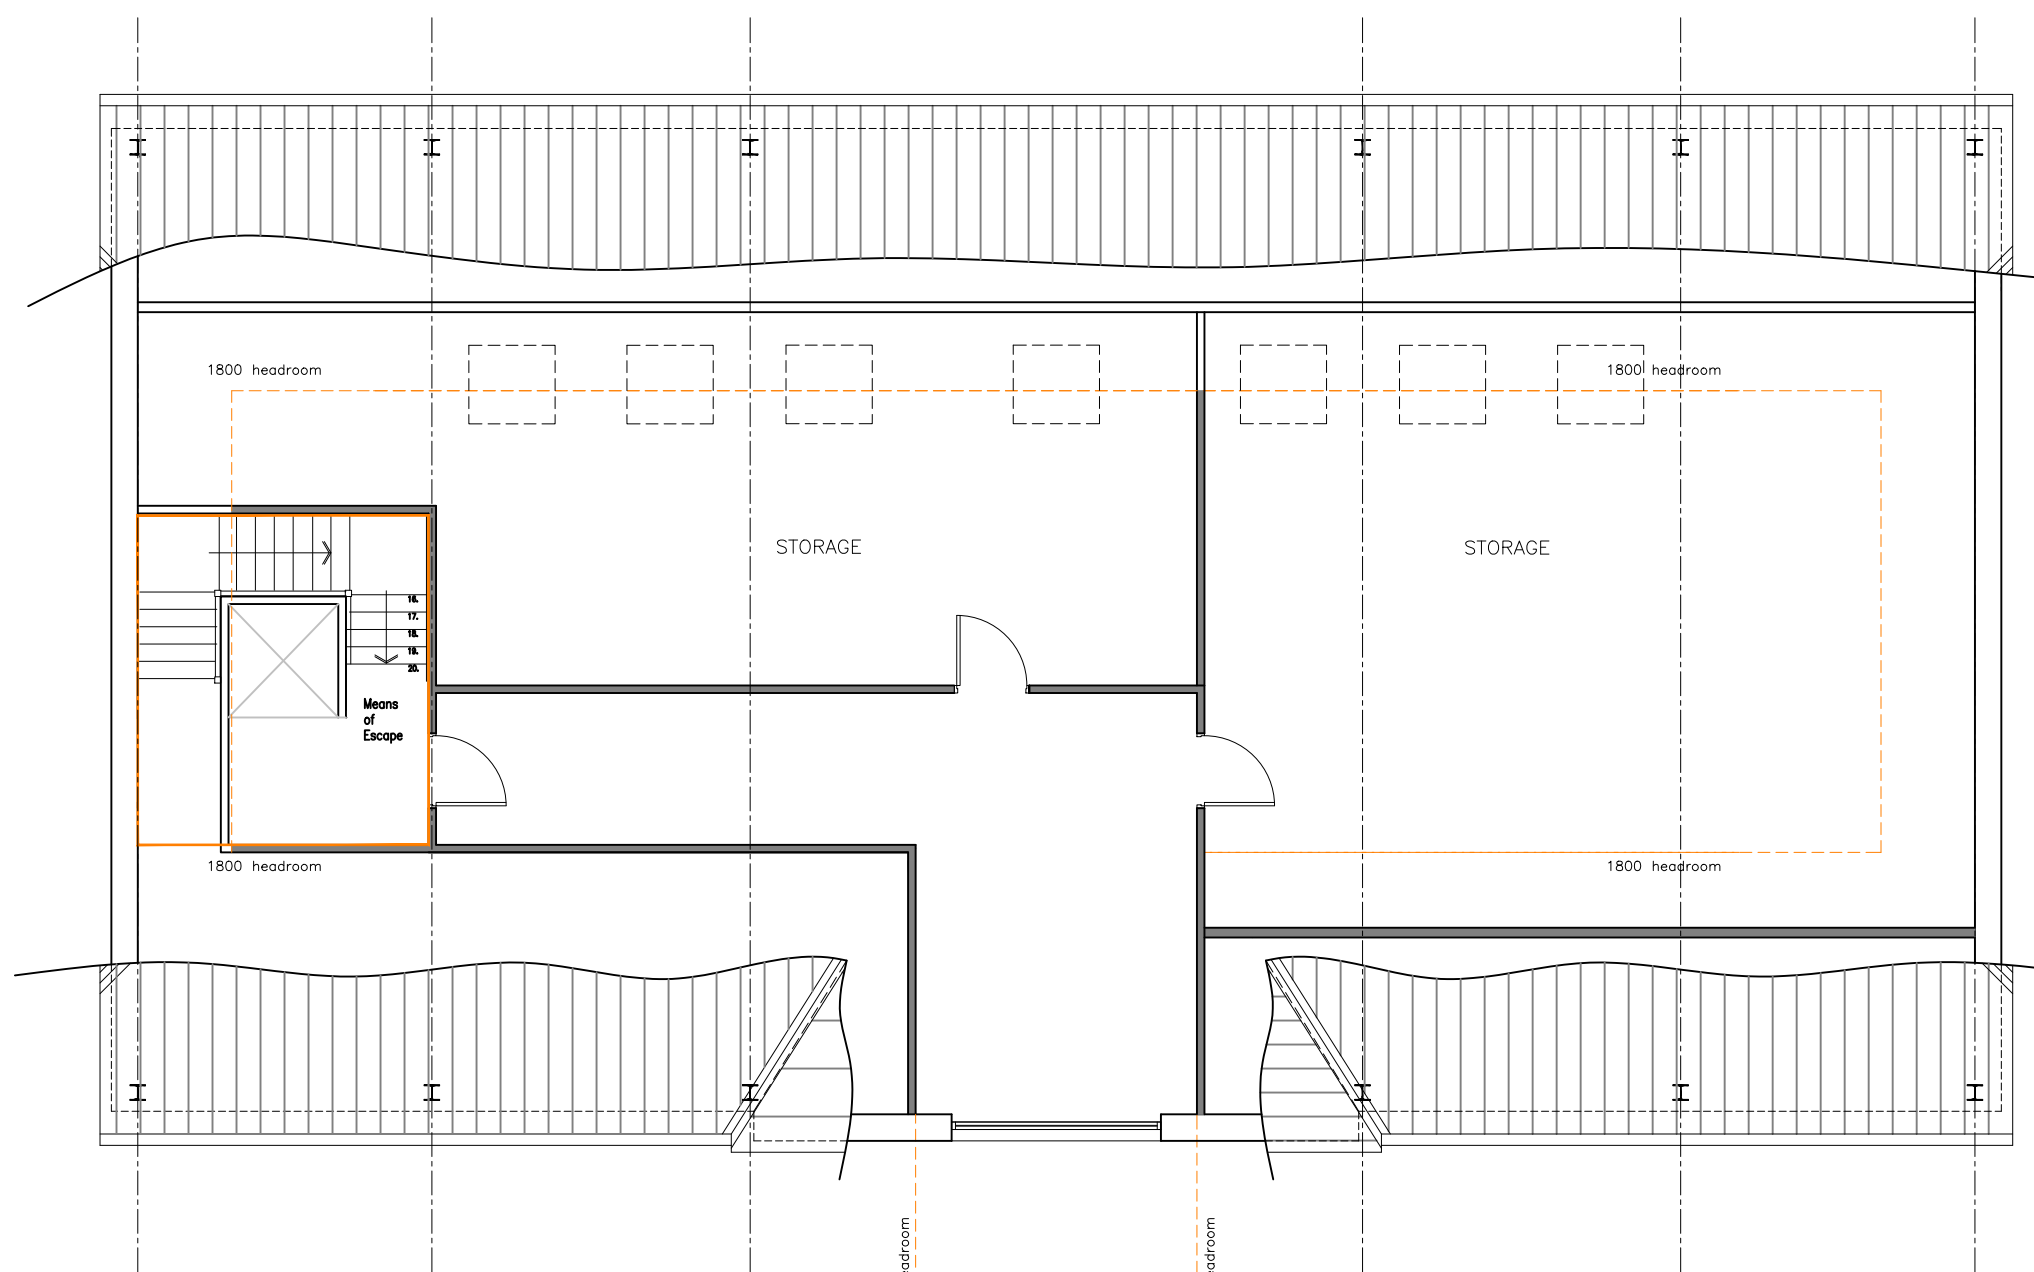

First Floor Plan 1:100

B	12.3.26	site address changed to suit Planning Officers suggestion
A	22.1.26	roof plan added
rev.	date	comment

amendments

klaarchitects

client
Mr & Mrs W. Robbins

job
Land North of
Wishing Wells Farm Shop
to mixed commercial use

drawing number
304.PL.01/B

drawing title
Proposed Retail unit
Elevations, section, ground,
first floor and roof plans

date	scale/original sheet size	RIBA work stage
Jan.'26	1:50 & 1:100	3

Do not scale off drawing
Check all dimensions on site before all work is commenced
All goods materials workmanship to conform with current building regulations BS5 and COP's
© Copyright KLA Architects Ltd.

KLA architects limited 27 Penland Road Raywards Heath West Sussex BN16 1PJ	telephone 07712 449 562 email k.la.architects@gmail.com www.klaarchitects.co.uk	Company No. 6338521 Registered Office 27 Penland Road Raywards Heath West Sussex BN16 1PJ
---	---	---