
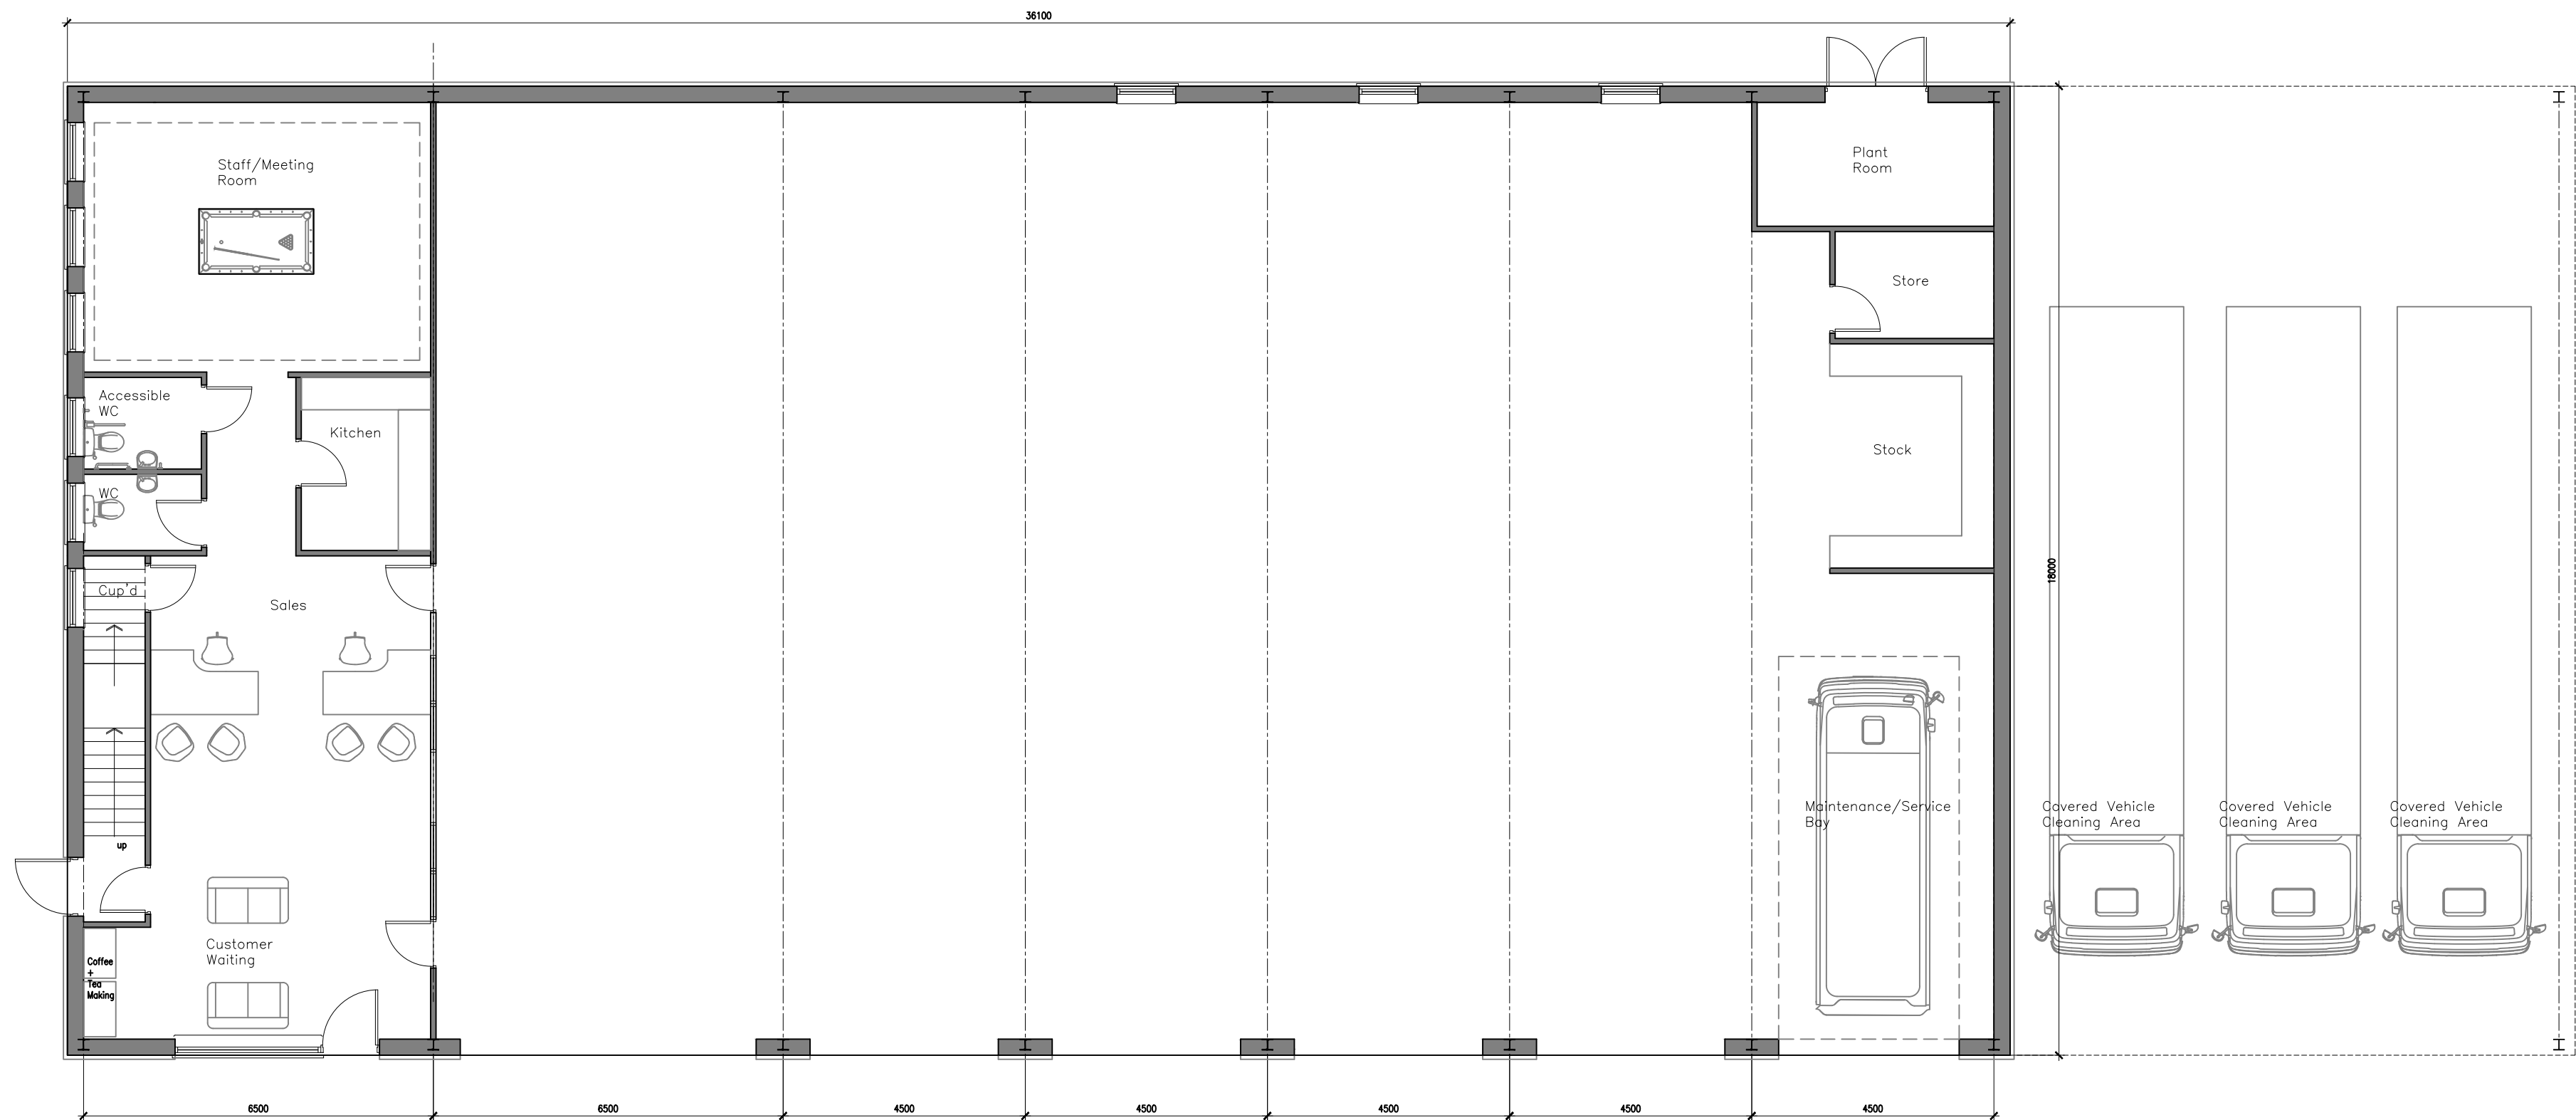
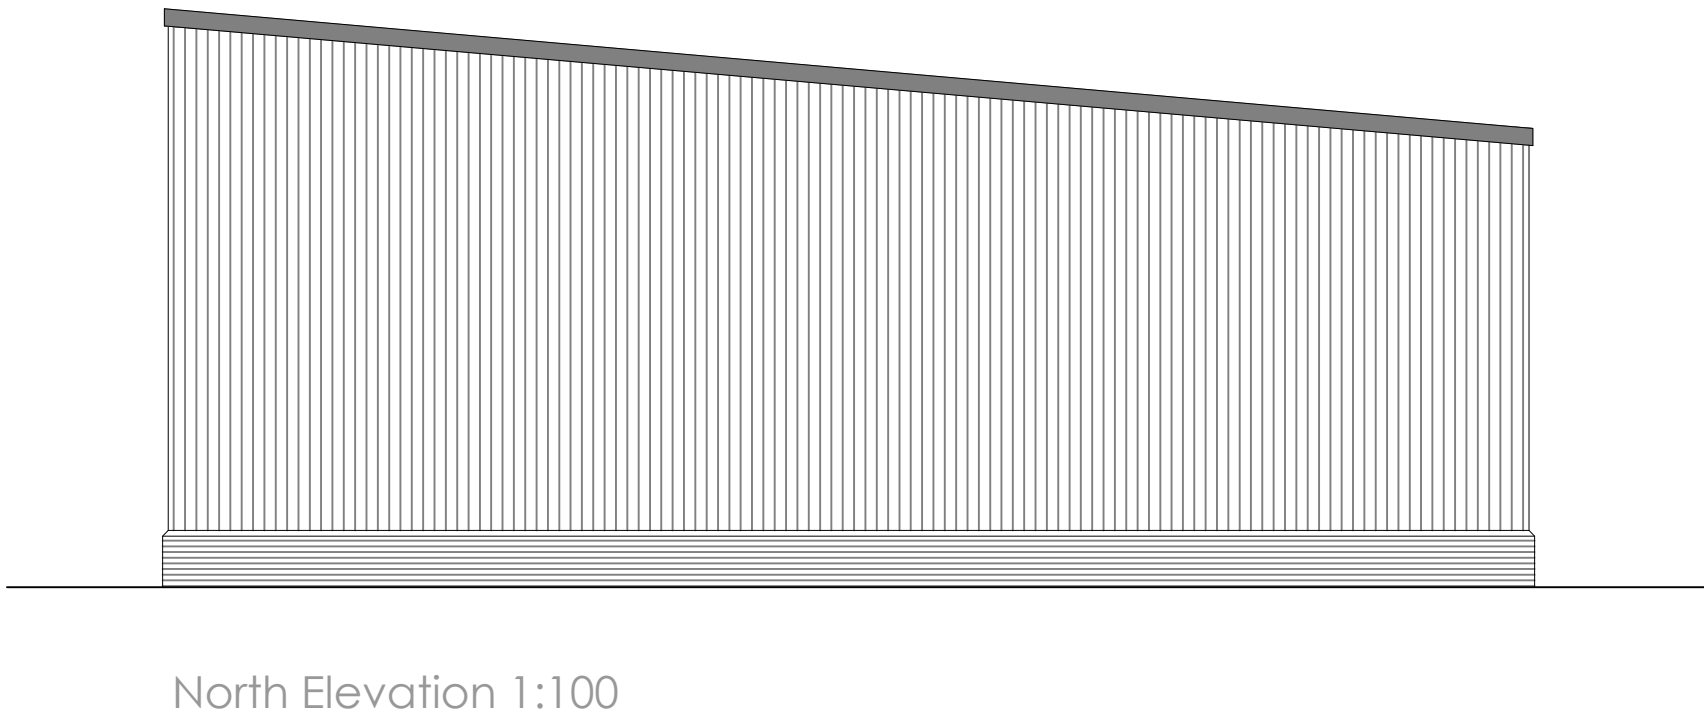
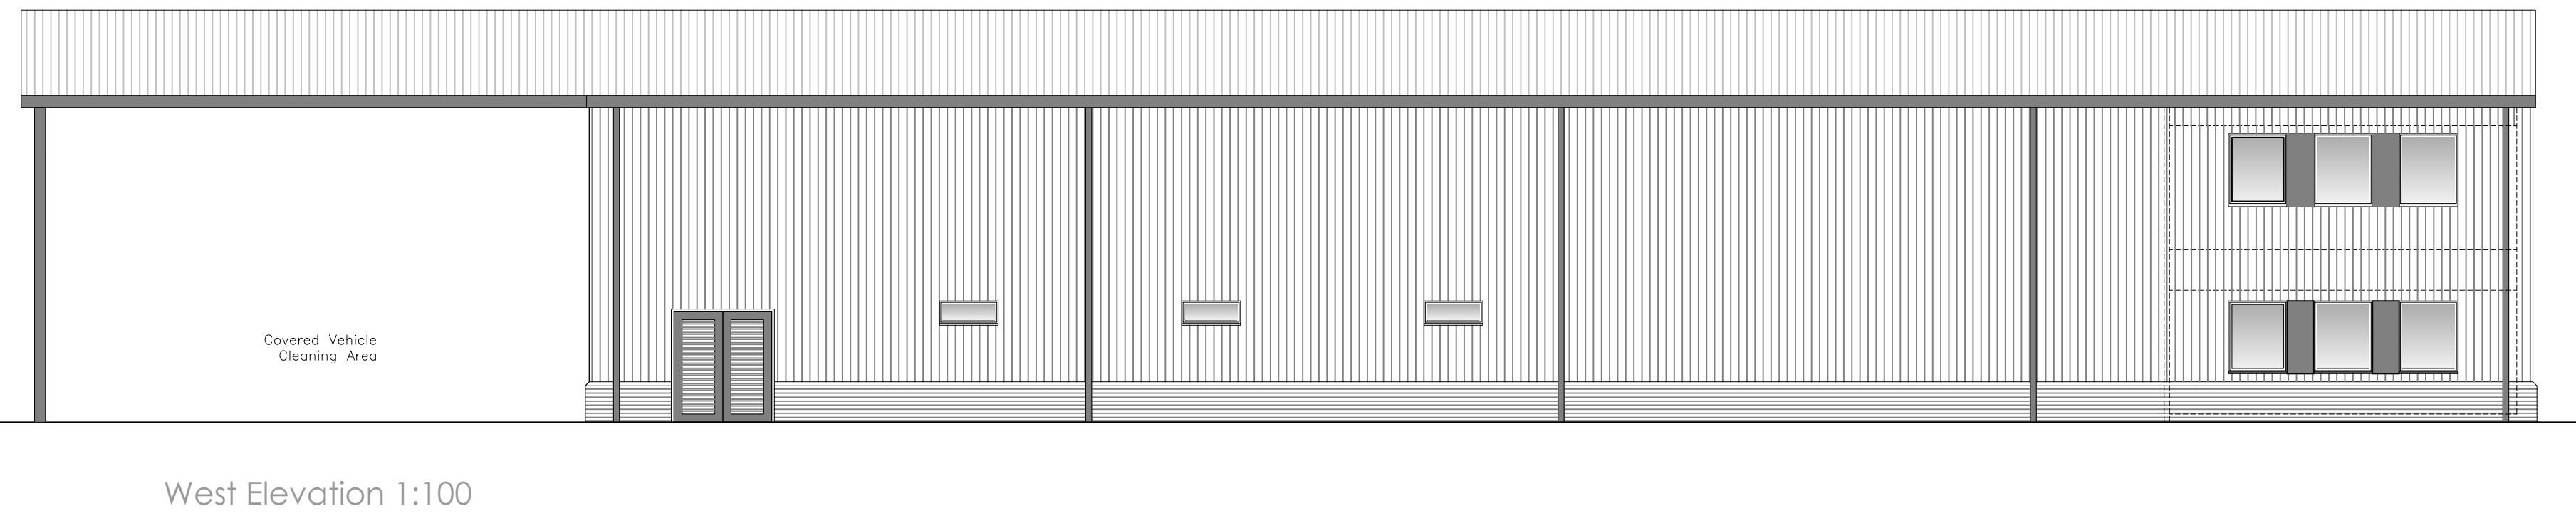
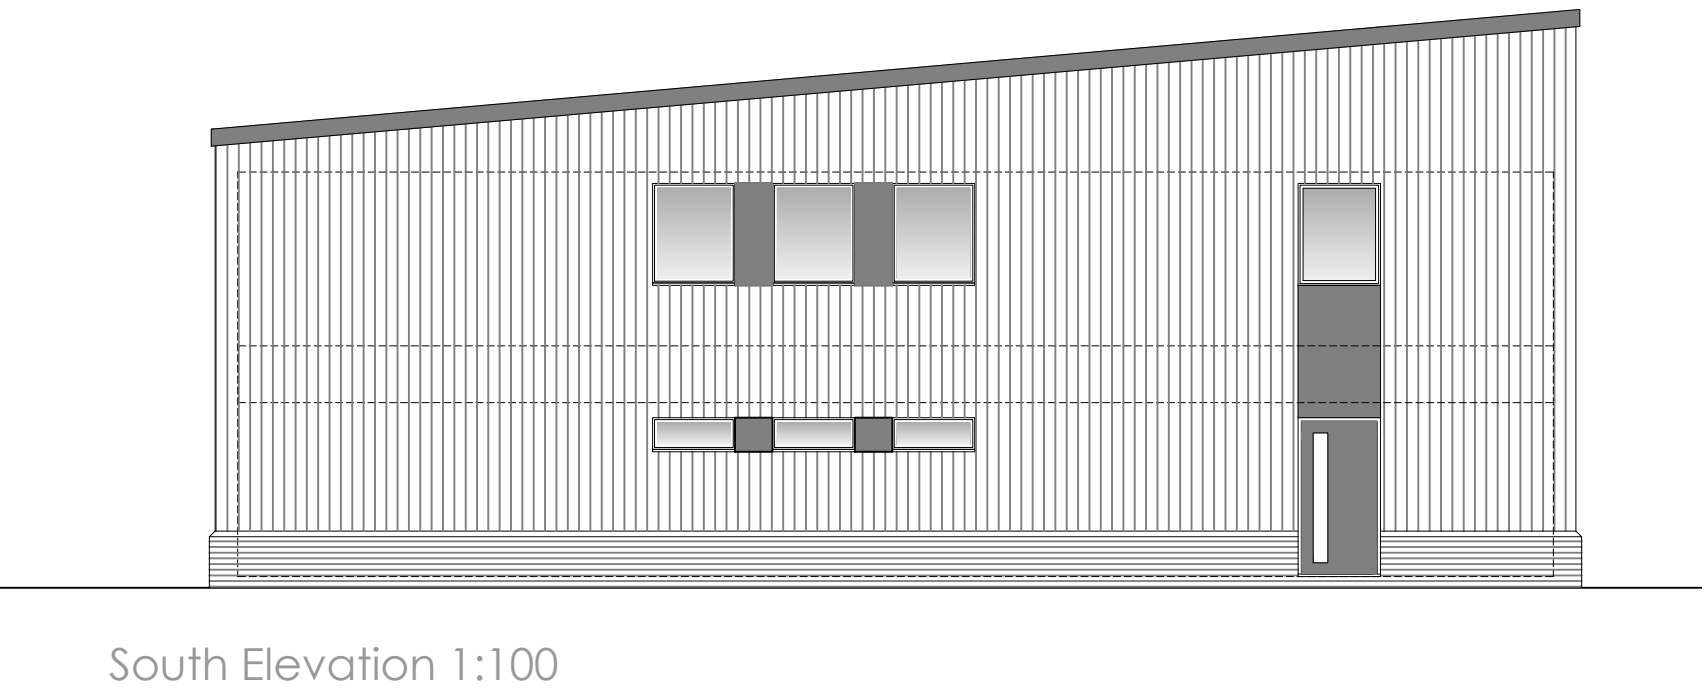


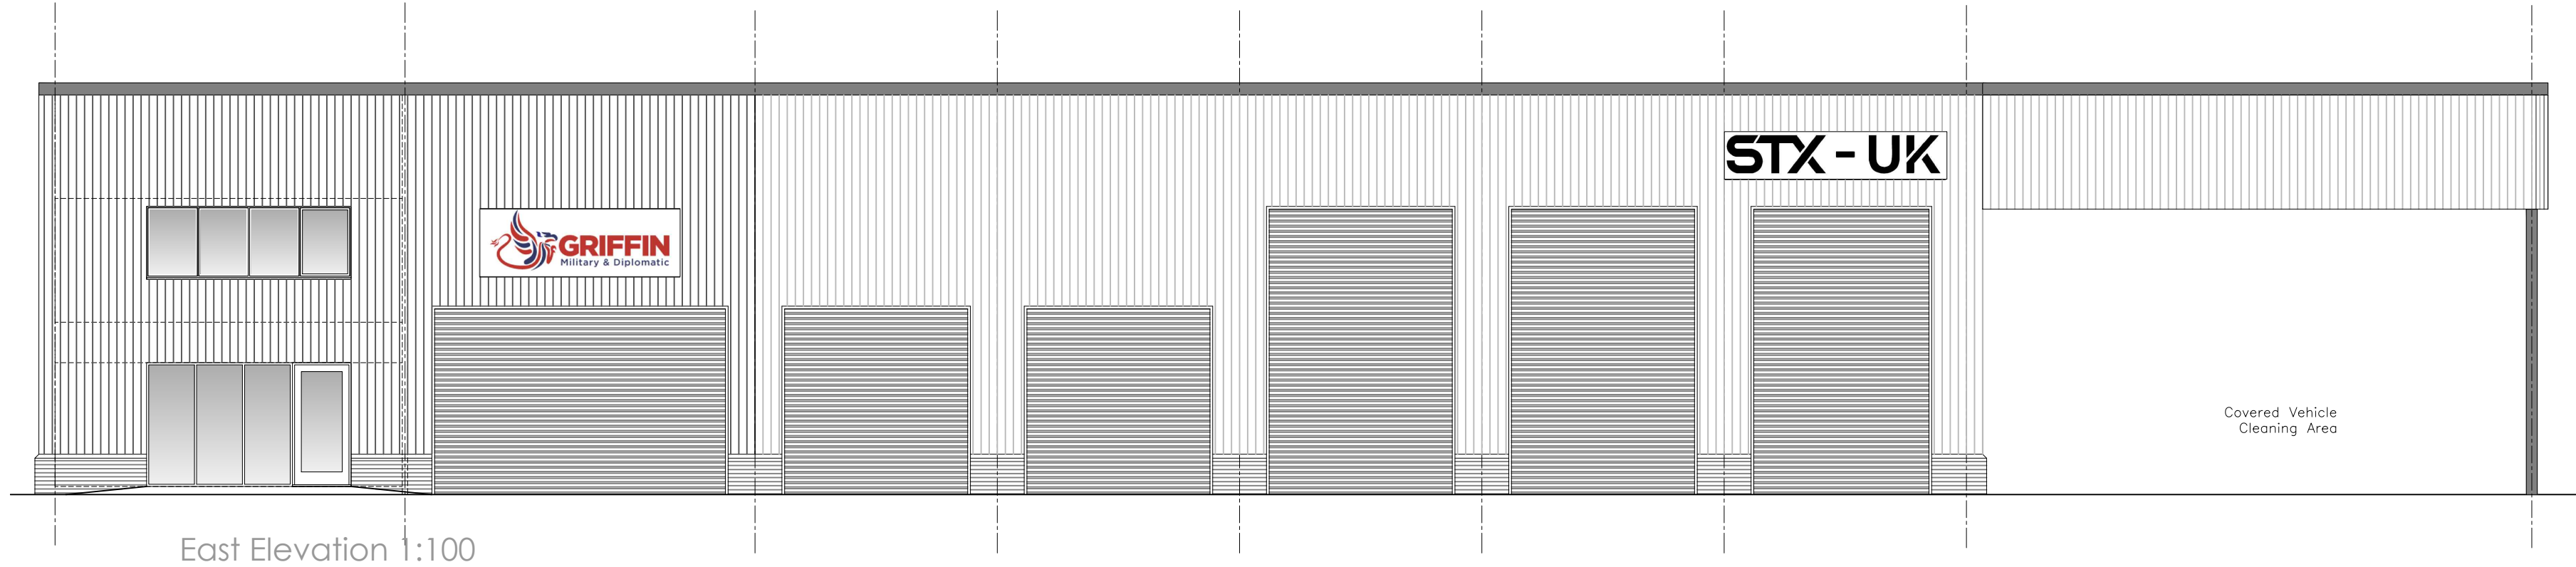

Ground Floor Plan 1:100

Scale In Metres

0 2.5 5 7.5 10

|   |                           |                                                            |
|---|---------------------------|------------------------------------------------------------|
| B   | 12.3.26                   | site address changed to suit Planning Officer's suggestion |
| A   | 22.1.26                   | amendments to title page                                   |
| rev.   | date                      | comment                                                    |
| amendments   |                           |                                                            |
| k aarchitects   |                           |                                                            |
| client   |                           |                                                            |
| Mr & Mrs W. Robbins   |                           |                                                            |
| job   |                           |                                                            |
| Land North of Wishing Wells Farm Shop to mixed commercial use   |                           |                                                            |
| drawing number   |                           |                                                            |
| 304.PL.02/B   |                           |                                                            |
| drawing title   |                           |                                                            |
| Proposed Commercial unit Elevations, ground floor plan & location plan   |                           |                                                            |
| date   | scale/original sheet size | RIBA work stage                                            |
| Jan.'26   | 1:100                     | 3                                                          |
| Do not scale off drawing. Check all dimensions on site before all work is commenced. All goods materials workmanship to conform with current building regulations BS and CDM's. © Copyright K A Architects Ltd. |                           |                                                            |
| K A architects limited 27 Ferndale Road, Havering Heath, West Sussex BN16 1PJ   |                           |                                                            |
| Telephone 07712 649 562 email k a.architects@gmail.com www.k aarchitects.co.uk   |                           |                                                            |
| Company No. 6338521 Registered Office 27 Ferndale Road, Havering Heath, BN16 1PJ   |                           |                                                            |