




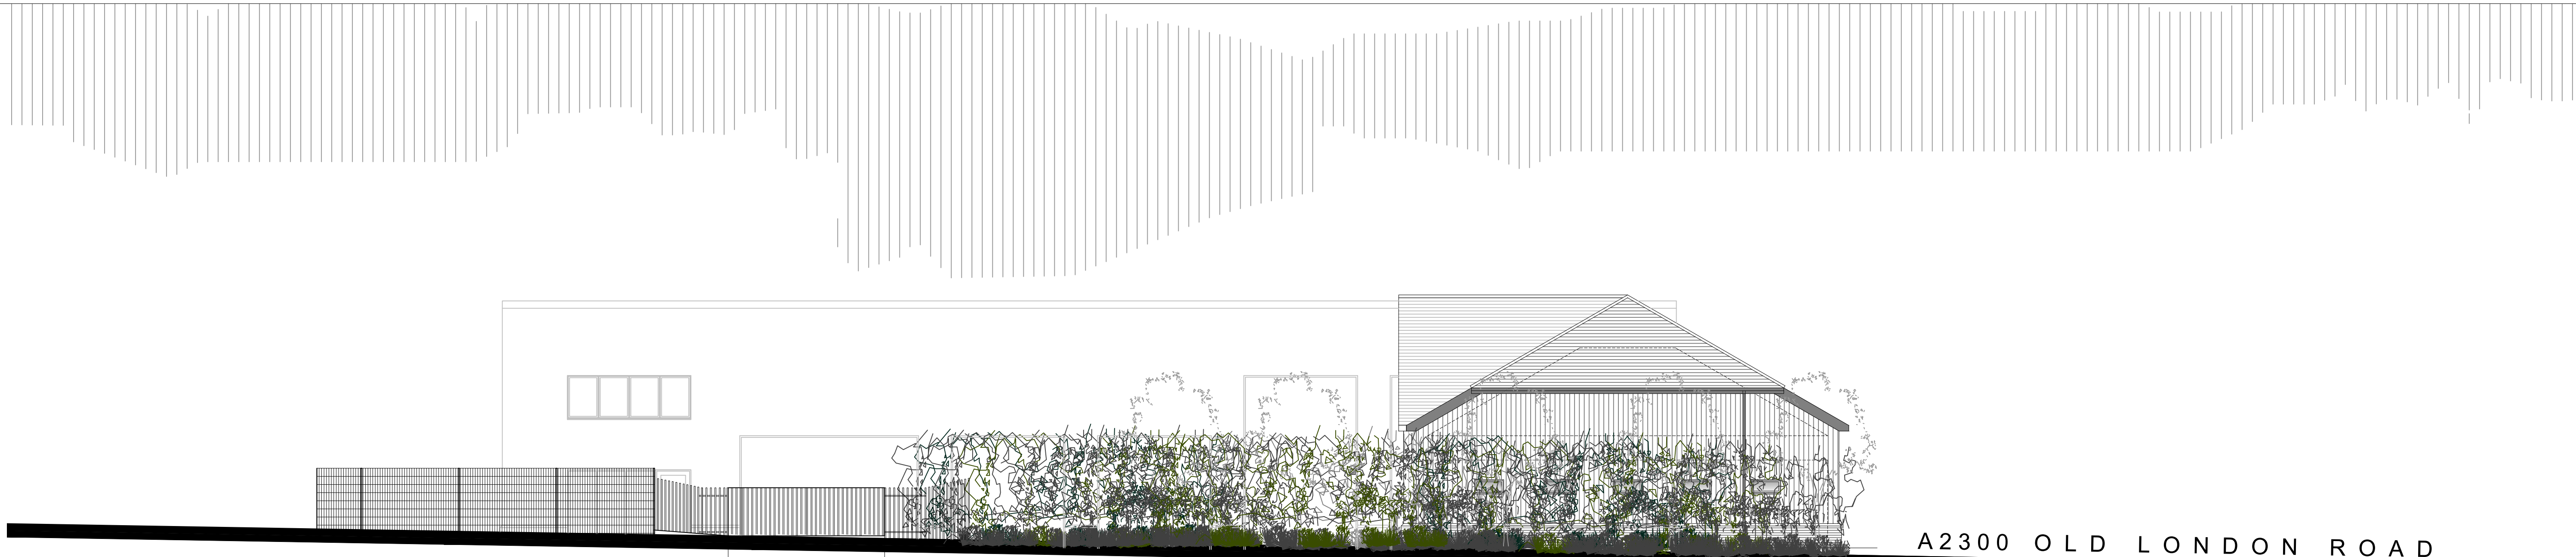


A2300 OLD LONDON ROAD


Street Elevation 1:100

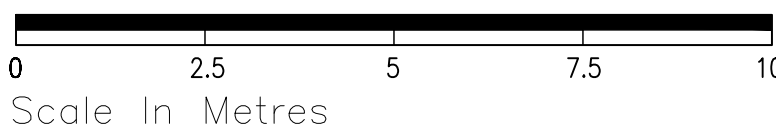


4.8metre gated entrance
Refer to GTA Civils & Transport drawing ref:
14165-2202 P1

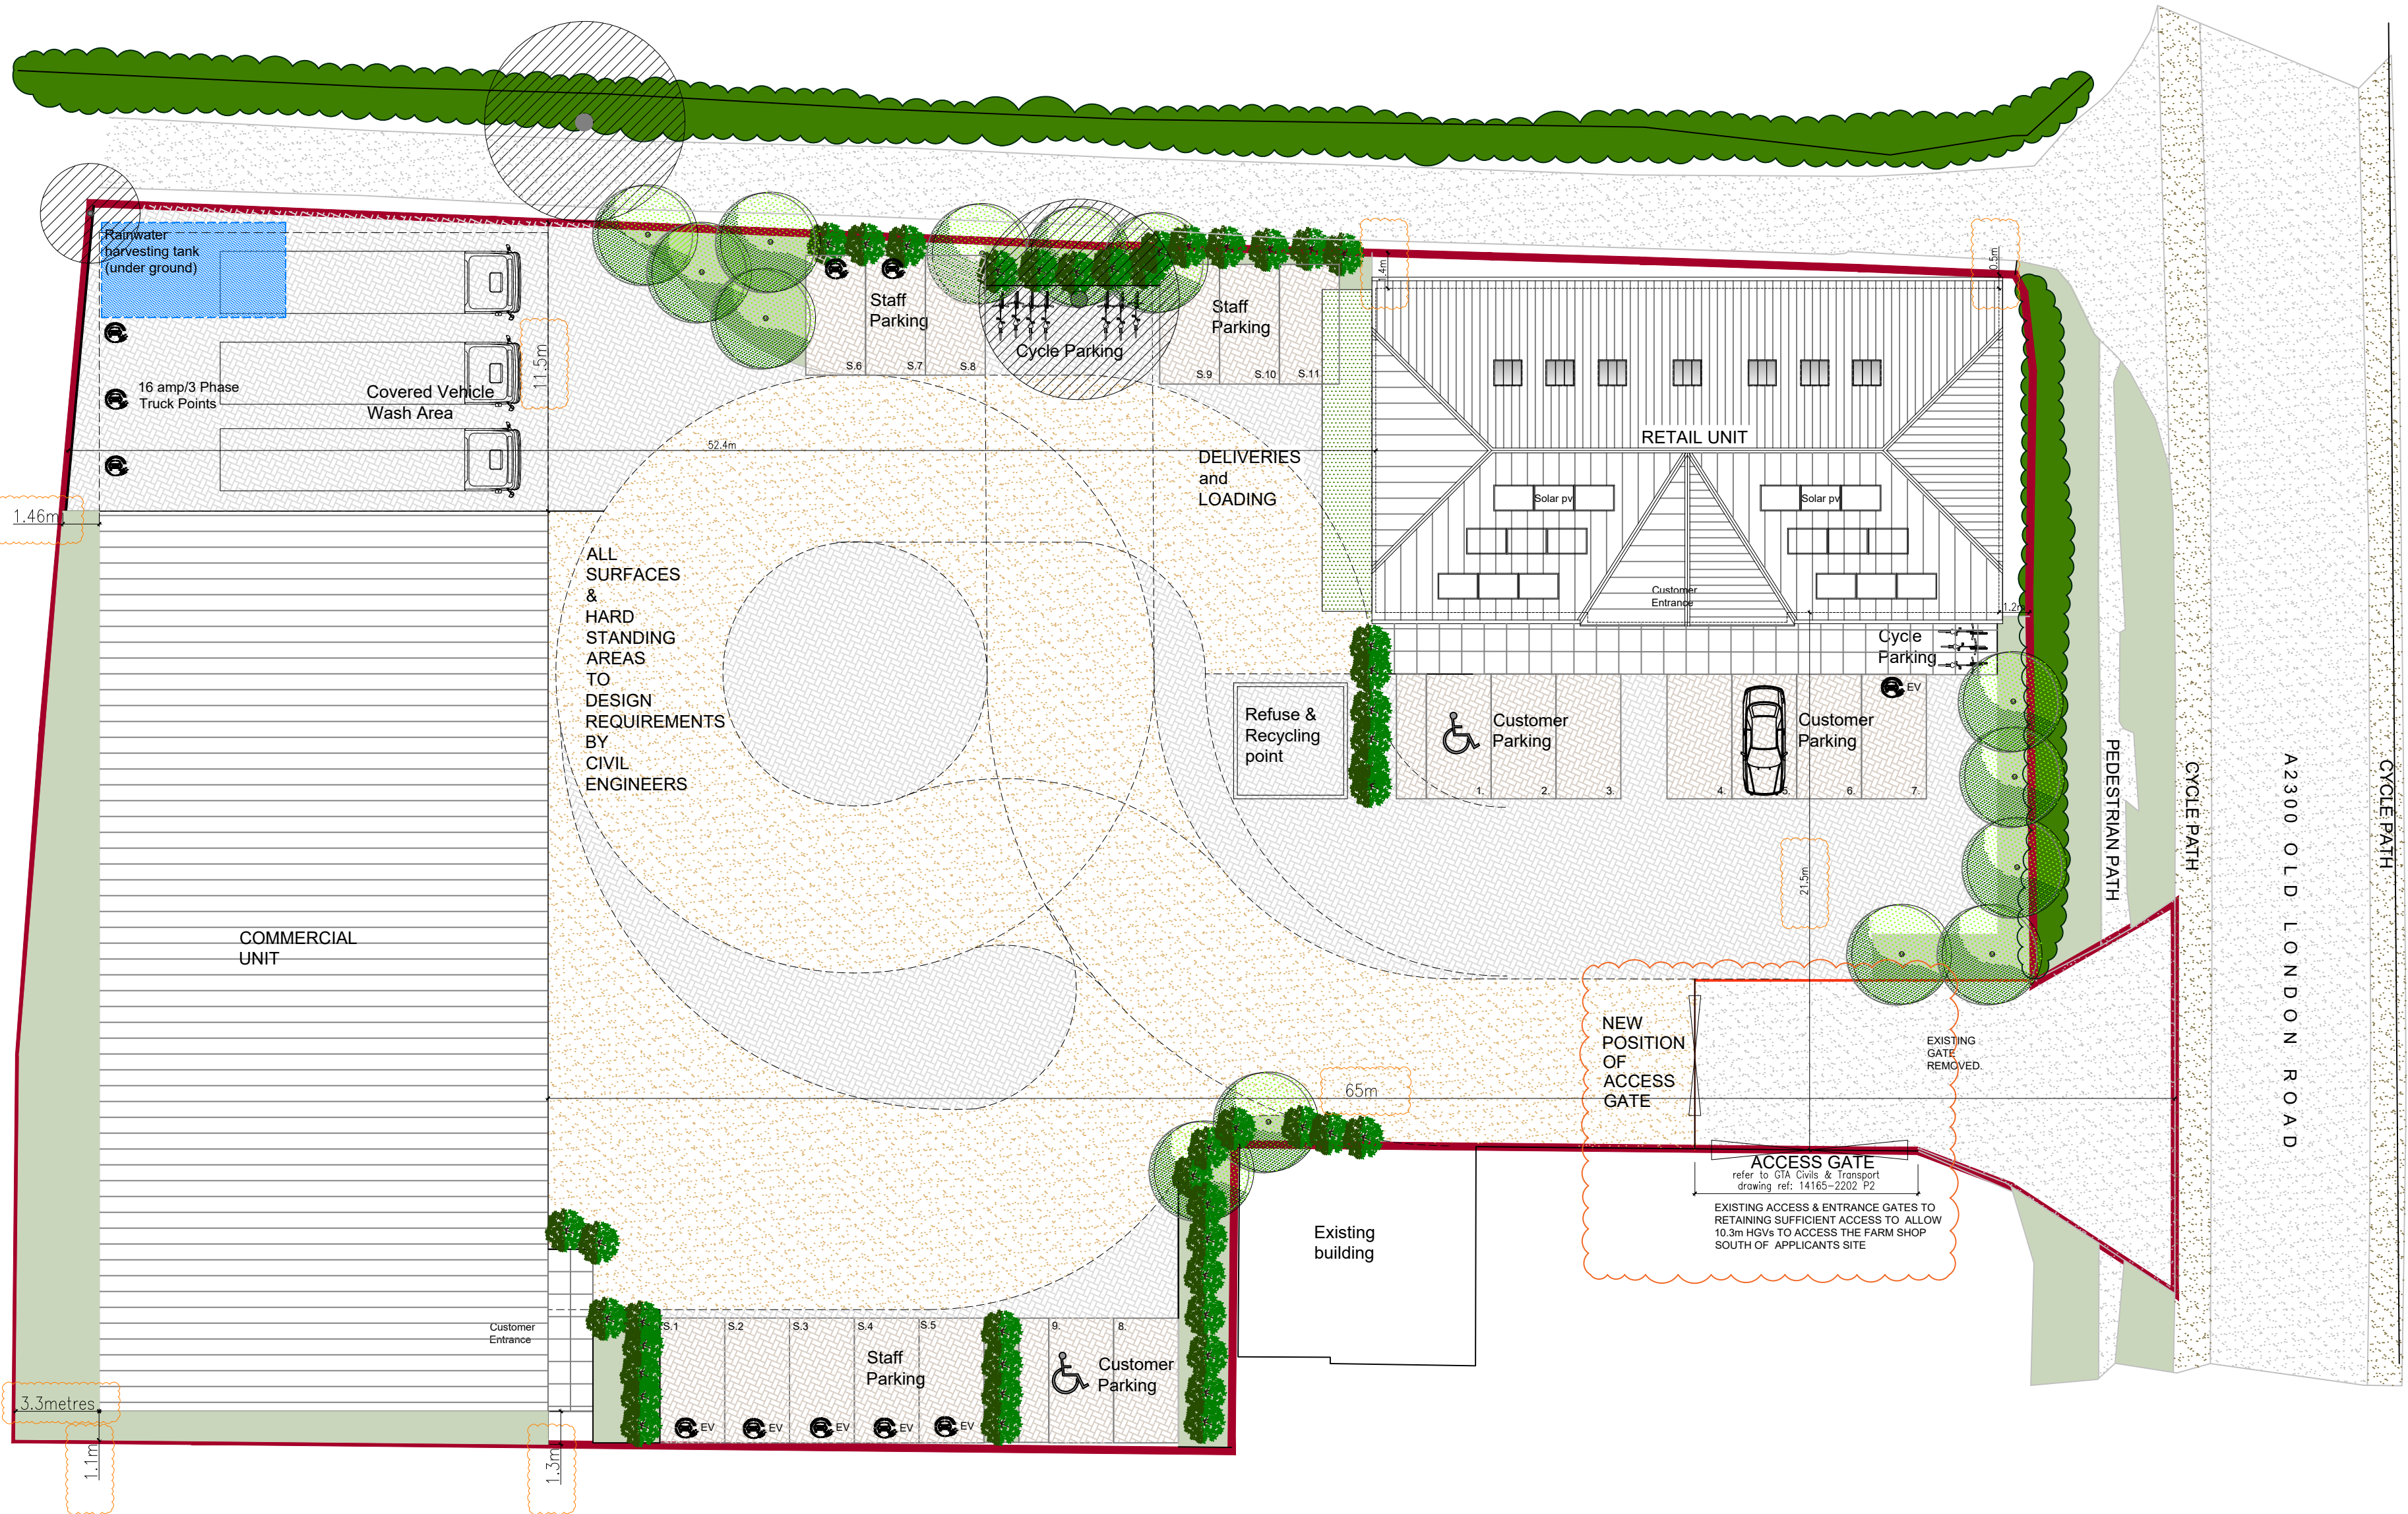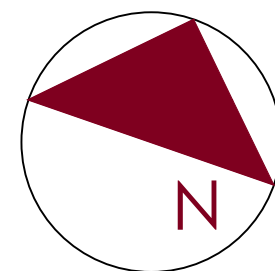


Site plan 1:200

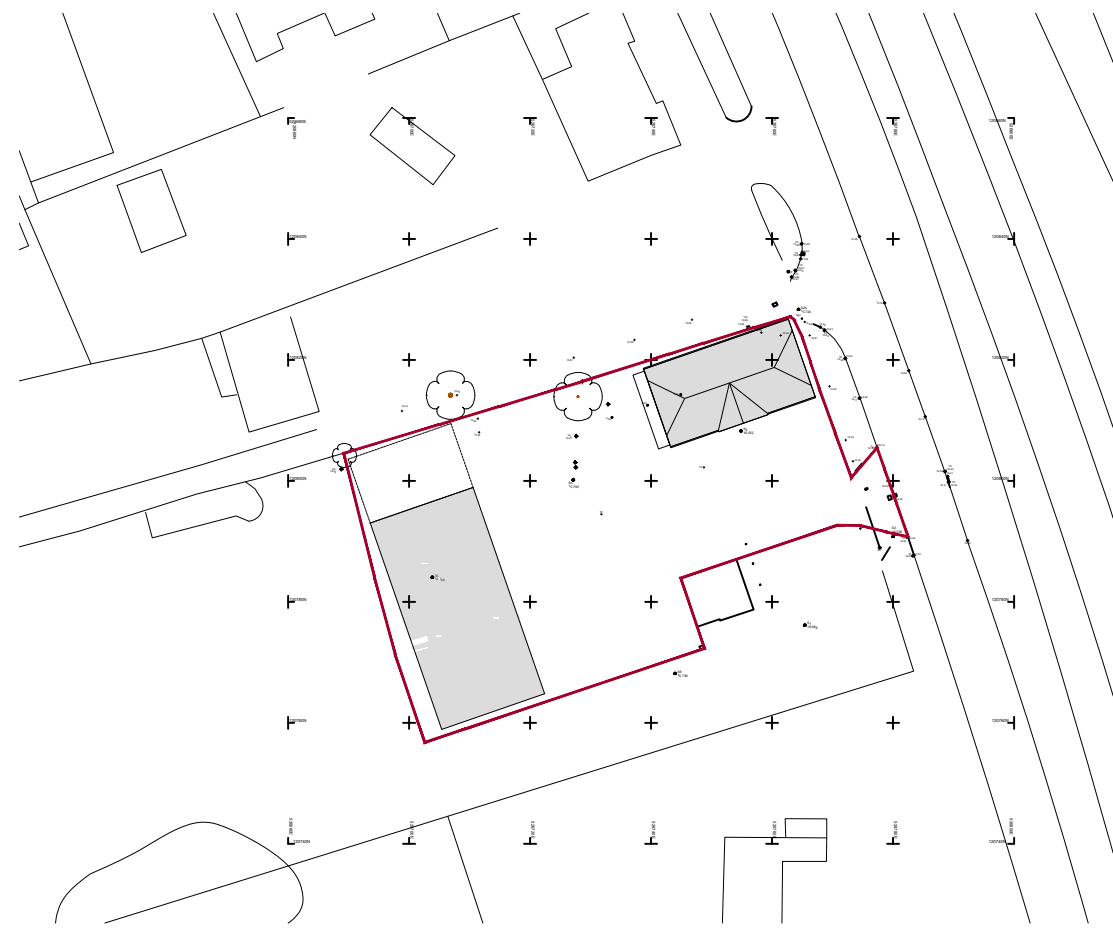

Location Plan 1:1250

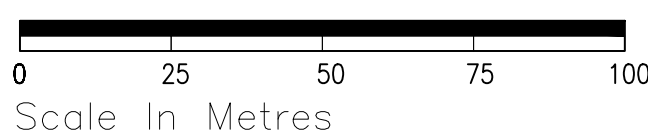

KEY:

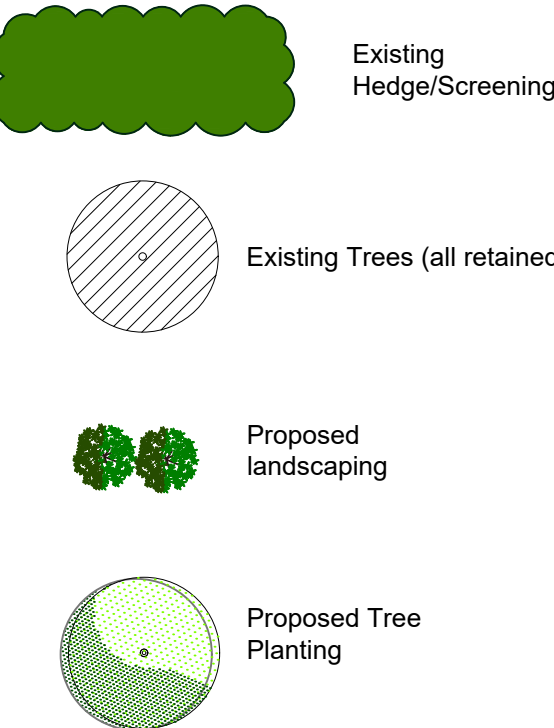

G	14.4.26	dimensions added to show distance from the proposed buildings to the boundaries of the site.
F	2.4.26	red line changed to suit Planning Officer's request with site access reference to GTA swept path drawing
E	2.4.26	formatting and red line changed to suit Planning Officer's request with site access reference to GTA swept path drawing
D	12.3.26	site address changed to suit Planning Officer's suggestion
C	18.2.2026	position and distance of set back for new entrance gates amended to suit GTA civils recommendations & highway requirements and cross referenced drawing no. 14165-2202.P1
B	21.1.2026	solar panels added to roof
A	12.12.2025	Existing trees highlighted with topographical overlay
rev.	date	comment

amendments		
k aarchitects		
client	Mr & Mrs W. Robbins	
job	Land North of Wishing Wells Farm Shop to mixed commercial use	
drawing number	304.PL.04/G	
drawing title	Proposed Commercial & retail units with associated parking & landscaping, site layout and street elevation	
date	Jan.'26	scale/original sheet size 1:100;1:200
		RIBA work stage 3
Do not scale off drawing Check all dimensions on site before all work is commenced All goods materials watermanship to conform with current building regulations BS and COP's © copyright K A Architects Ltd		
k a architects limited 27 Fenland Road Haywards Heath West Sussex RH16 1PZ		
telephone 07712 449 542 email k a.architects@btinternet.com www.k aarchitects.co.uk		
Company No. 6338521 Registered Office 27 Fenland Road, Haywards Heath, West Sussex RH16 1PZ		