




NOTE: NO EXISTING ELEVATION

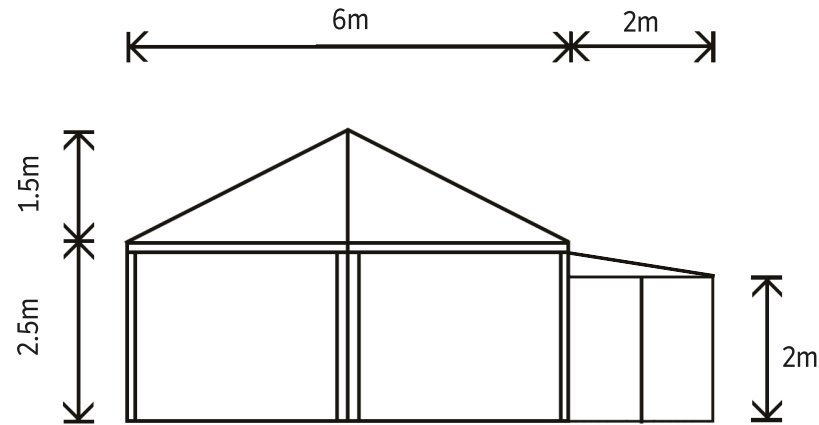


PROPOSED EAST ELEVATION

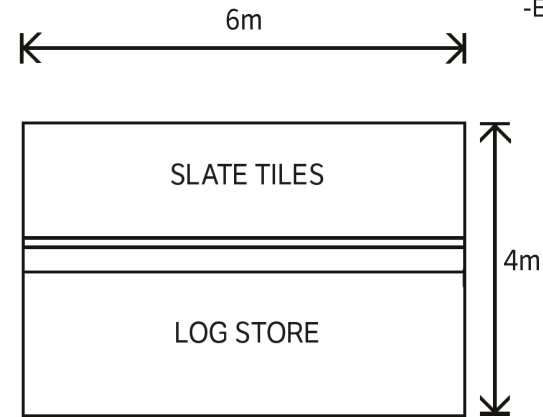

PROPOSED NORTH ELEVATION

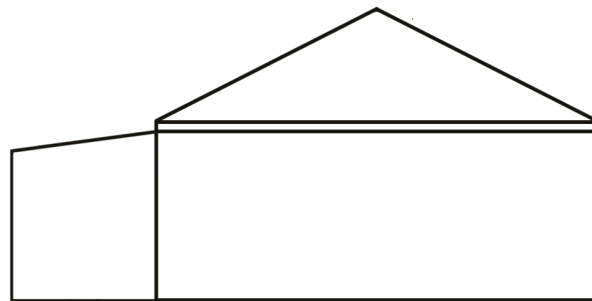

PROPOSED WEST ELEVATION

 

PROPOSED SOUTH ELEVATION

MATERIALS FOR NEW GARAGE


-Exterior Walls: Timber frame with feather edge cladding

-Roof: Slate

-Windows: None

-Log Store Doors: Timber

-Floor: Concrete base (150mm)

 

PROPOSED NEW GARAGE
MEADOWMEED, BALCOMBE LANE
SHARPTHORNE, RH19 4JA

SCALE 1:100 PAGE 2 of 2 DRAWN BY JMB

FLOOR PLAN & ELEVATIONS

REVISIONS

	DD/MM/YY	REMARKS
1	24/04/26	...
2	...	...
3	...	...
4	...	...
5	...	...

02

A