


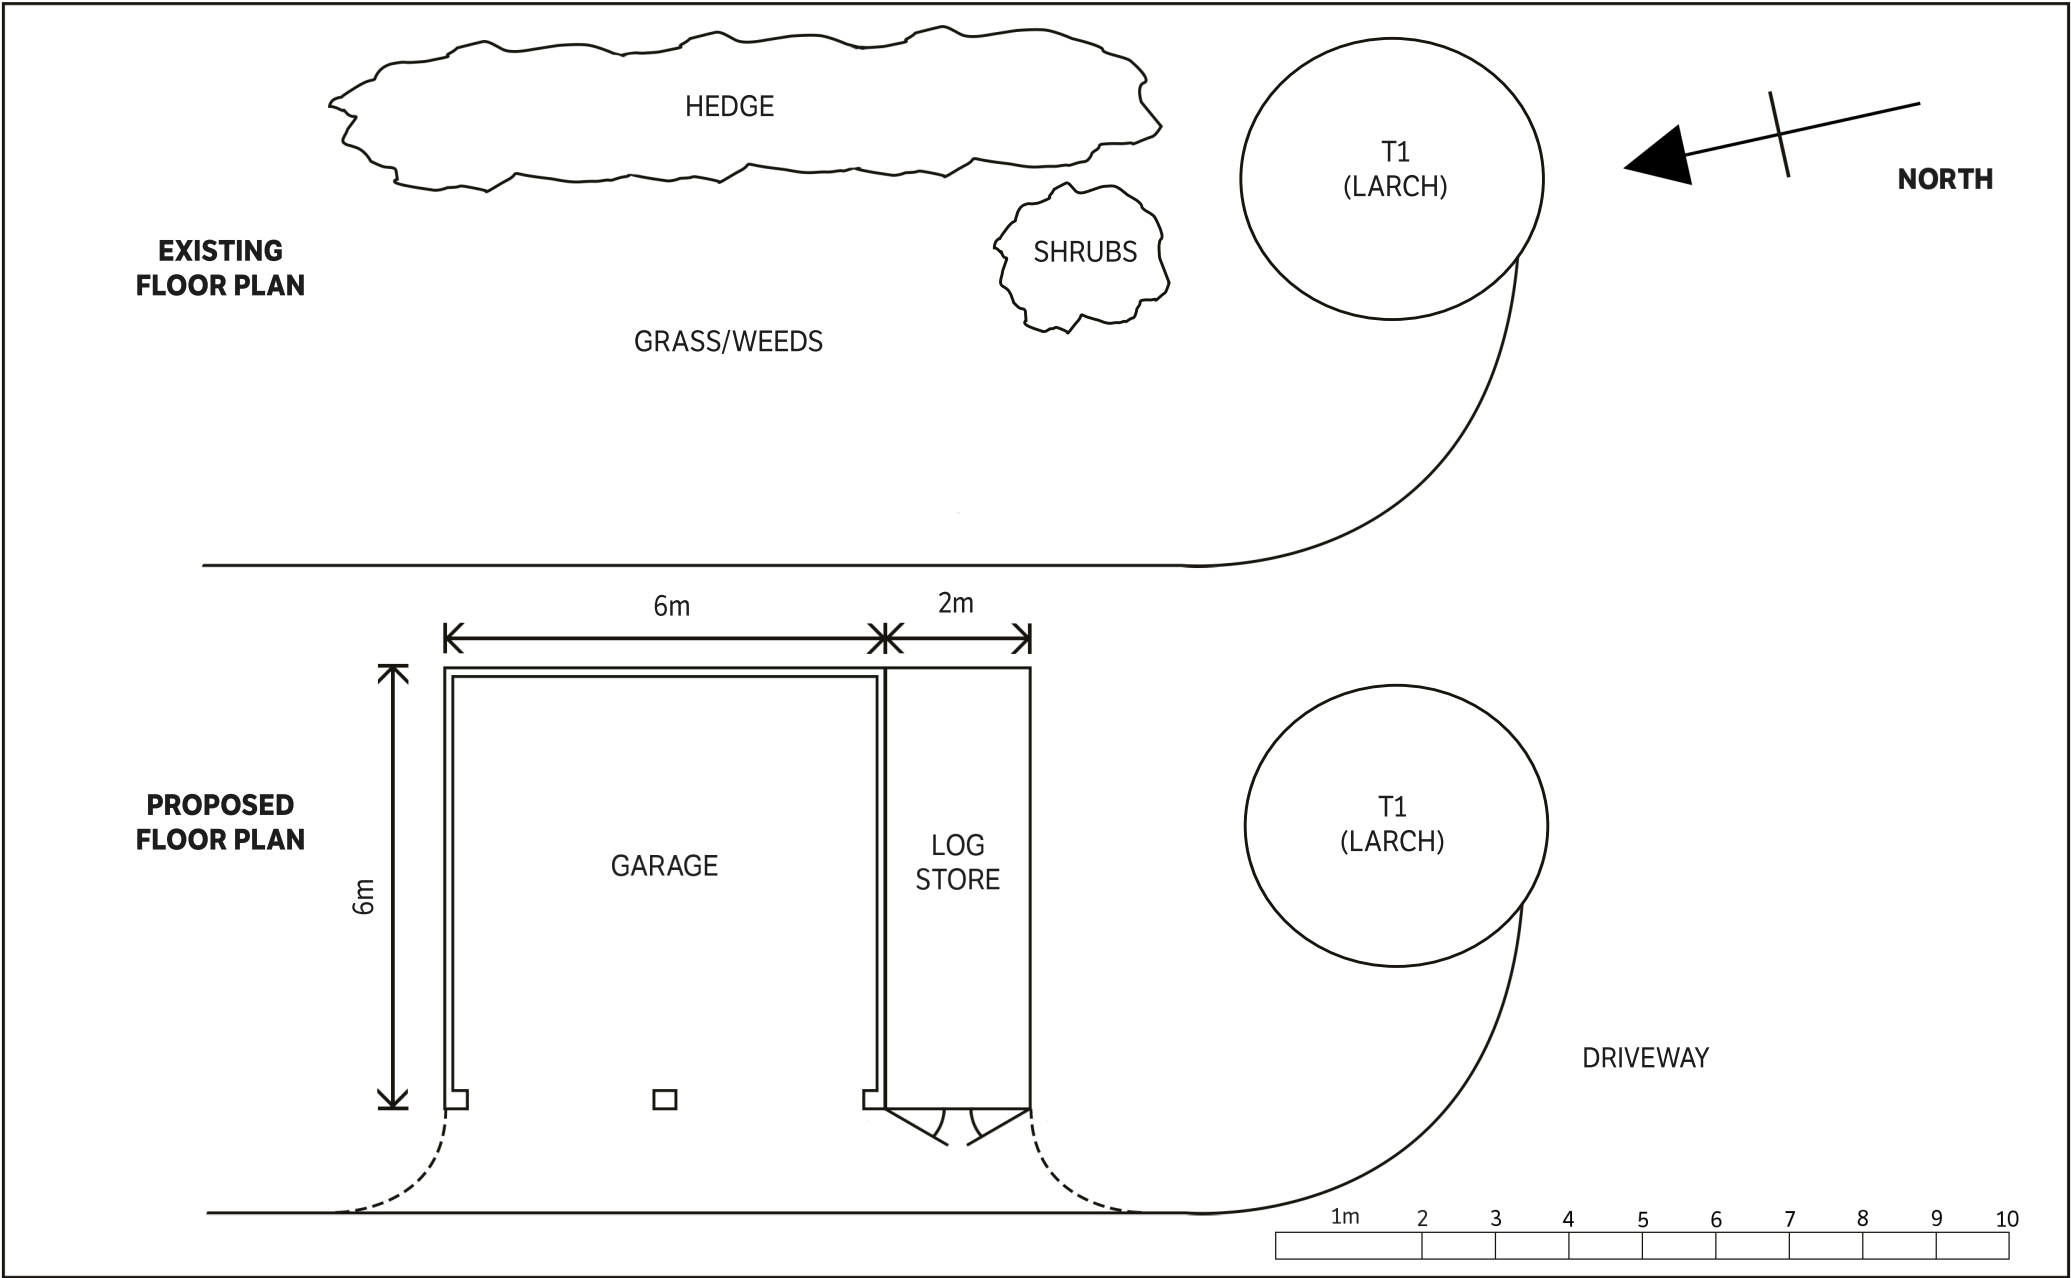

PROPOSED NEW GARAGE MEADOWMEED, BALCOMBE LANE SHARPTHORNE, RH19 4JA	SCALE 1:100 PAGE 1 of 2 DRAWN BY JMB	REVISIONS		01 A
		DD/MM/YY	REMARKS	
	FLOOR PLAN & ELEVATIONS	1	24/04/26	
		2		
		3		
		4		
		5		