


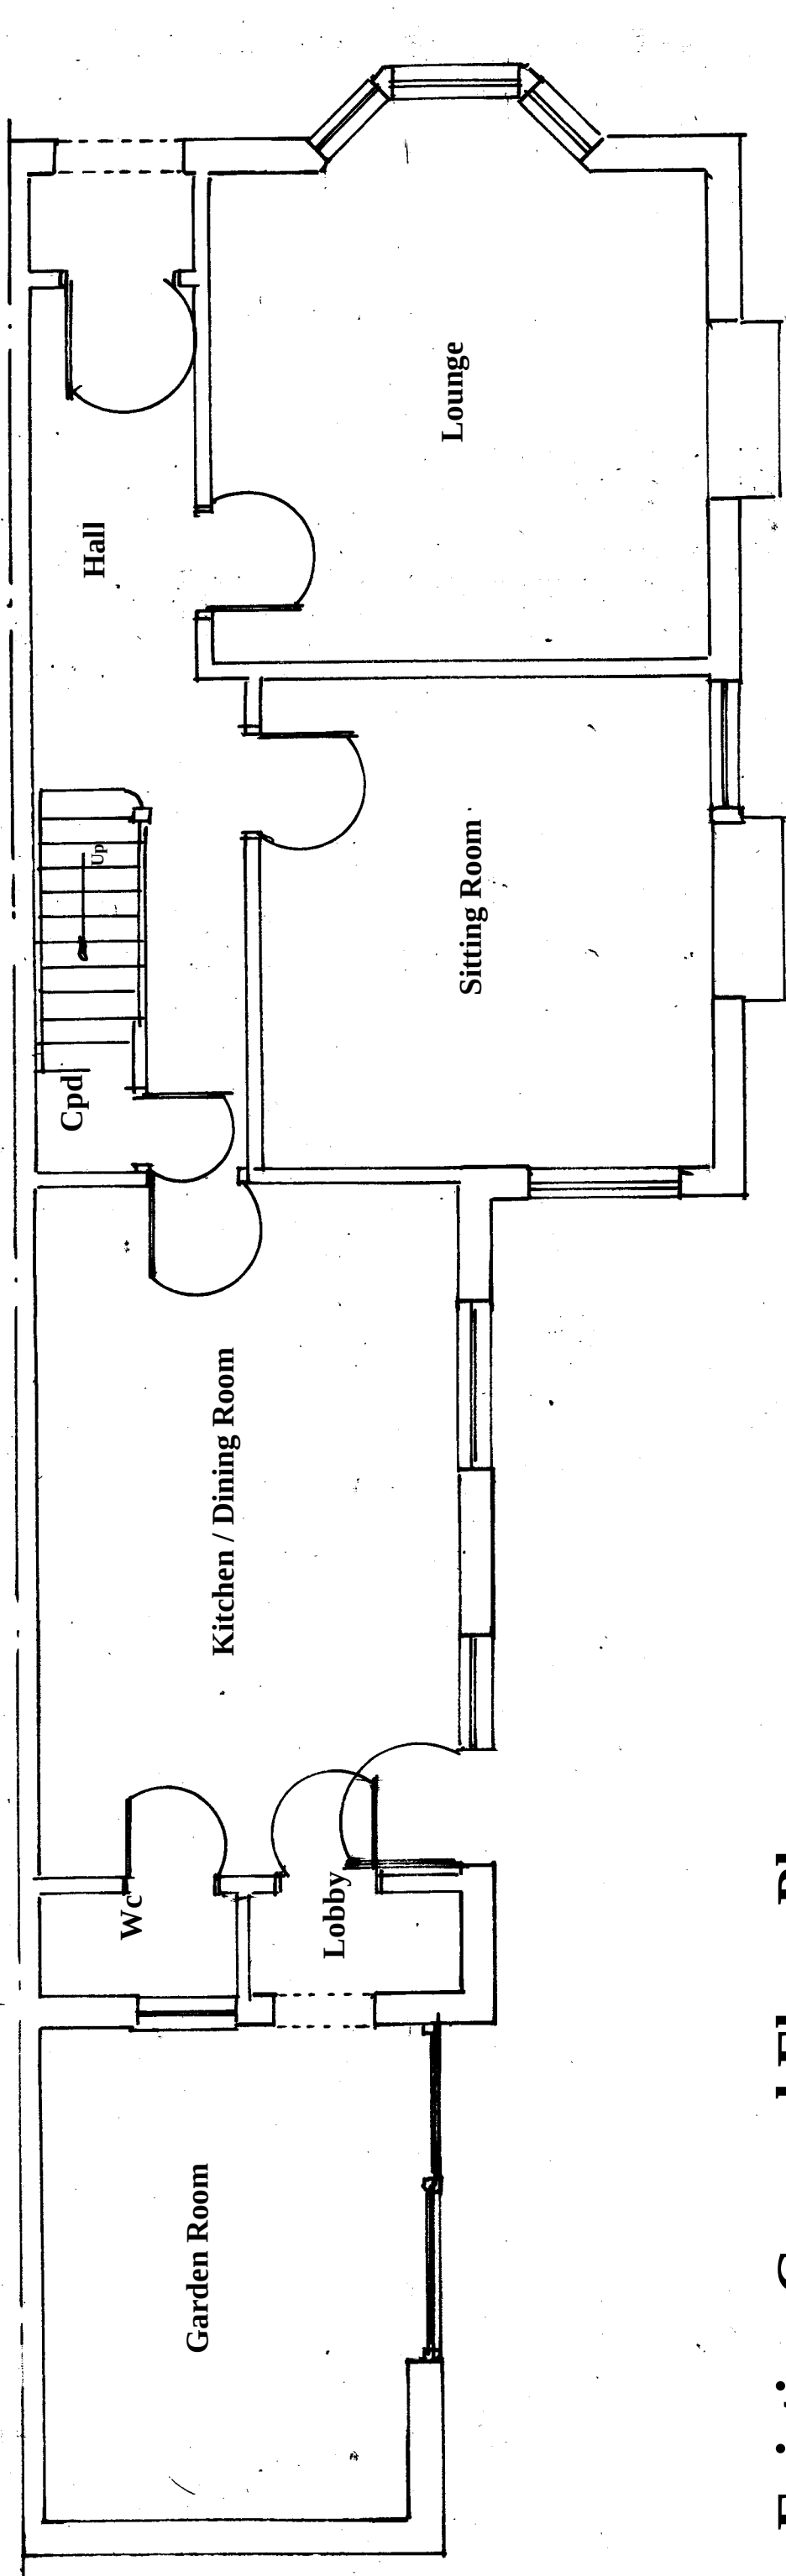

Existing Ground Floor Plan

Amendments			Date
Client			

Mr & Mrs Pelczer

Site Address

12 Queens road
Haywards Heath
West Sussex
RH16 1EB

Proposal Rear Extension

Drawing Title Existing Ground Floor Plan

Date 24/10/24 Drawn S. Burrows

Scales 1:50



Scale Bar 1:50

DWG NO.	S13299/1	REV
---------	----------	-----