


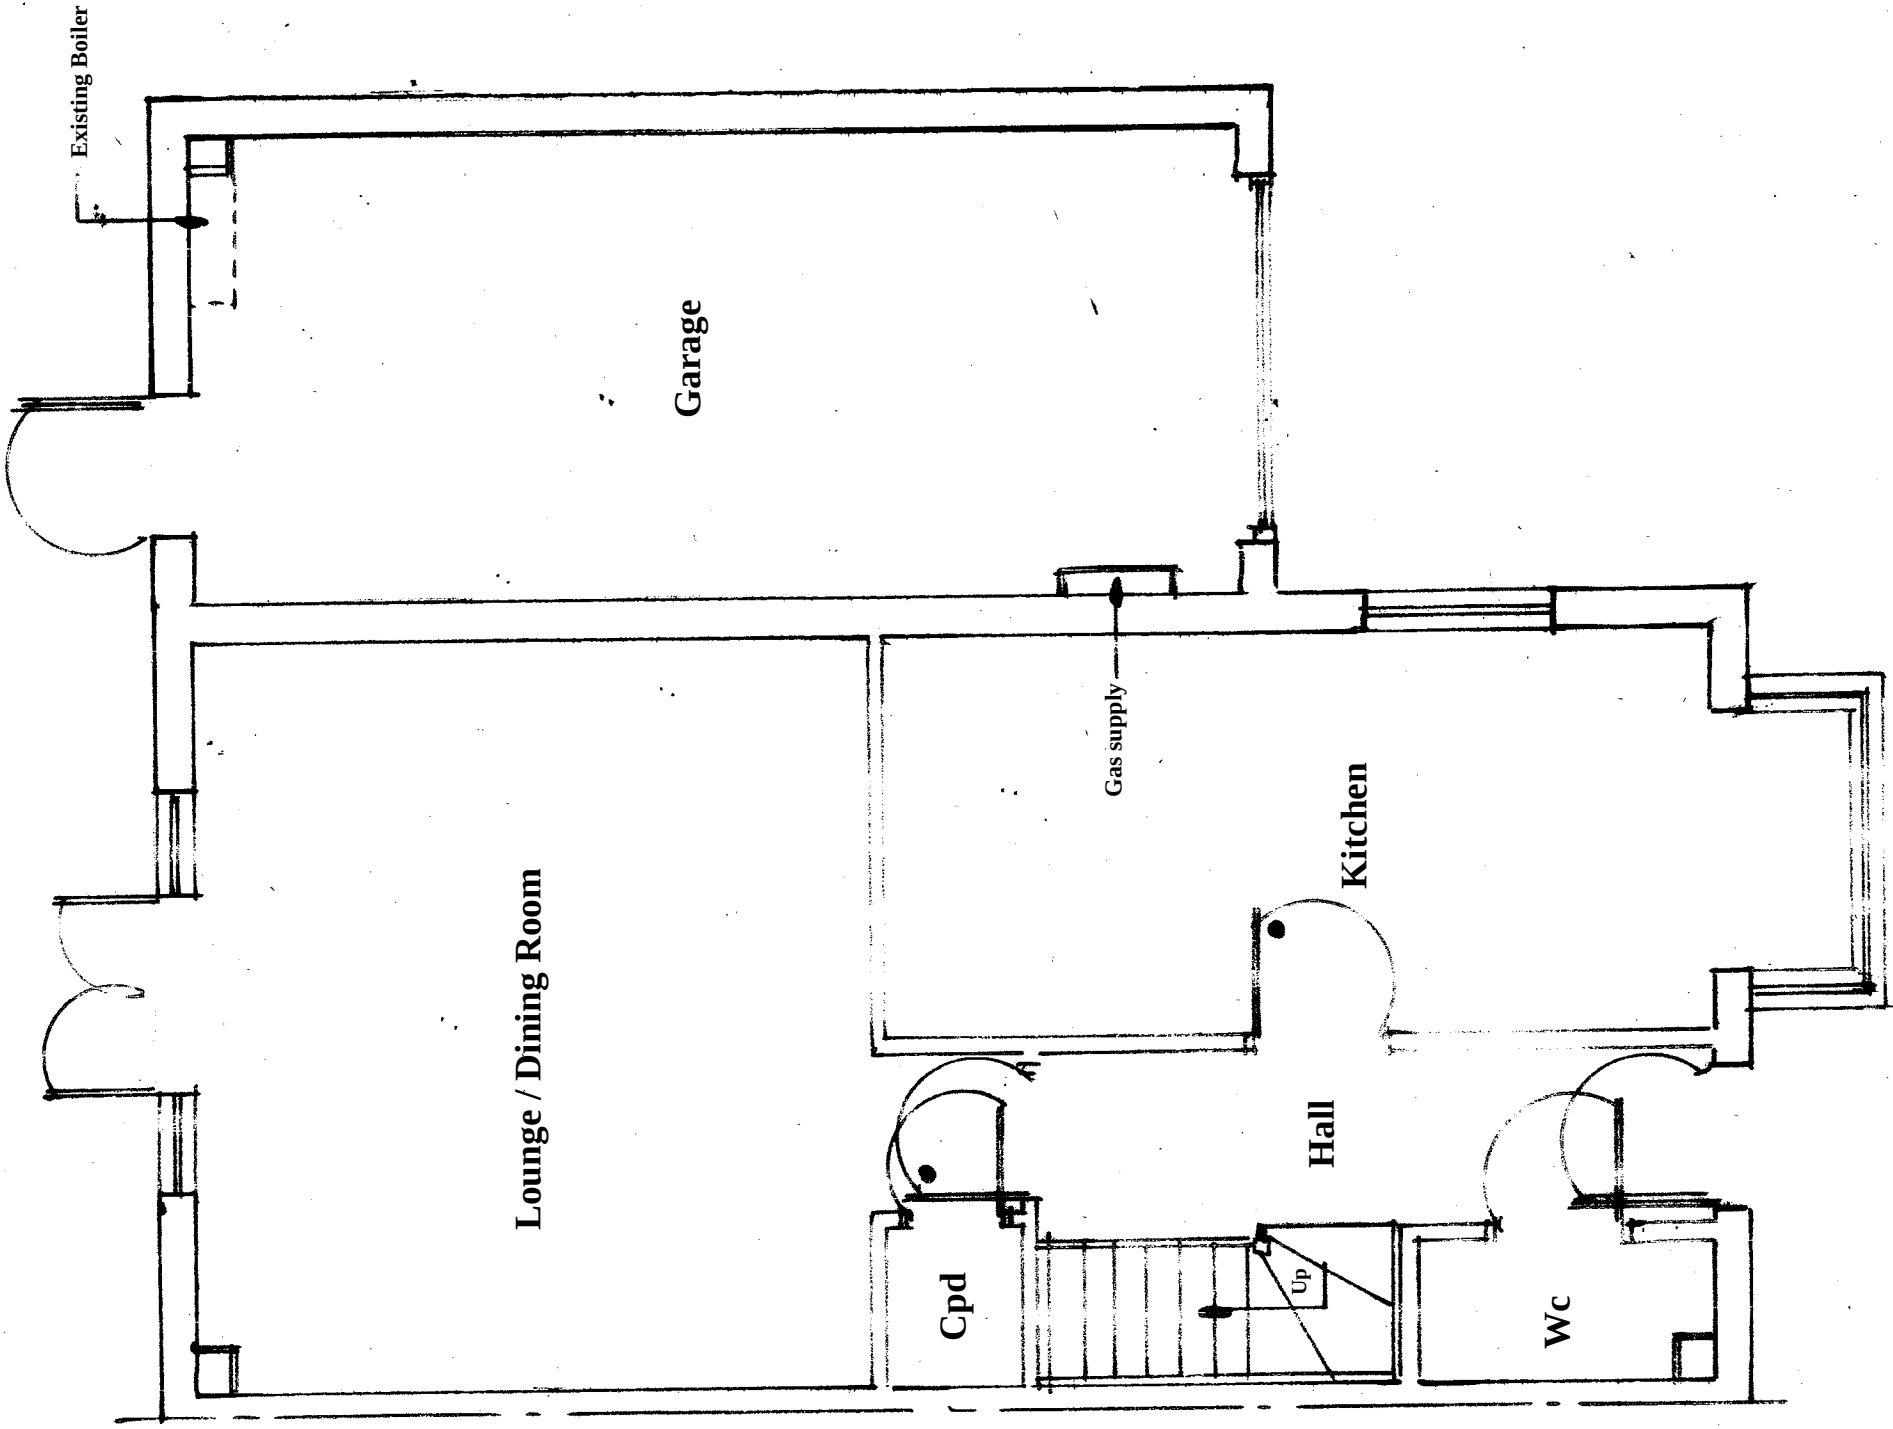

Scale Bar 1:50

Amendments			Date
Client			

Mr C. Bradley

Site Address

14 Buckridge Way
Haywards Heath
West Sussex
RH16 4XQ

Proposal

Garage Conversion

Drawing Title Existing Ground Floor Plan

Date 23/10/24 Drawn S. Burrows

Scales

1:50

DWG NO.	S13317/1	REV
---------	----------	-----

Existing Ground Floor Plan