


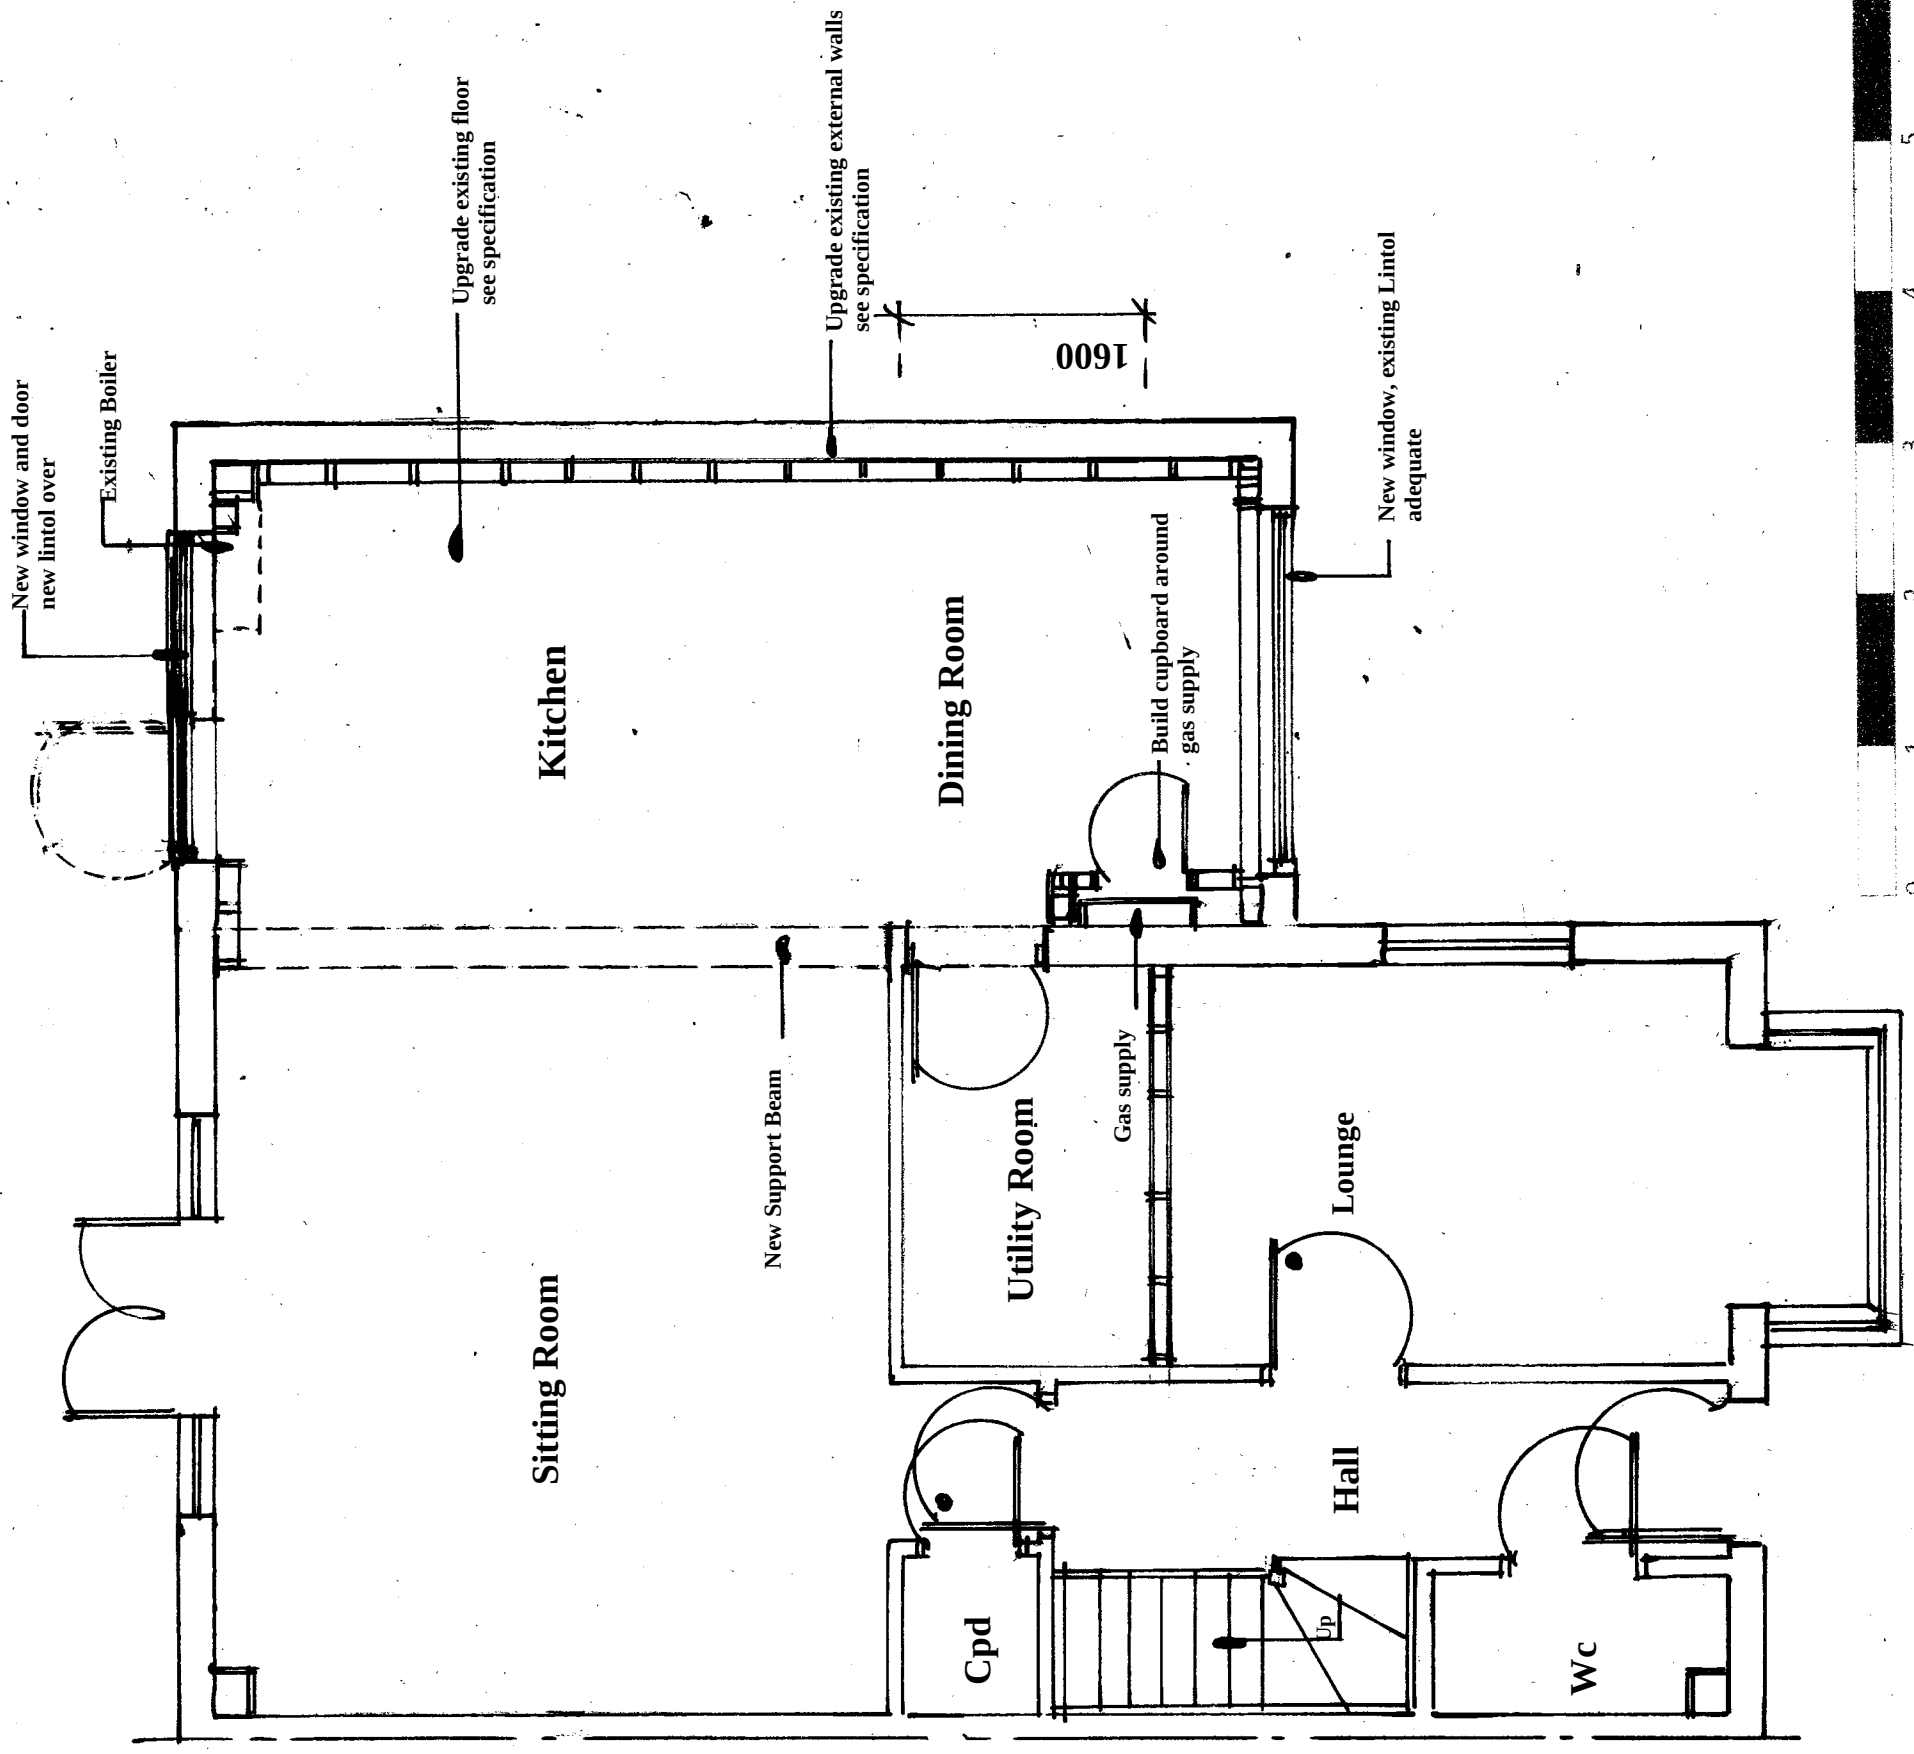

Scale Bar 1:50

Proposed Ground Floor Plan

Amendments			Date

Client
Mr C. Bradley

Site Address

**14 Buckeridge Way
Haywards Heath
West Sussex
RH16 4XQ**

Proposal	Garage Conversion
Drawing Title	Proposed Ground Plan
Date	23/10/24
Drawn	S. Burrows

Scales
1:50

DWG NO.	S13317/	REV
---------	----------------	-----