


millimeters
scale 1:200

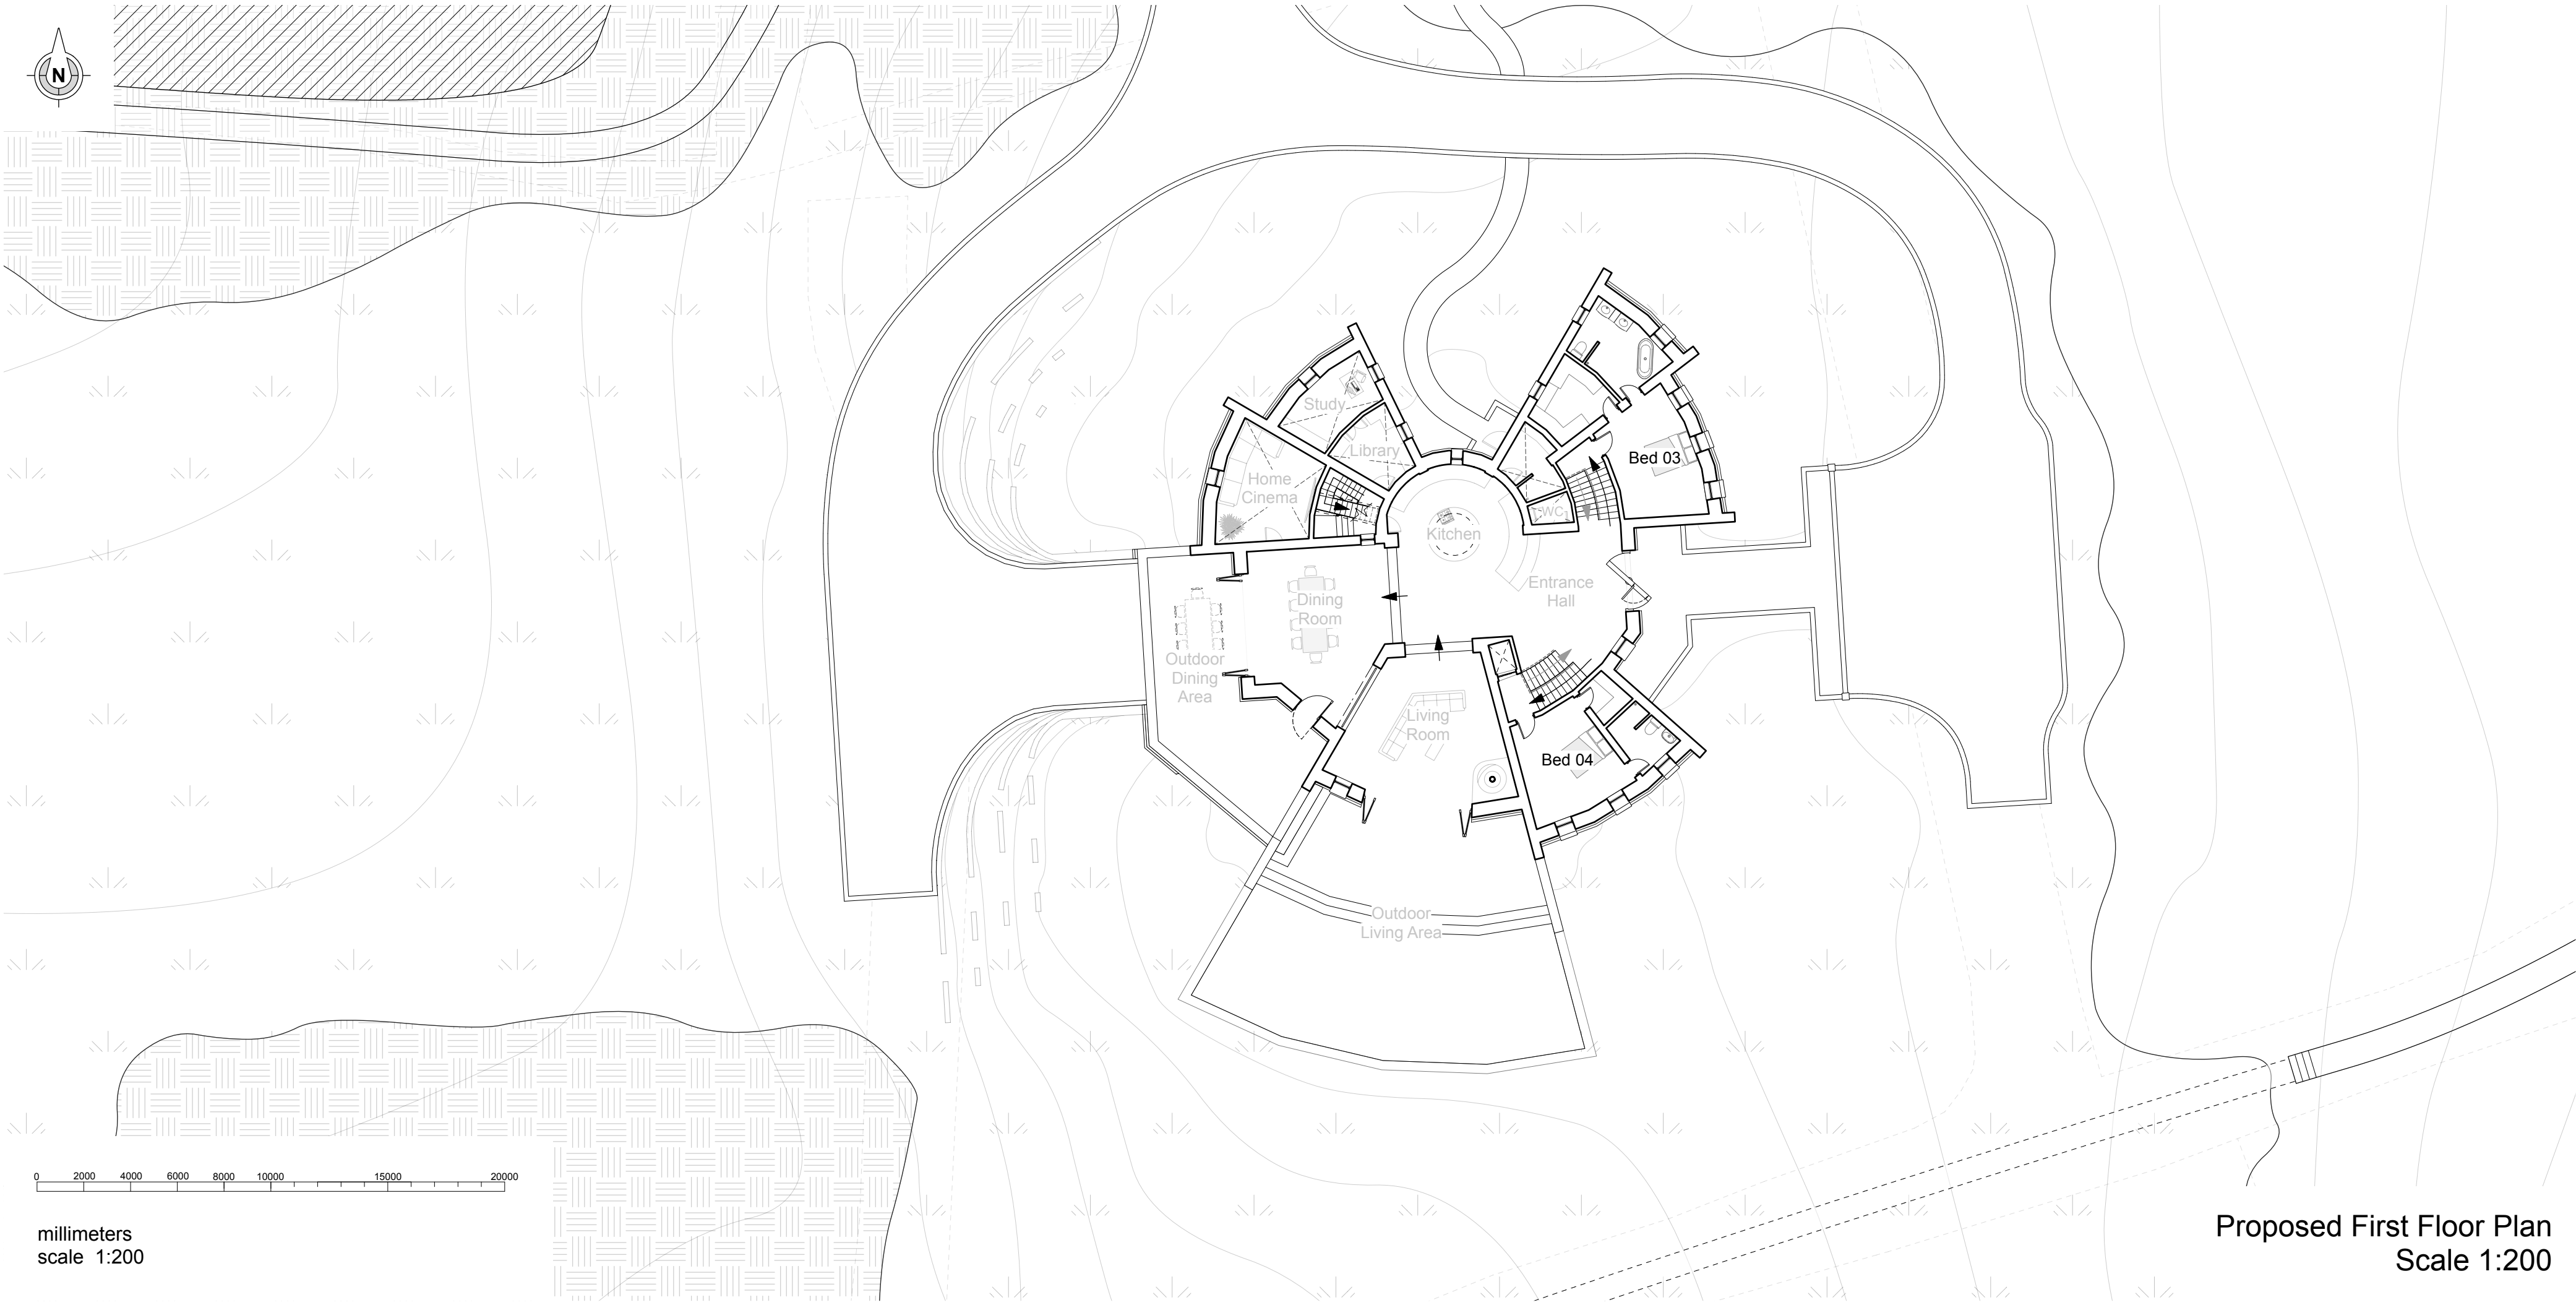

Proposed First Floor Plan
Scale 1:200

GENERAL NOTE

Do not scale from this drawing Except for planning purposes

All Dimensions to be checked on site prior to commencing works

Any discrepancy between drawings must be reported to the Architect immediately

All materials and workmanship shall conform with the relevant British standard specifications and codes of practice

This drawing is issued on condition that it is not copied, reprinted or disclosed to a third party without the prior written consent of Didacious Designs Ltd.

No work to commence until all planning or listed building conditions have been approved. All work to be carried out in accordance with the approved drawings/planning and listed building consent.

No alteration shall be undertaken to the design and/or drawings without the prior written consent of the architect.

A licence for the use of these drawings is subject to agreement

NOT FOR CONSTRUCTION

Rev	Date	Note
A	22/05/23	Redesigned following DRP (28/07/21) and Urban Designers Comments (29/11/23 & 26/01/23)
B	06/10/23	Second redesign following the DRP Comments (11/07/23)



DD Architects
© copyright Didacious Designs Ltd

Job Title Caldyne Park		
Drawing Title Proposed First Floor Plan		
Client Caldyne Ltd		
Drawn HH	Checked CH	Date 25/01/21
Scale 1:200	Drawing No. 1608 - SK24	Revision B