


FIT MARK

+FIT MARK

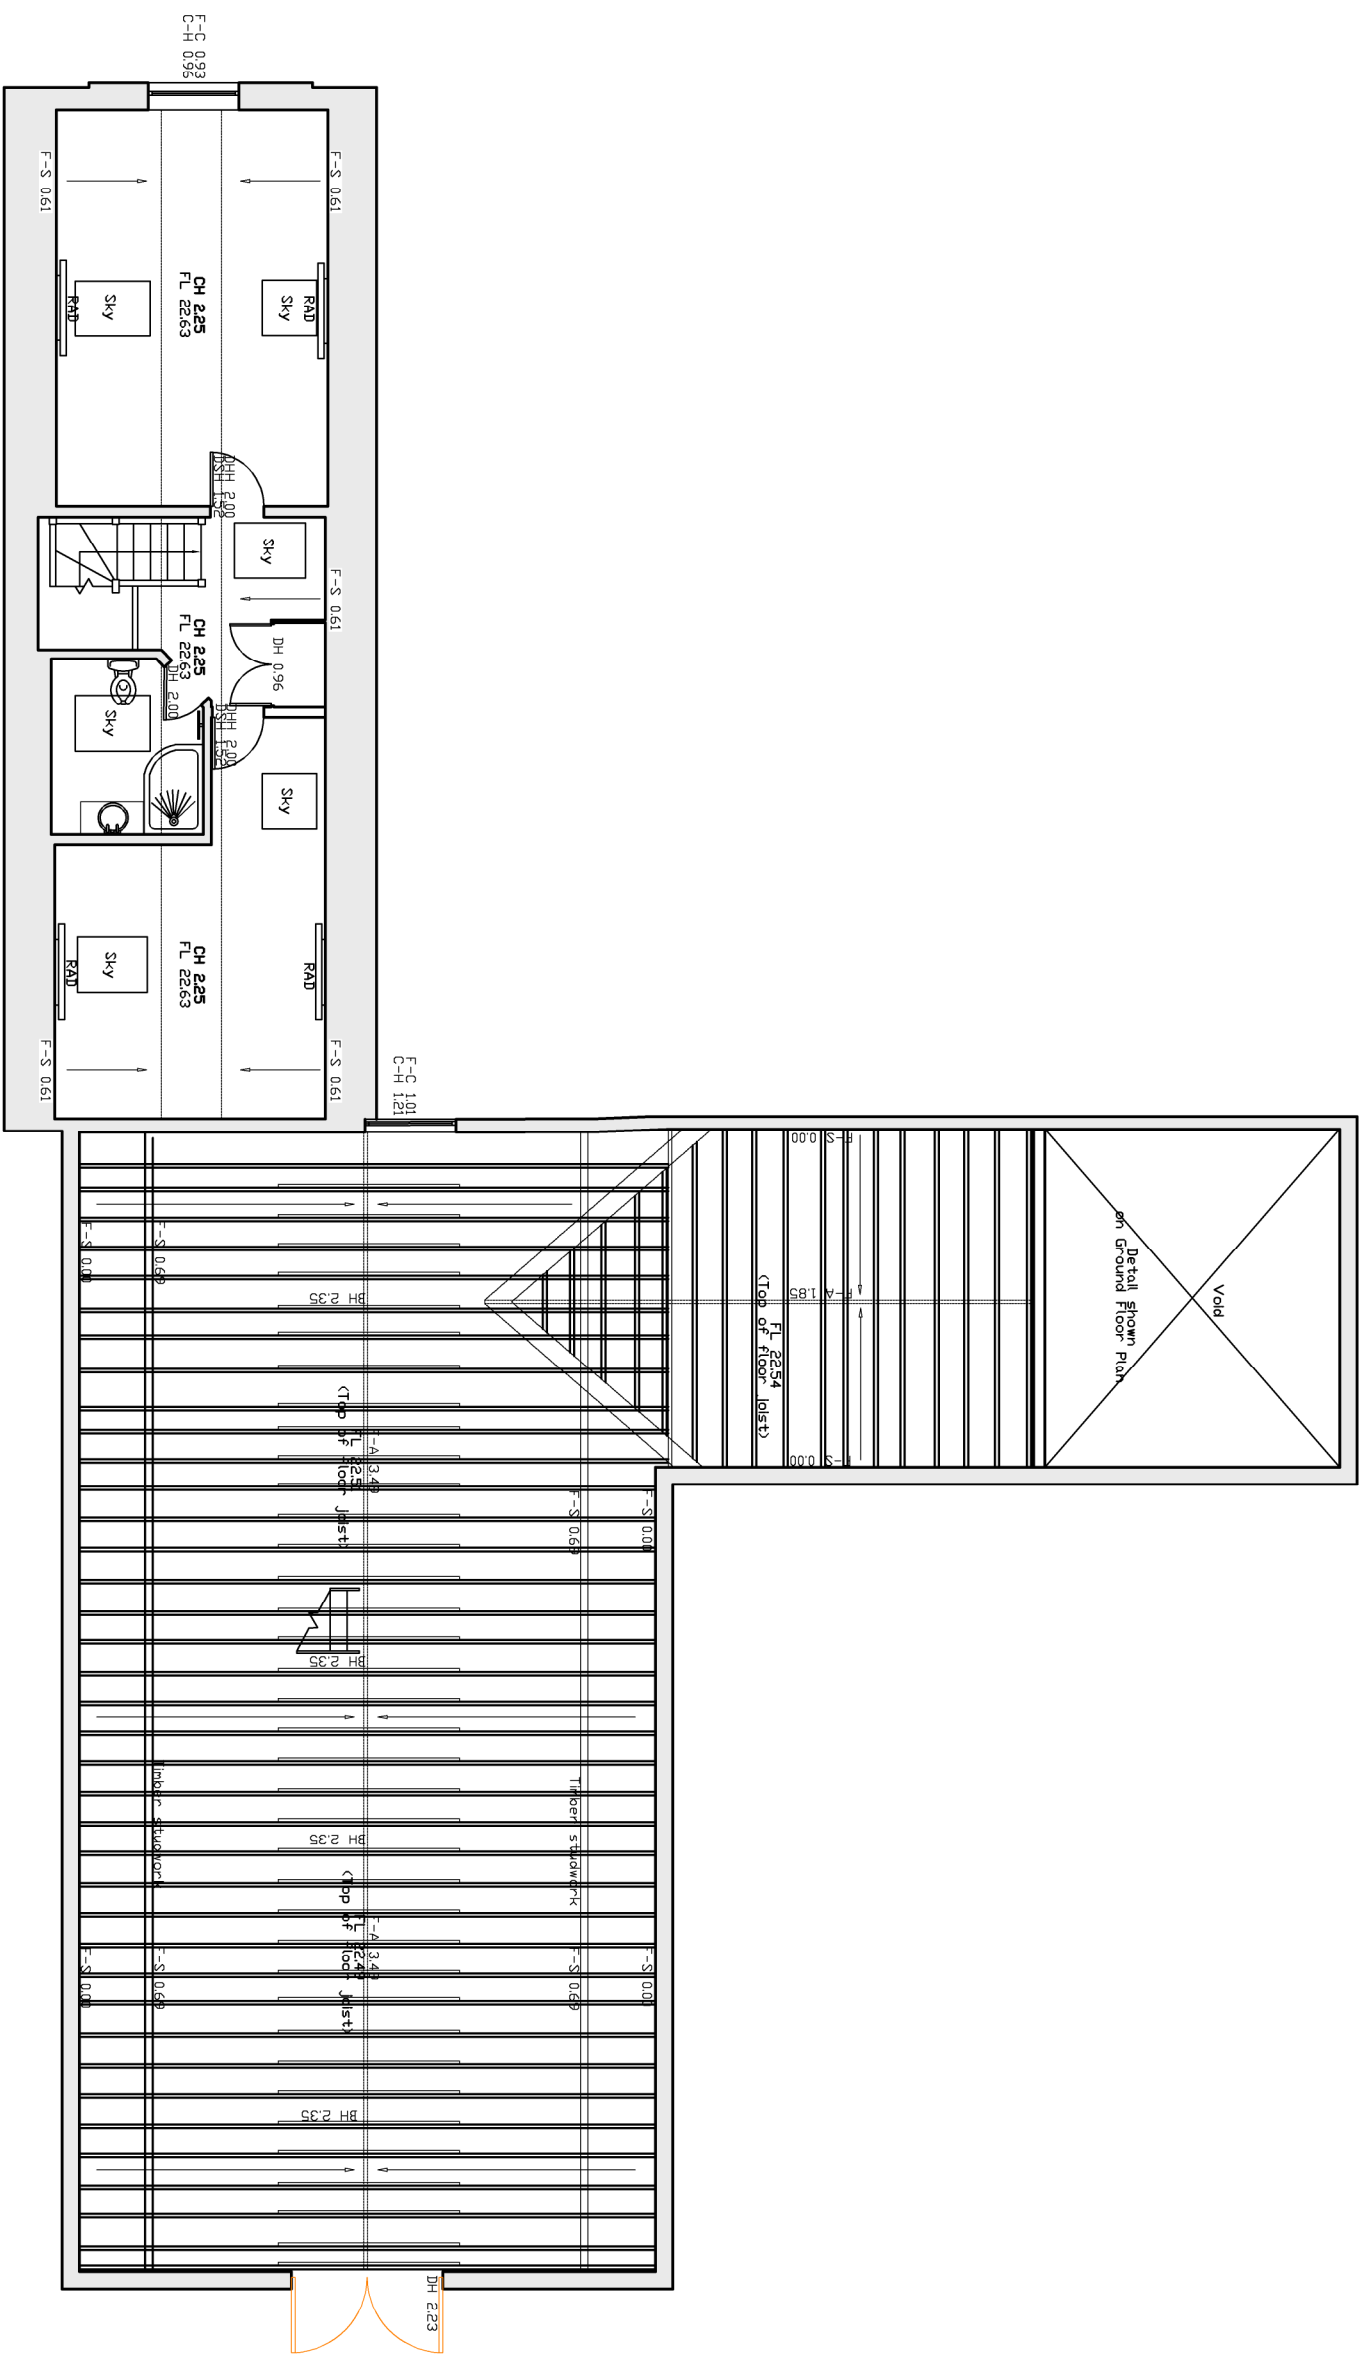

— FIT MARK

+FIT MARK

Client
Mr Howe and Ms Binley
Project
The Old Woodyard
Slaugram Road, Staplefield,
RH17 6AP
Drawing
Existing First Floor Plan

Jonathan Talley
Architects Limited

Drawing Number	Date
058-001-201 Rev A	June 2024
Scale	Paper Size
1:100	A3
Drawn	Checked
JT	JT

0m 1m 2m 3m 4m 5m 10m

E-mail: info@jalimind.co.uk
Telephone: 07956 870 019
Web: www.jalimind.co.uk

PLANNING

A	01.07.24 JT	Planning Issue
Rev	Date/By	Revision Note