


+ **FIT MARK**

FIT MARK

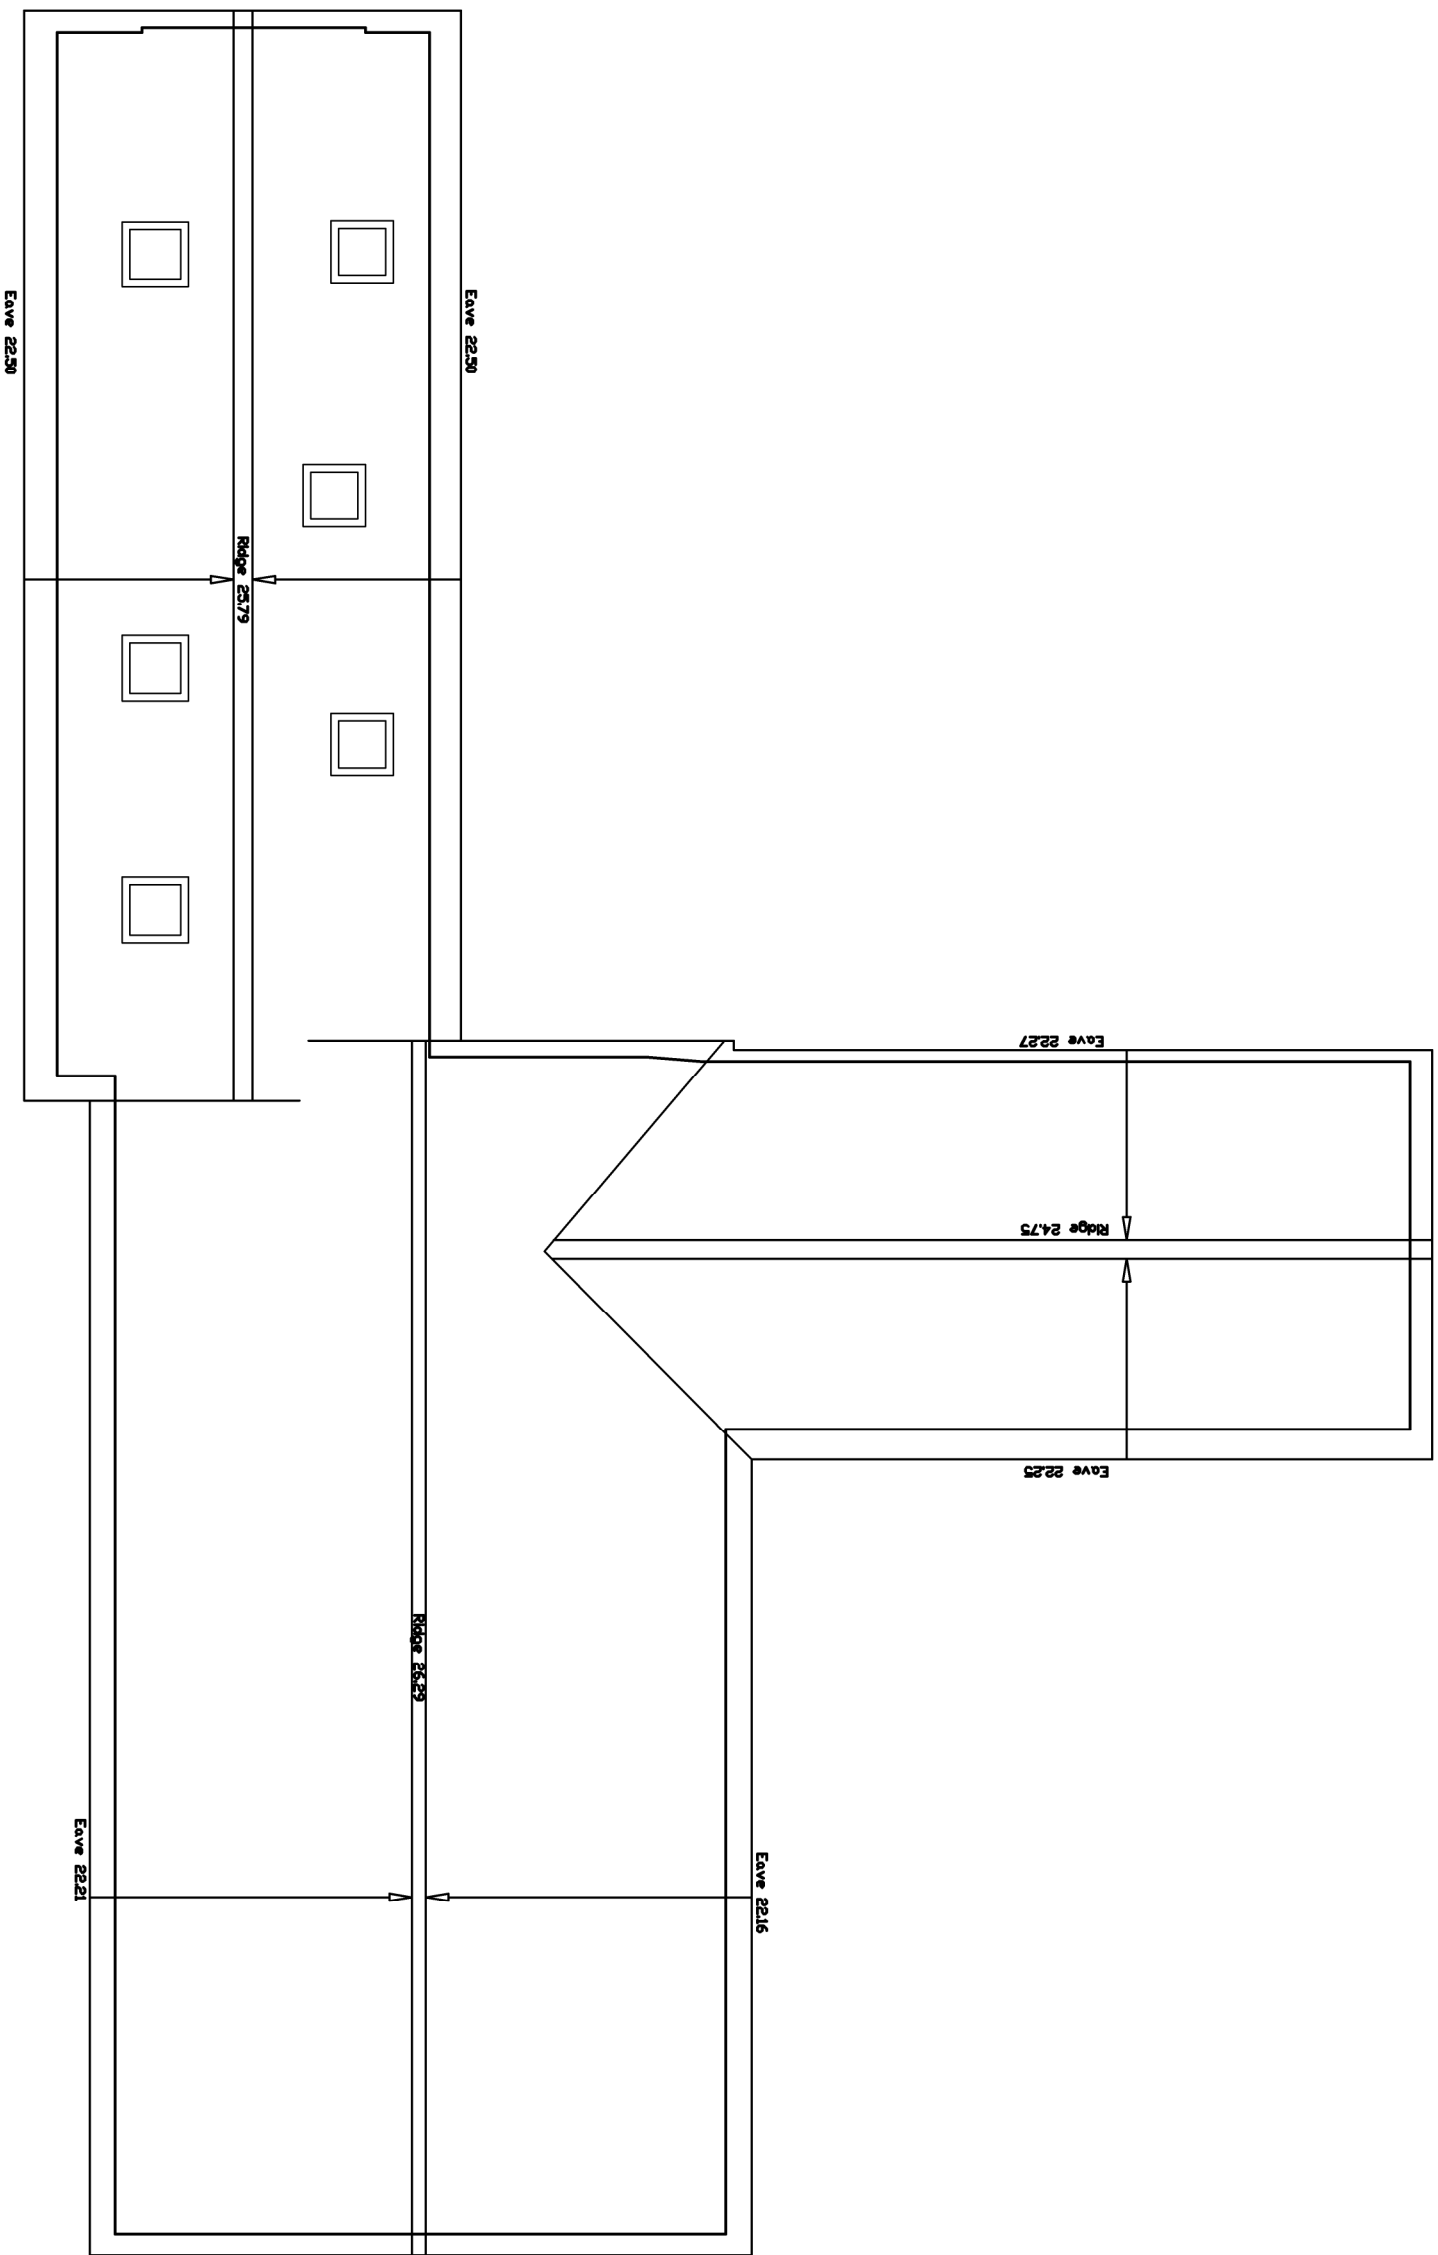

— FIT MARK

— FIT MARK

Client
Mr Howe and Ms Binley
Project
The Old Woodyard
Slaugham Road, Staplefield,
RH17 6AP
Drawing
Existing Roof Plan

Drawing Number
058-001-202 Rev A

Scale
1:100

Drawn
JT

Date
June 2024
Paper Size
A3
Checked
JT

0m 1m 2m 3m 4m 5m 10m

E-mail info@italimited.co.uk
Telephone 07956 870 019
Web www.italimited.co.uk

PLANNING



A	01.07.24	Planning Issue
Rev	JT	
Date/By		Revision Note