


Access to upper garden

FT MARK

FT MARK

Indicative courtyard garden with seating, dining and potential for herb garden

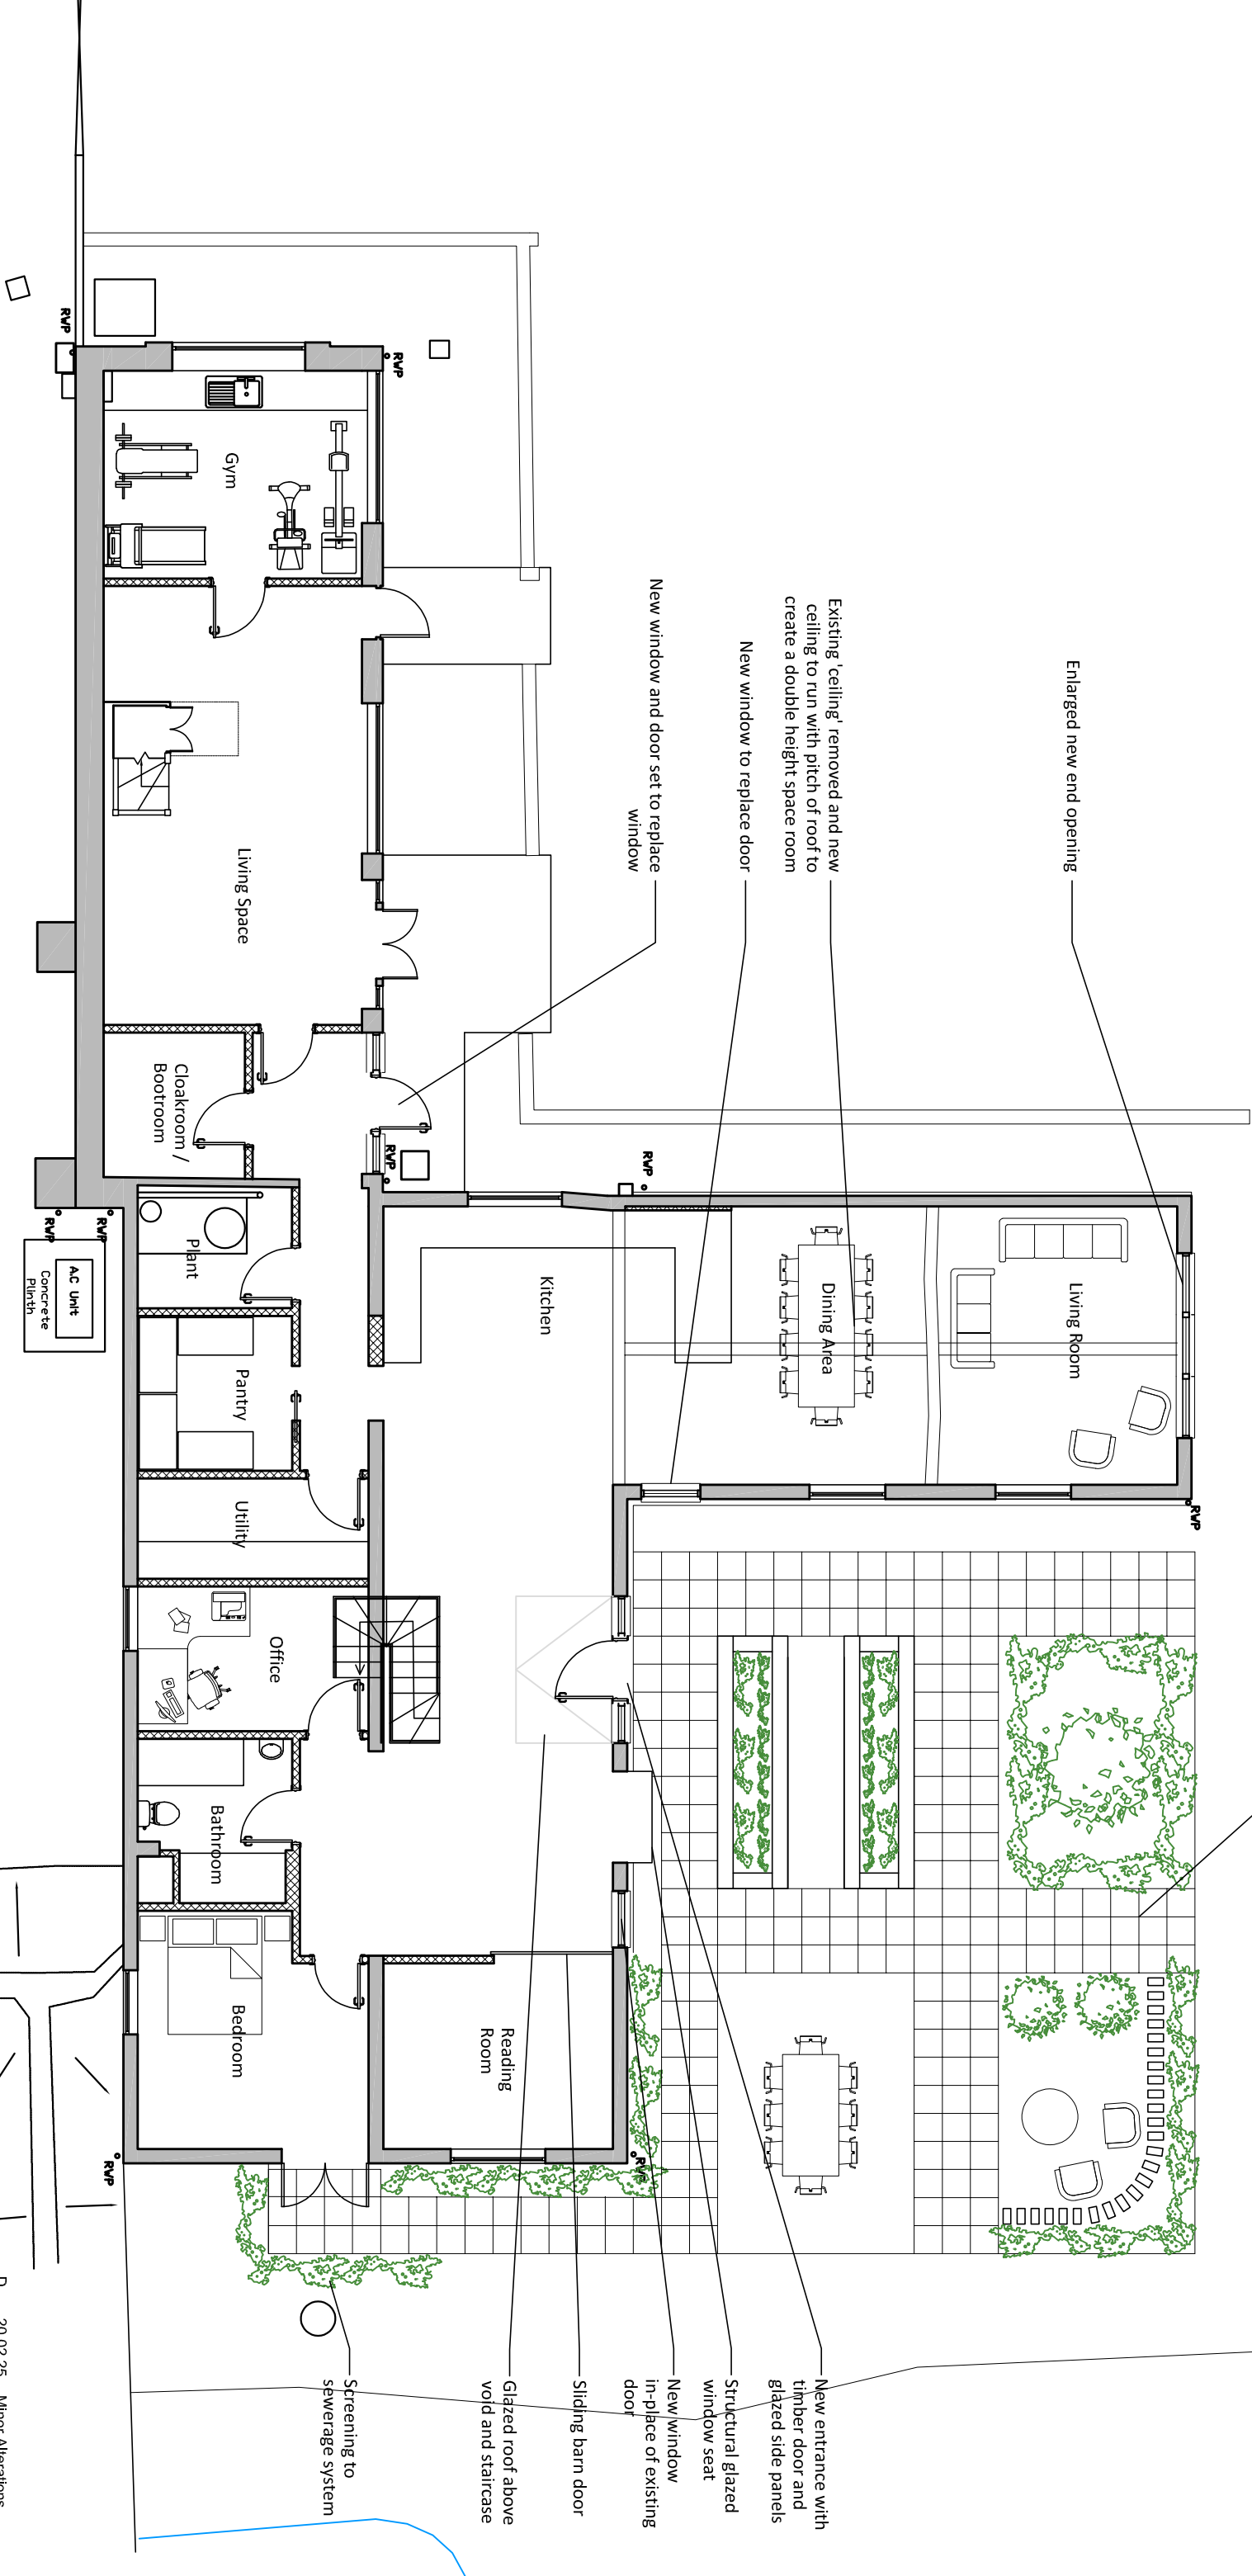

Client

Mr. Howe and Ms. Binley

Project

The Old Woodyard

Address

Slaughtam Road, Staplefield,
RH17 6AP

Drawing

Proposed Ground Floor Plan

Drawing Number

058-001-210 Rev D

Date

June 2024

Paper Size

A3

Checked

JT

Scale

1:100

Drawn

JT

0m

1m

2m

3m

4m

5m

10m

PLANNING

NORTH POINT

Rev

Date/By

Revision Note

D

20.02.25

JT

Minor Alterations

C

20.02.25

JT

Minor Alterations

B

02.07.24

JT

Minor alterations to stairs

A

01.07.24

JT

Planning Issue

JTA

Jonathan Talley
Architects Limited