


FIT MARK

FIT MARK

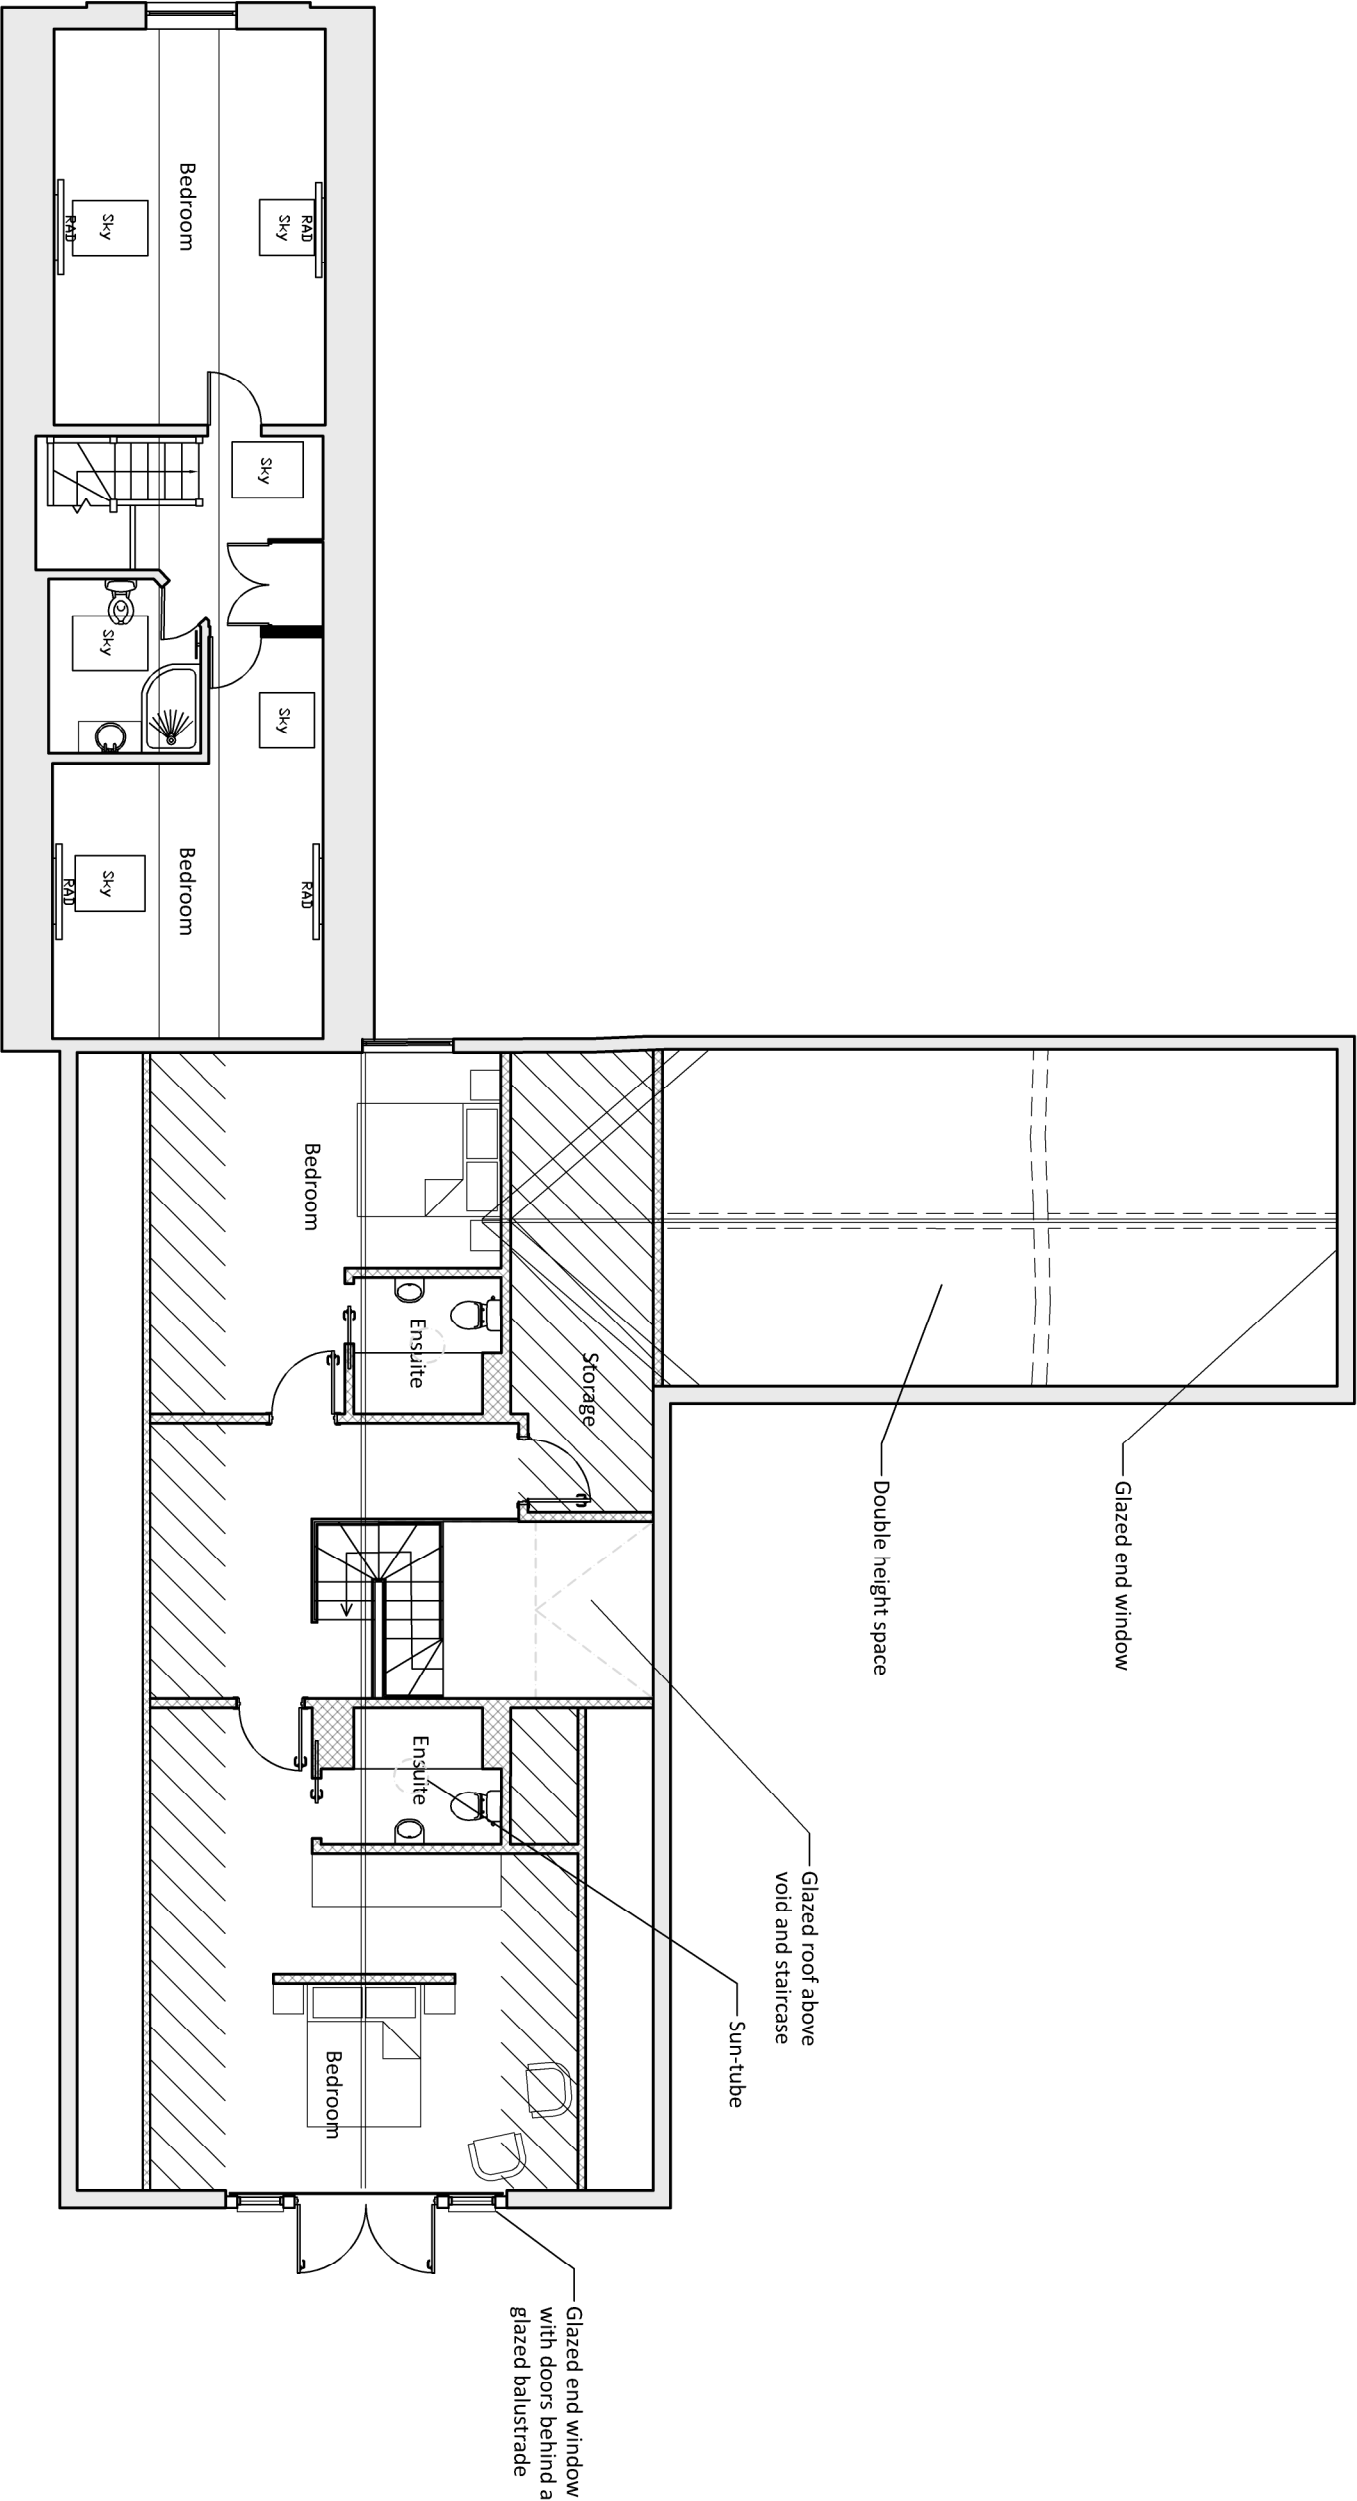

Client

Mt. Howe and Ms Binley

Project

The Old Woodyard

Address

Staughton Road, Staplefield,
RH17 6AP

Drawing

Proposed First Floor Plan

Drawing Number

058-001-211 Rev C

Scale

1:100

Drawn

JT

Date

June 2024

Paper Size

A3

Checked

JT

0m

1m

2m

3m

4m

5m

10m

E-mail

info@jtalimited.co.uk

Telephone

07965 870 019

Web

www.jtalimited.co.uk

PLANNING

NORTH POINT

Rev

Date/By

Revision Note

C

JT

20.02.25

Minor Alterations

B

JT

02.07.24

Minor alterations to stairs

A

JT

01.07.24

Planning Issue

JTA

Jonathan Talley Architects Limited