



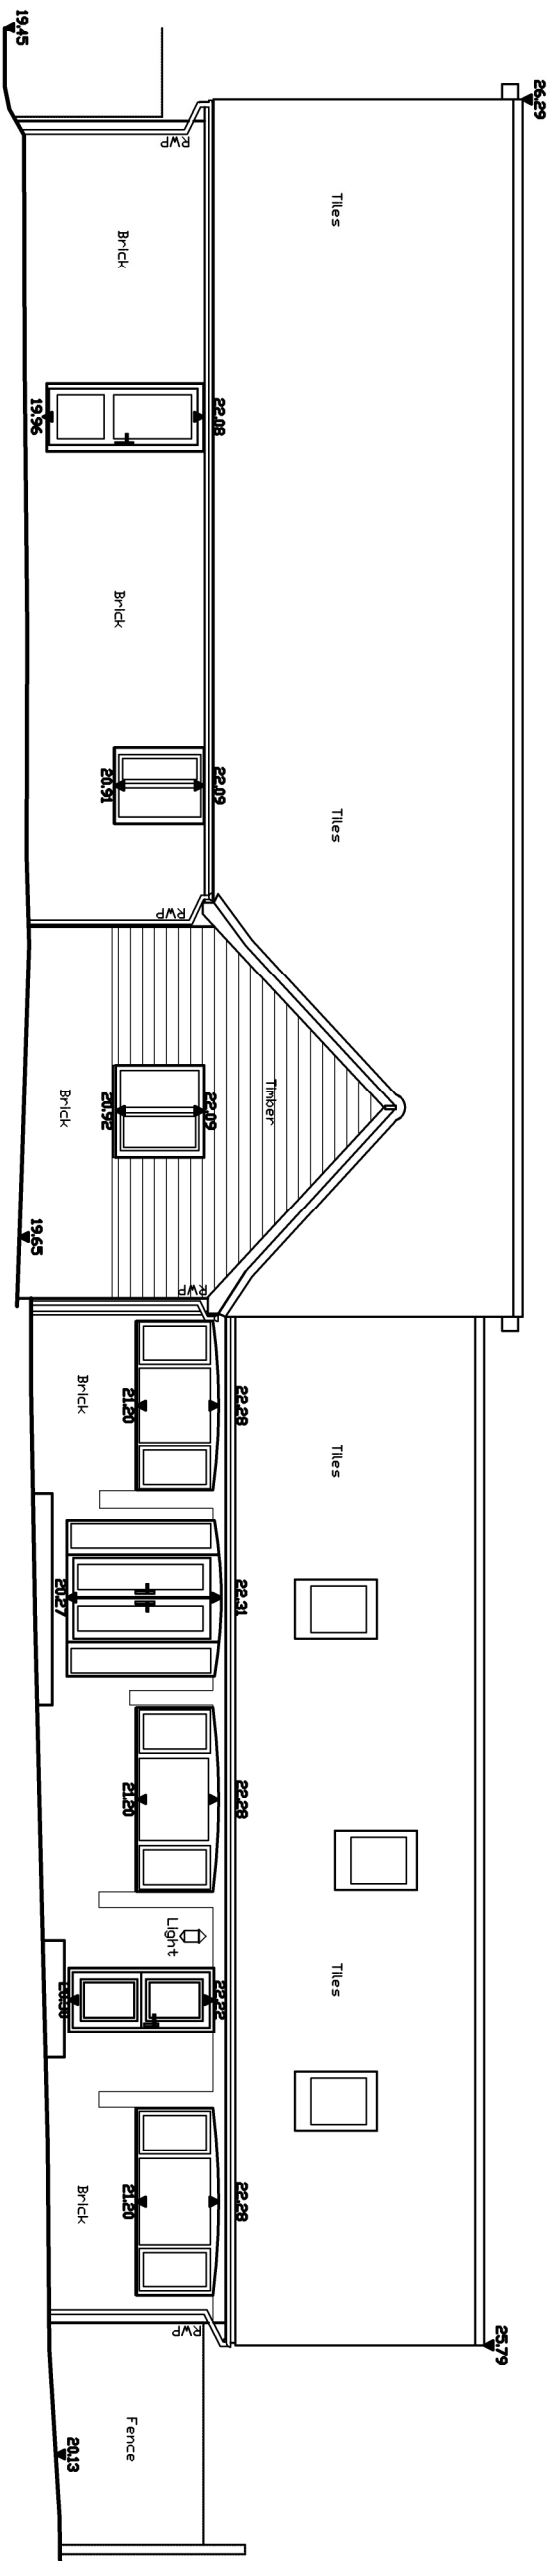

North Elevation

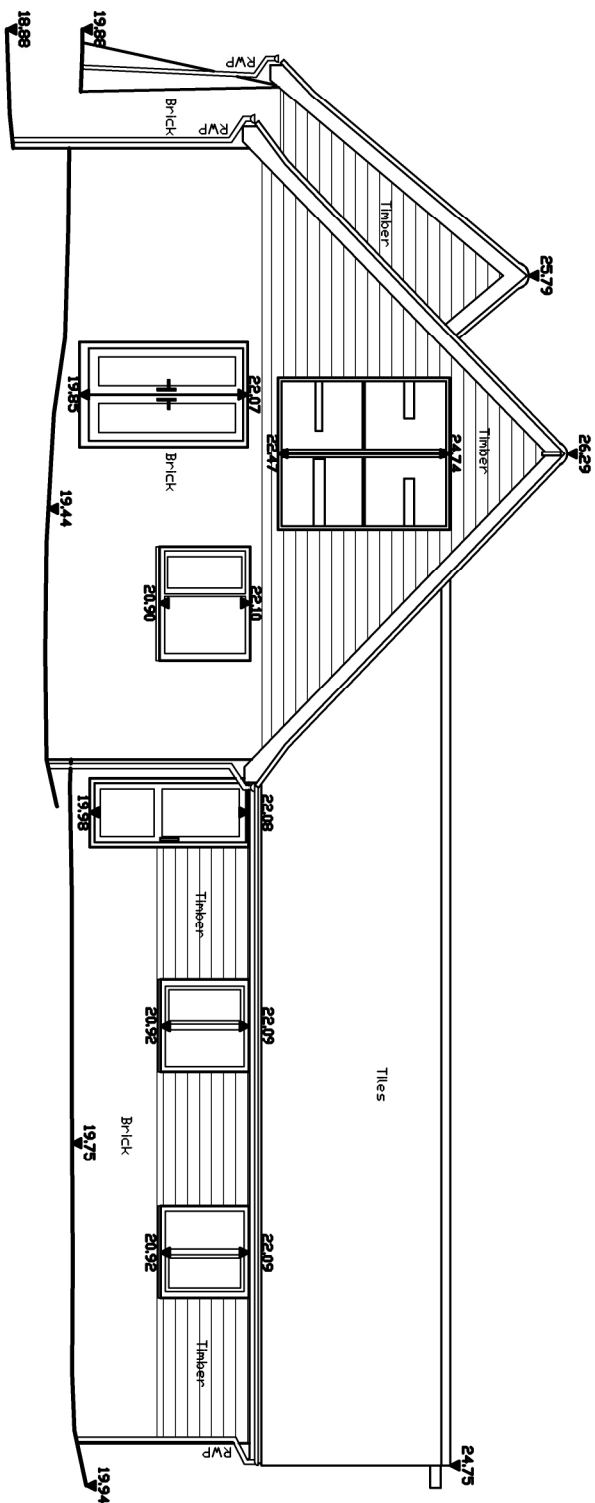

East Elevation

Jonathan Talley Architects Limited	Client Mr Howe and Mrs Binley Date June 2024 Drawing Number 058-001-300 Rev A Project The Old Woodyard Slaughtam Road, Staplefield, RH17 6AP Scale 1:100 Paper Size A3 Drawing Drawn Checked JT Existing Elevations Sheet 1	0m1m2m3m4m5m10m info@jtalimited.co.uk E-mail 07956 870 019 Telephone www.jtalimited.co.uk Web PLANNING	NORTH POINT
---	---	---	------------------------