


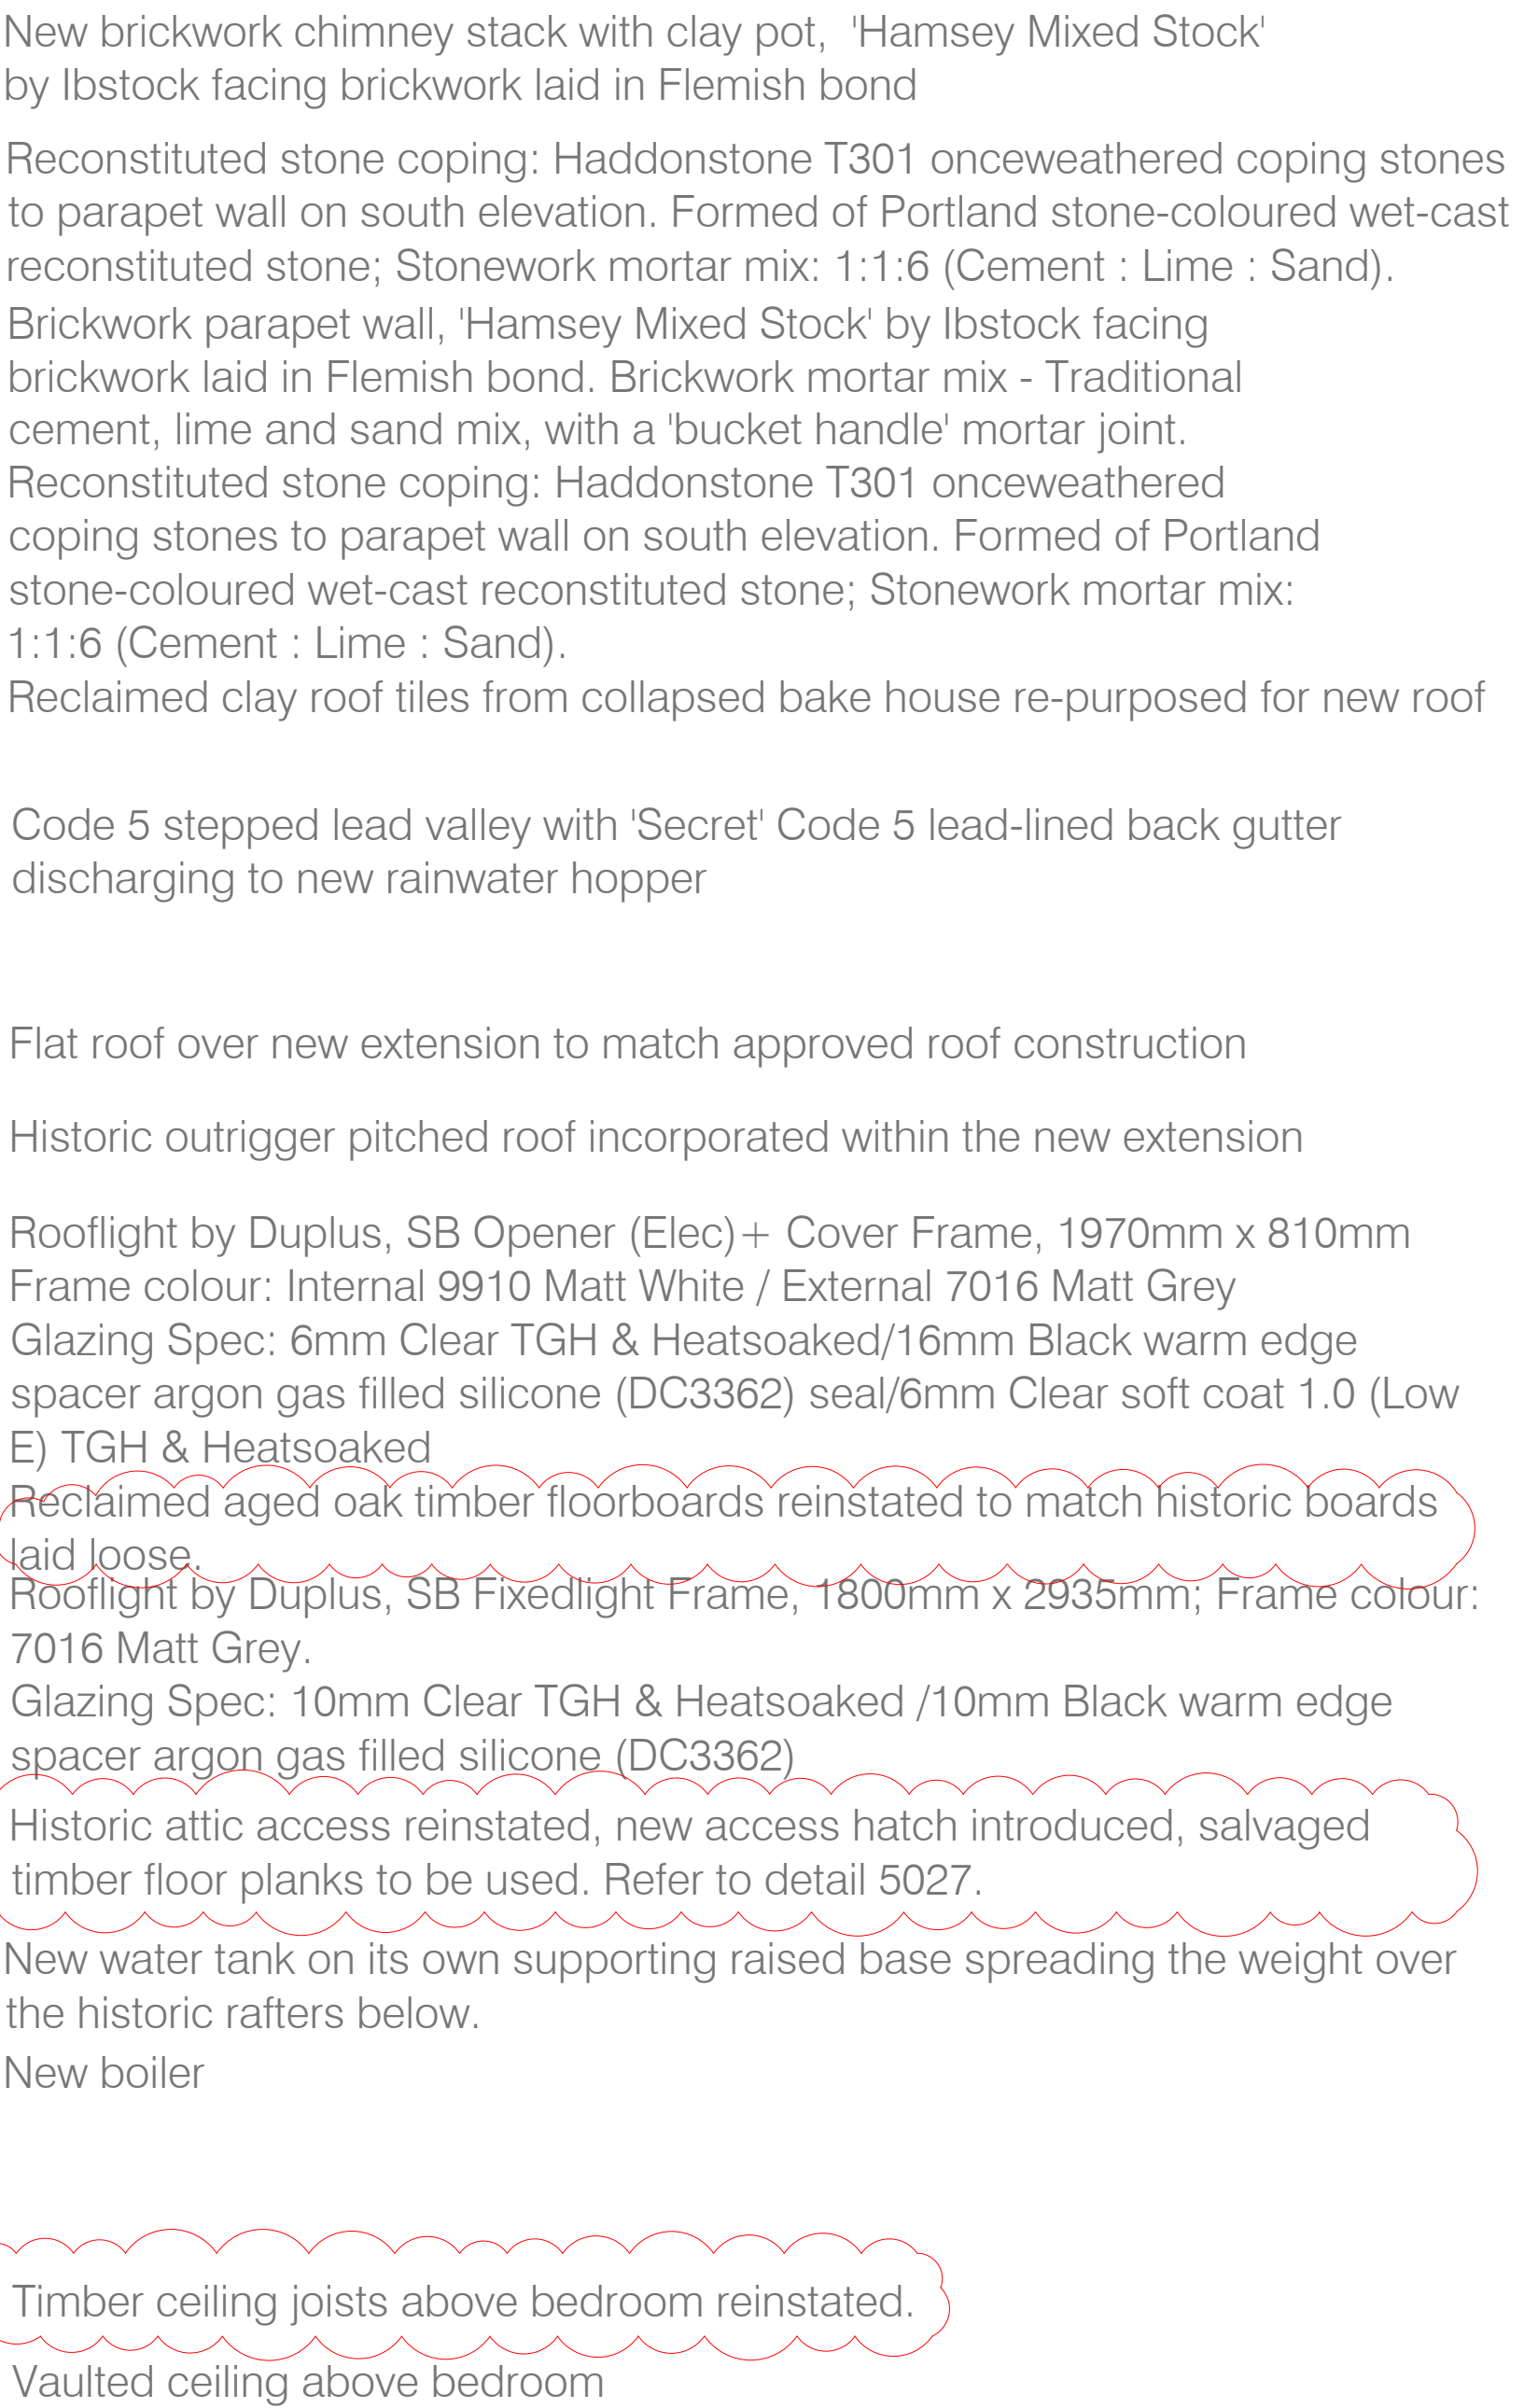

REFER TO DRAWINGS 5000 SERIES FOR DETAILS.

SECOND FLOOR PLAN
Scale 1:50@A1
1:100@A3

Rev:	Comments:	By:	Date:
B	Amendments as clouded.	KN	Nov

Do not scale this drawing All dimensions must be checked on site
All rights reserved. No reproduction in any material form is permitted
without consent.

LISTED BUILDING
CONSENT

Client:
Mr. Simon Dougall

Project Title:
107 High St, Lindfield, Haywards Heath, West Sussex, RH16 2HR

Drawing Title:
Proposed GA Plans:
Second Floor

Scale:	Date:	Drawn:	Checked:
1:50@A1	Apr 25	KN	KW
1:100@A3			

