


Proposed Front Elevation - Top Store Grocery
(Main illuminated fascia signs on the shop entrance)
Scale: 1:20

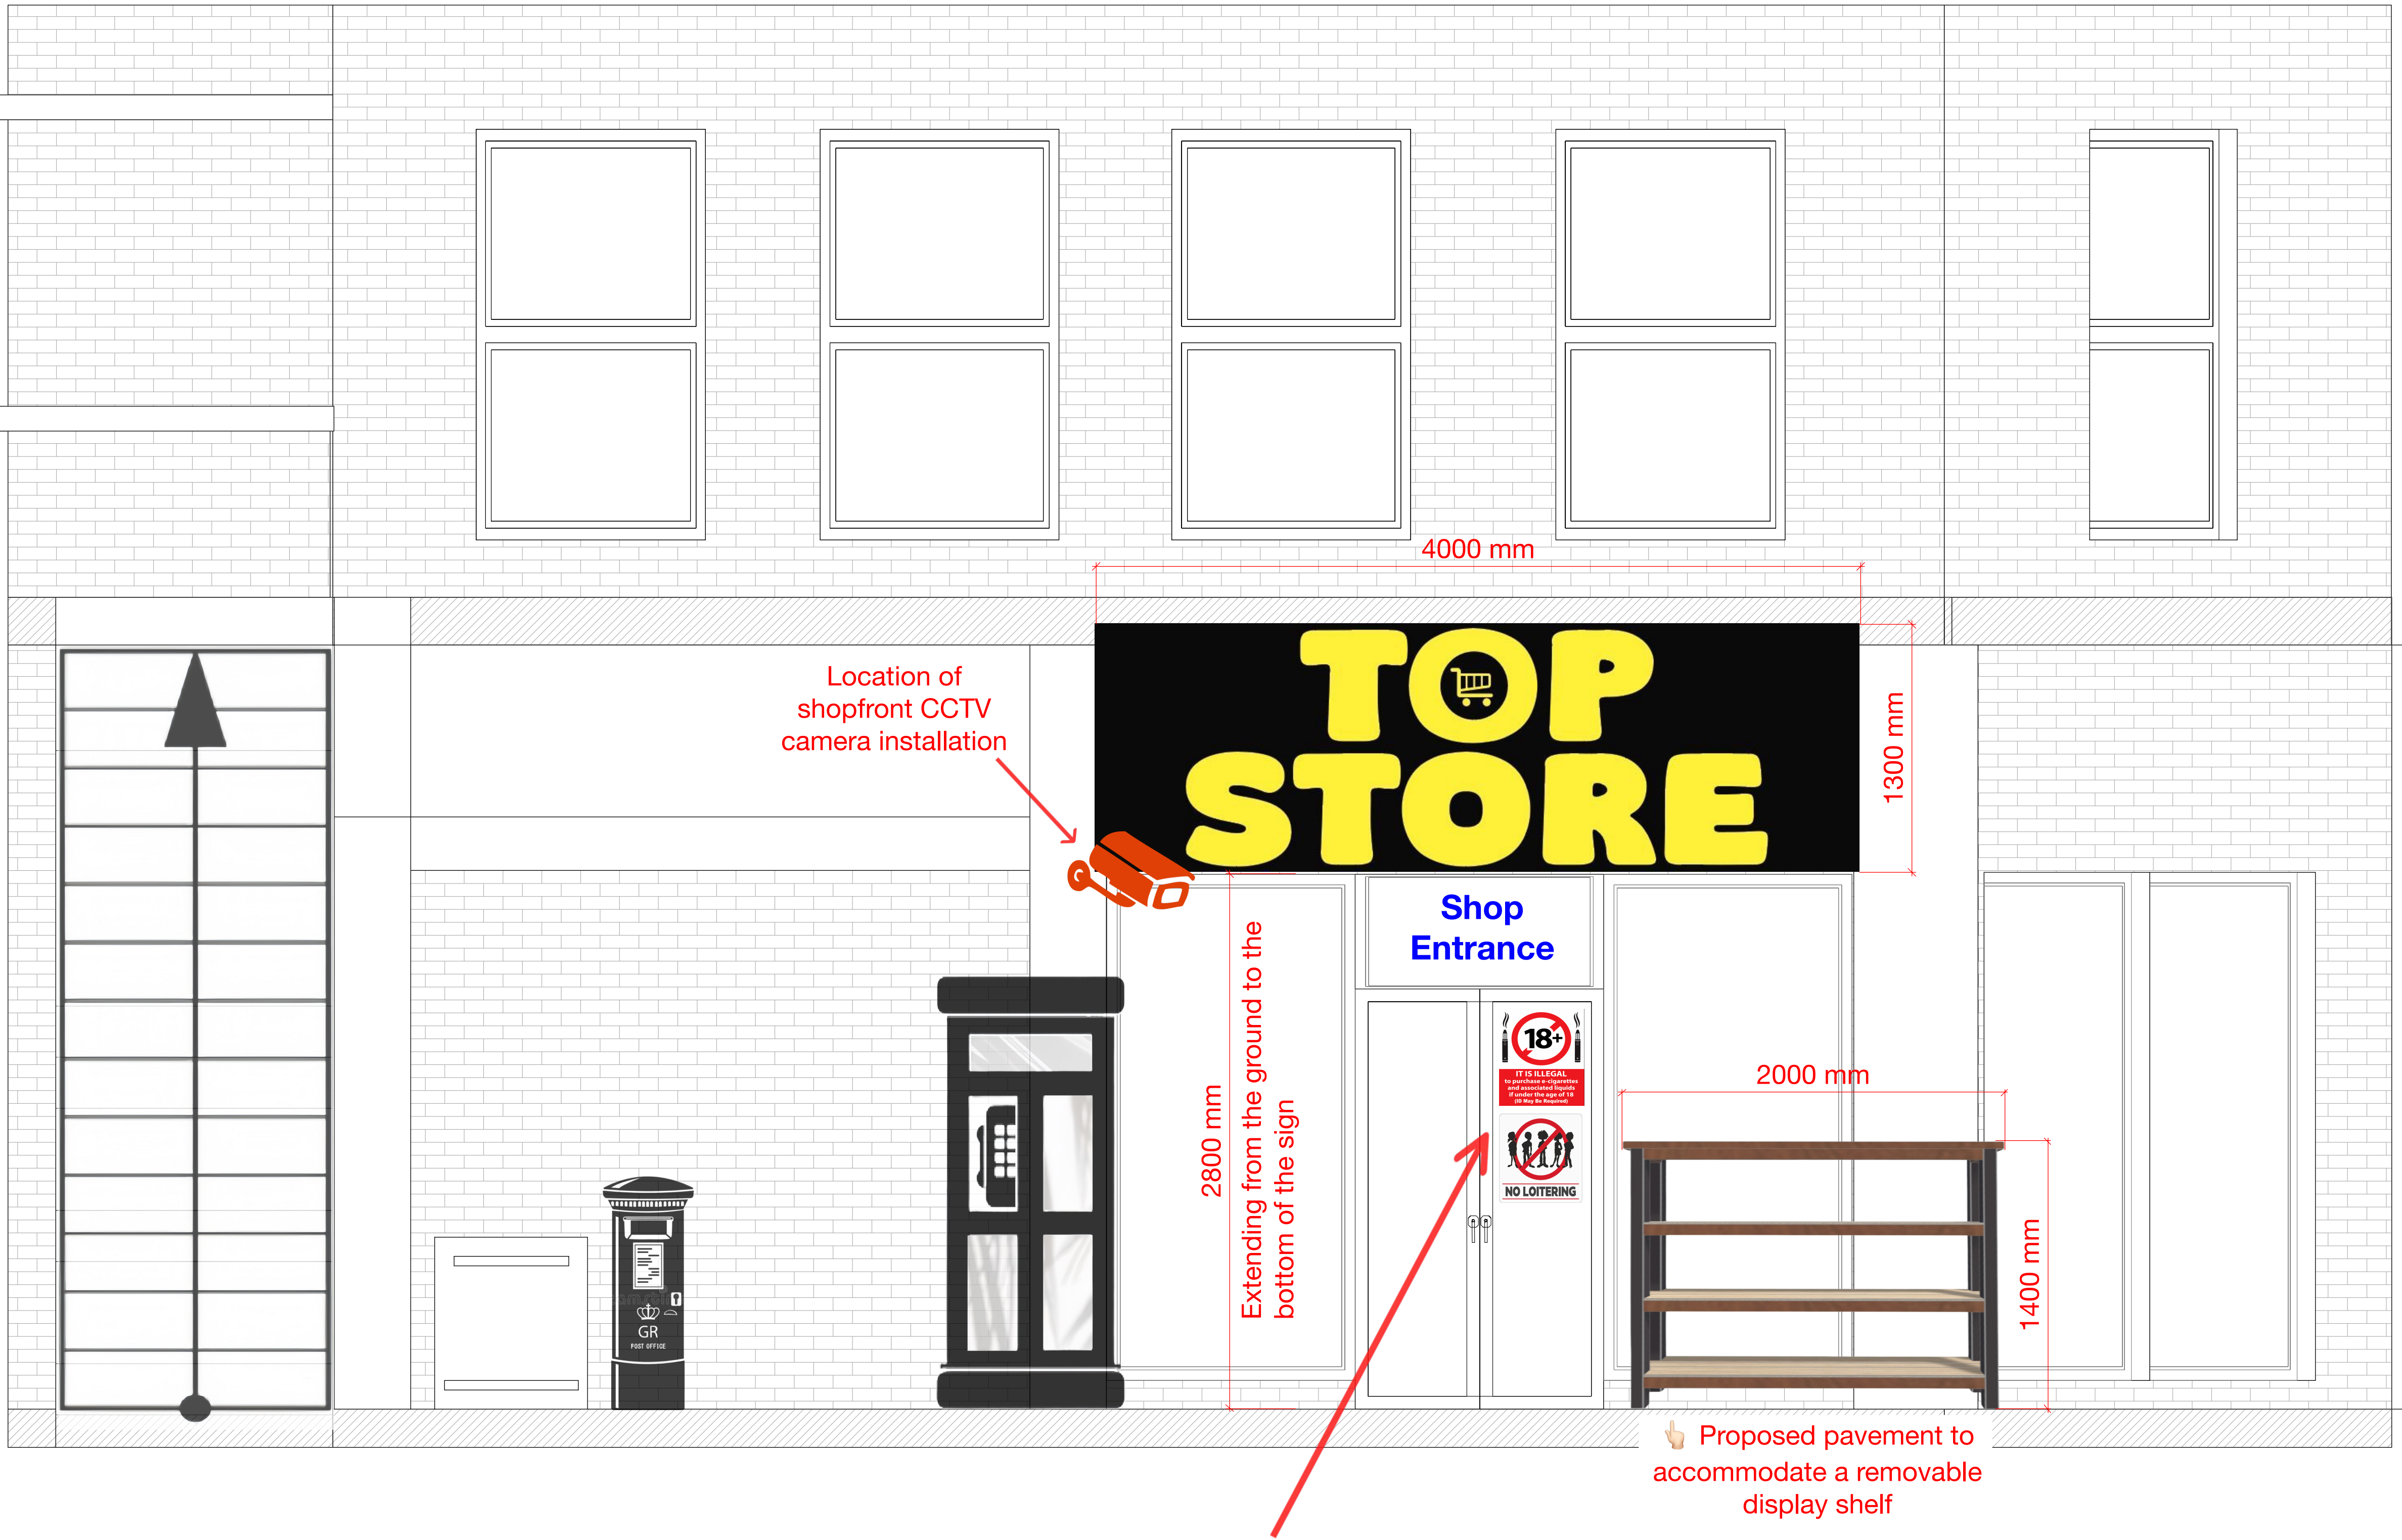

Proposed Front Elevation - Top Store Grocery
(Left-hand side non illuminated vinyl poster signs)
Scale: 1:20



Clear signages will be posted on the glass doors at the shop entrance.

1. Warning signage of It is illegal for Someone under the age of 18 to purchase.



2. Warning signage of NO LOITERING outside of the premises.



Title: Proposed Frontal Internal Illuminated Fascia Sign and Left-hand Side Vinyl Poster Sign (Top Store Grocery)
Site: 101 South Road Haywards Heath RH16 4LR
Scale: 1:20
Reference: DM/ (PP-14836468)
Date: 02/04/2026
Drawing Version and Remark:

