


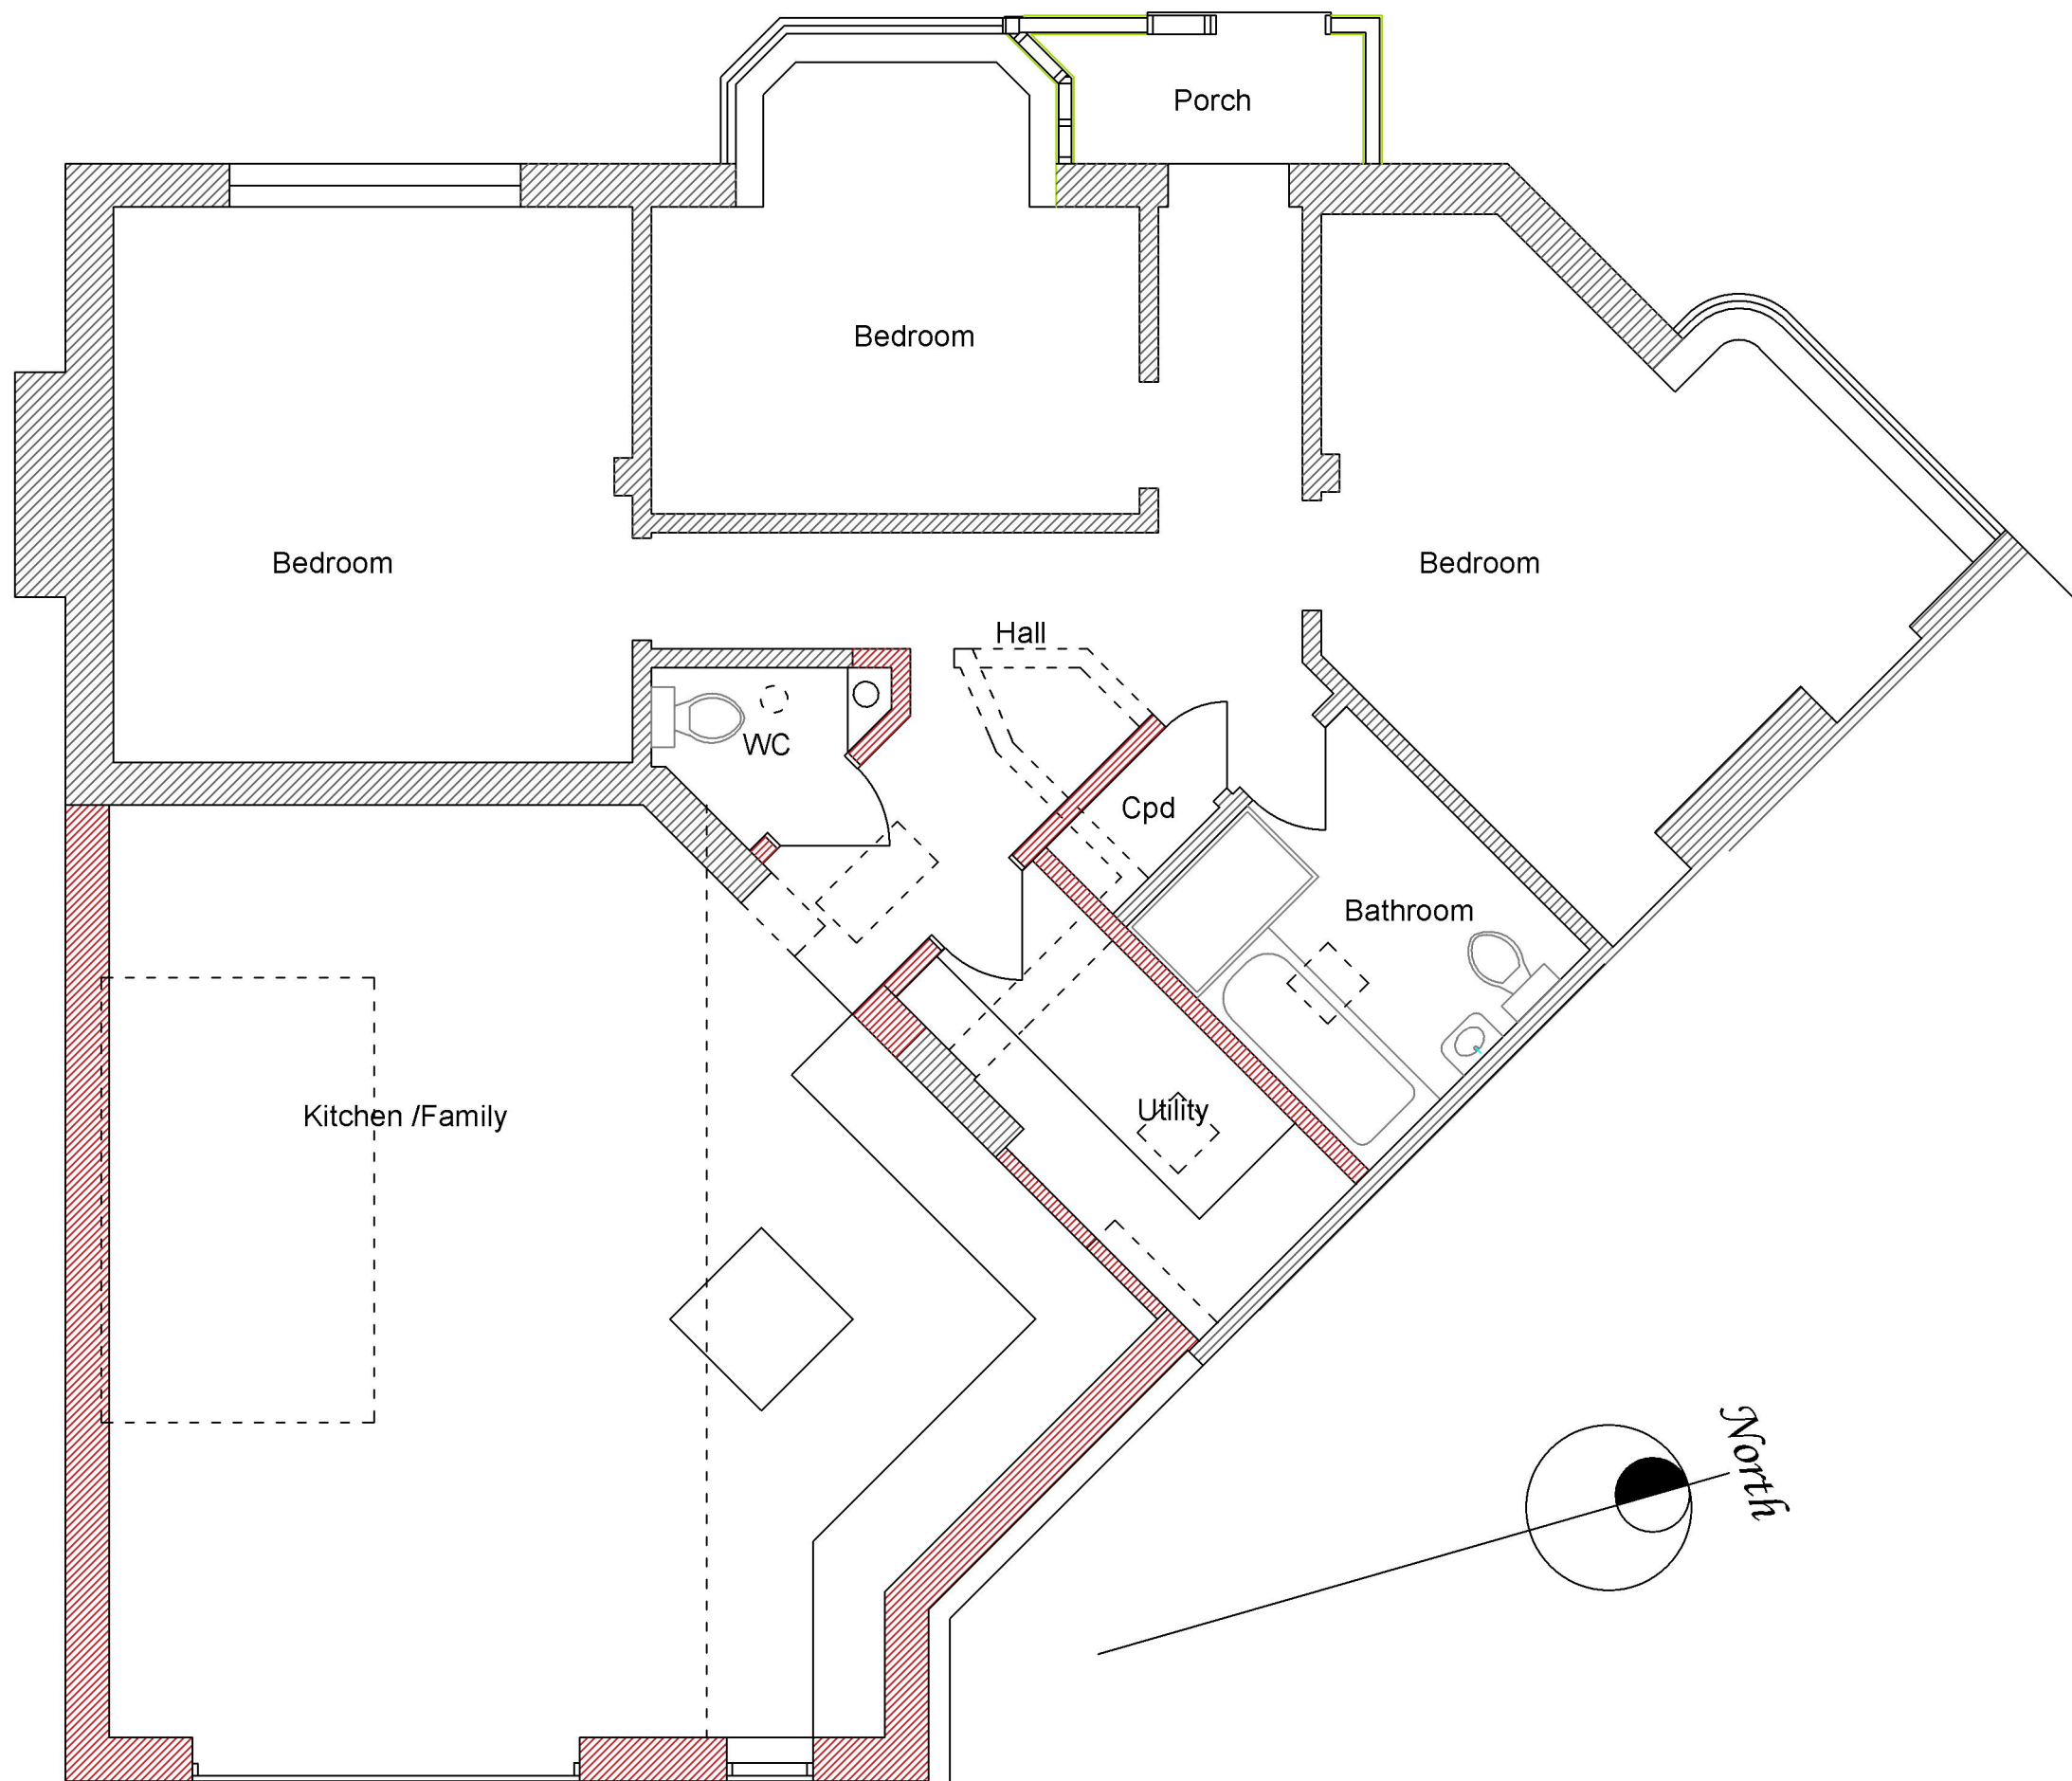

Ground Floor Plan Proposed

0m 3.0m

Project PROPOSED ADDITIONS AT 20 OLDLANDS AVENUE, HASSECKS SUSSEX BN6 8DJ			
Client MR & MRS A. KUBLICKAS			
Drawing Title FLOOR PLAN			
LARKINS & POLLINGTON DESIGN PARTNERSHIP 2 Birling Way Uckfield TN22 1LP			
01825 768948 07894 124919 michaelpollington@hotmail.co.uk			
Date 01.25	Drawn By mpp	Checked	Scale 1:50
Drawing No. 1093/25/KBR/01	Amendment		

A3