


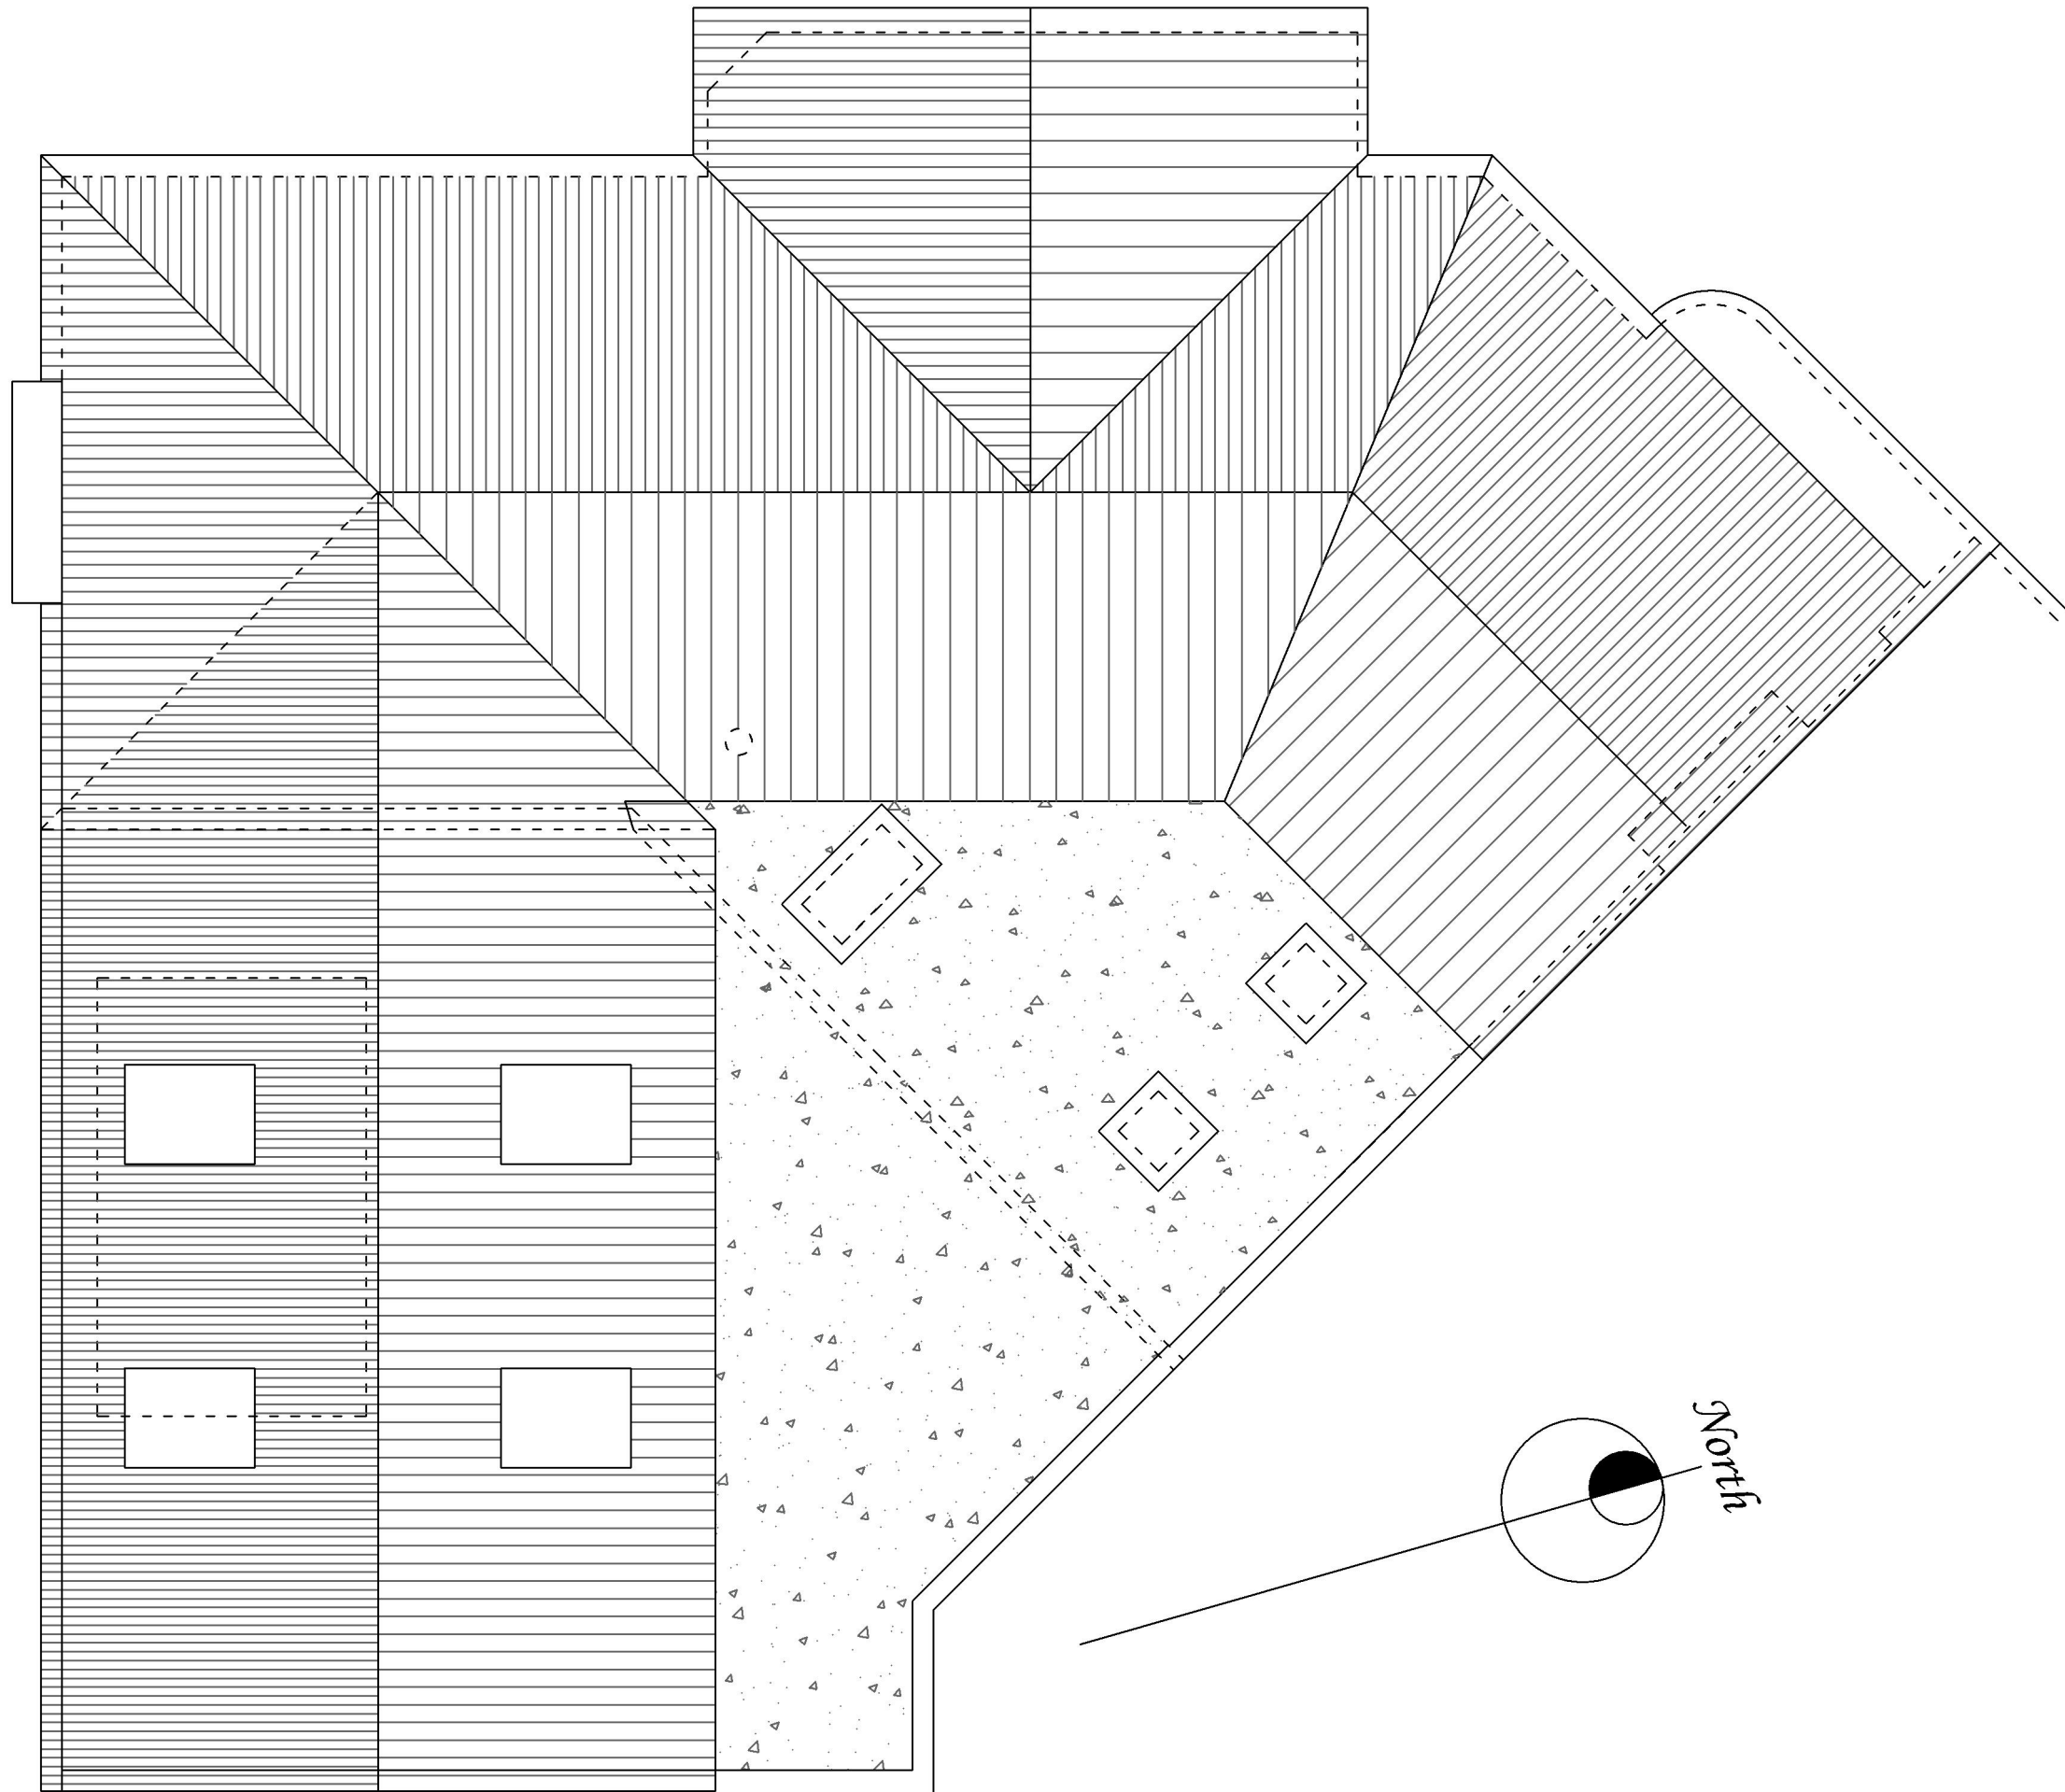

Roof Plan Proposed

0m 3.0m

|                                                                                    |                 |           |               |
|------------------------------------------------------------------------------------|-----------------|-----------|---------------|
| Project<br>PROPOSED ADDITIONS AT<br>20 OLDLANDS AVENUE, HASSECKS<br>SUSSEX BN6 8DJ |                 |           |               |
| Client<br>MR & MRS A. KUBLICKAS                                                    |                 |           |               |
| Drawing Title<br>ROOF PLANPROPOSED 1:50                                            |                 |           |               |
| LARKINS & POLLINGTON<br>DESIGN PARTNERSHIP<br>2 Birling Way<br>Uckfield TN22 1LP   |                 |           |               |
| 01825 768948 07894 124919<br>michaelpollington@hotmail.co.uk                       |                 |           |               |
| Date<br>01.25                                                                      | Drawn By<br>mpp | Checked   | Scale<br>1:50 |
| Drawing No.<br>1093/25/KBR/02                                                      |                 | Amendment |               |

A3