
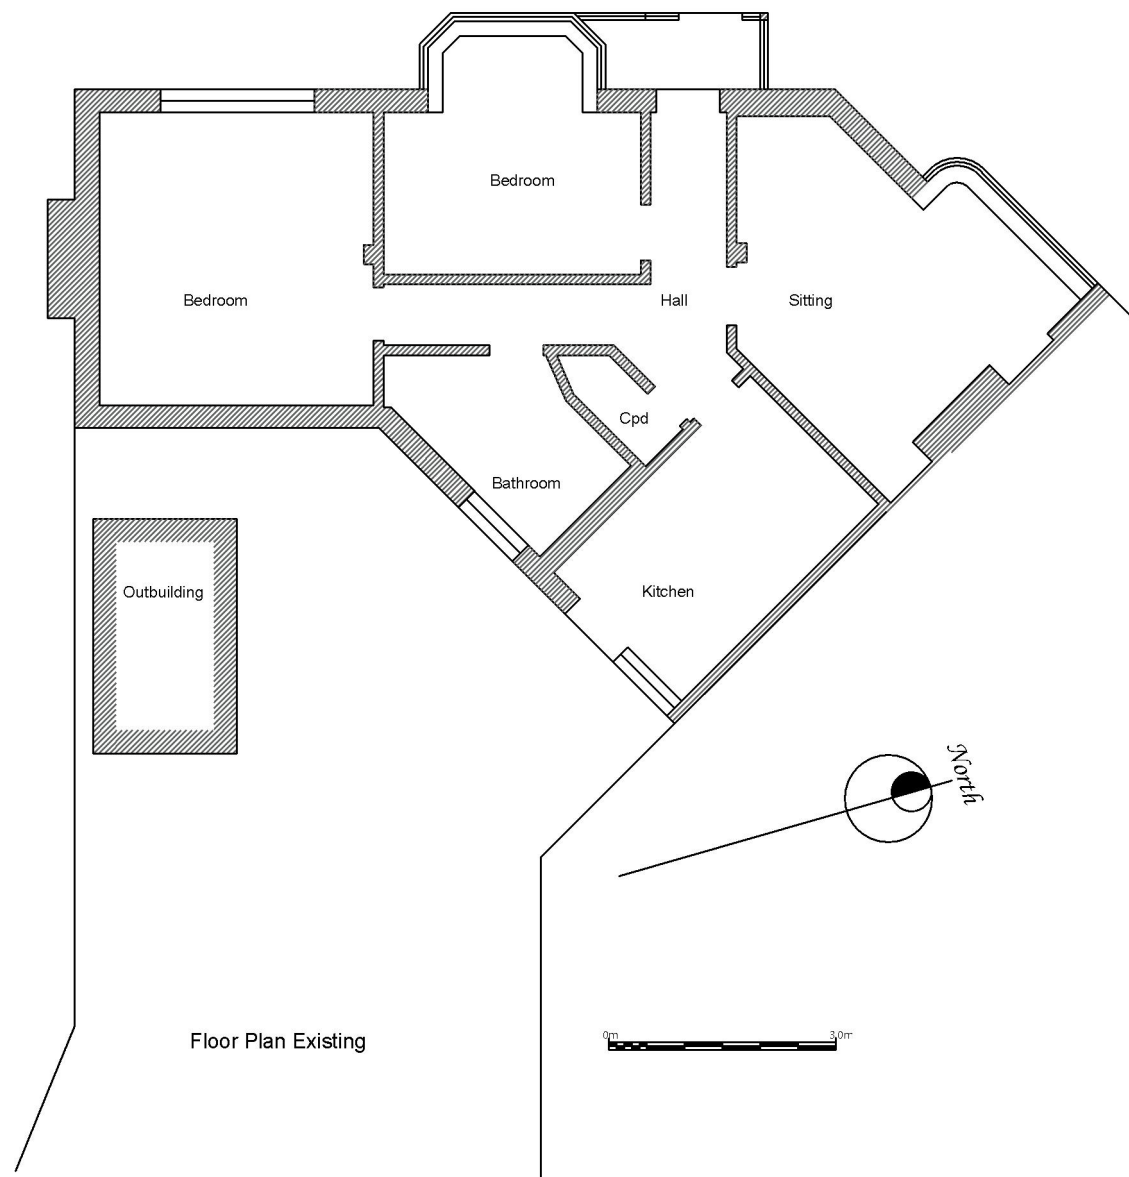


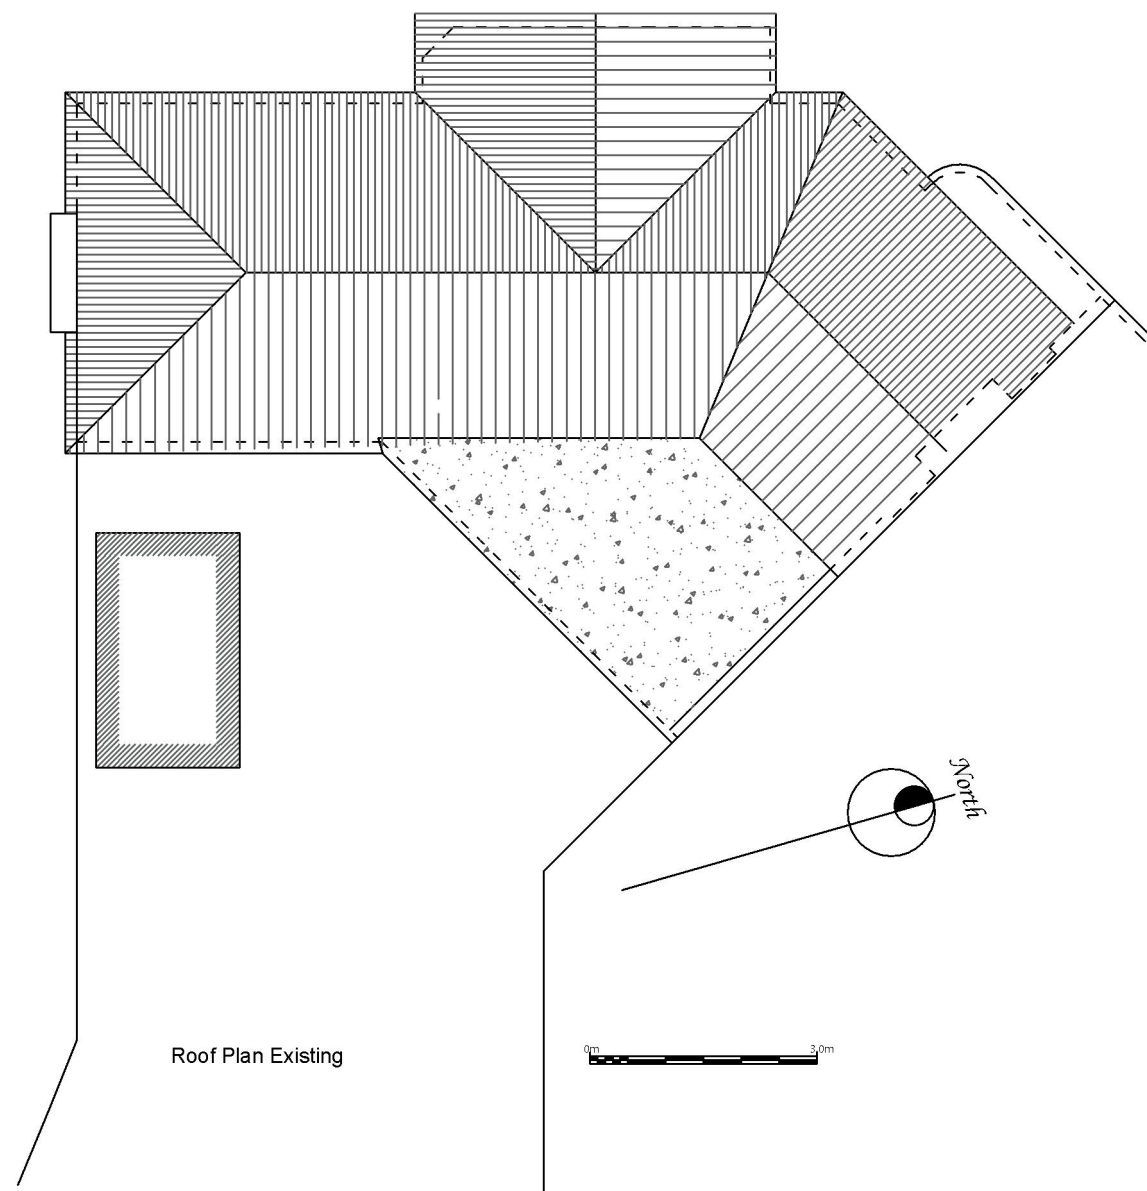

Project PROPOSED ADDITIONS AT 20 OLDLANDS AVENUE, HASSECKS SUSSEX BN6 8DJ			
Client MR & MRS A. KUBICKAS			
Drawing Title FLOOR PLAN, ROOF PLAN ELEVATIONS EXISTING			
LARKINS & POLLINGTON DESIGN PARTNERSHIP 2 Birling Way Uckfield TN22 1LP			
01825 768948 07894 124919 michaelpollington@hotmail.co.uk			
Date 01.25	Drawn By mpp	Checked	Scale 1:100
Drawing No 1093/25/KBR/03		Amendment	

A3