




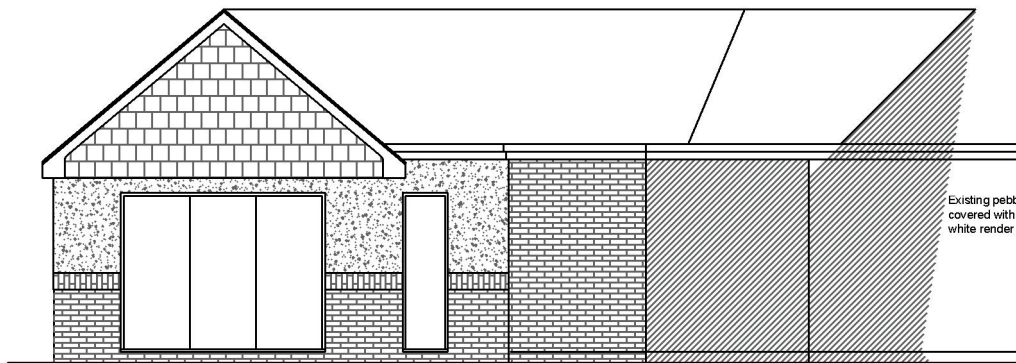


Rear Elevation Proposed

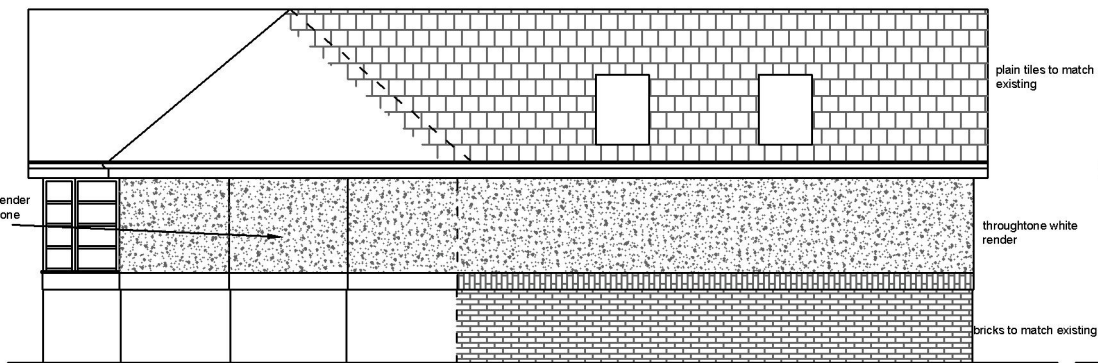


Side Elevation Proposed (South to drive)

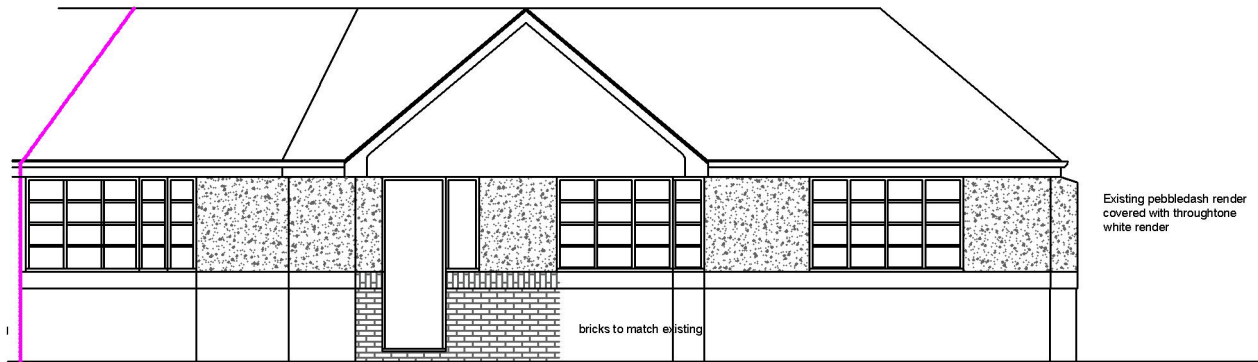


Front Elevation Proposed

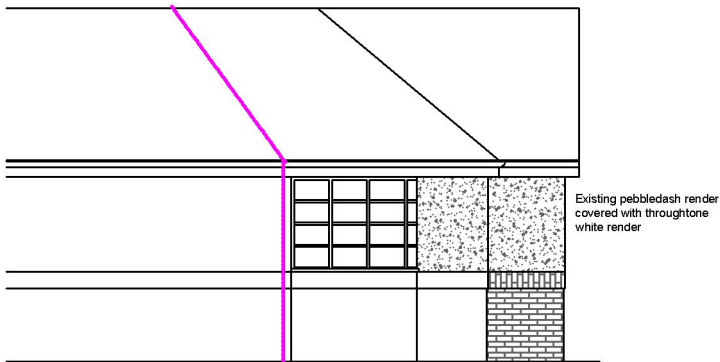


Side Elevation Proposed (North to Grand Avenue)

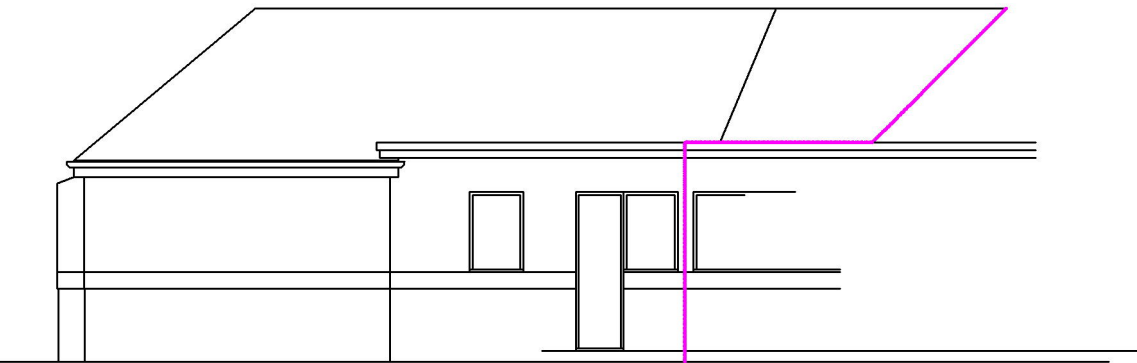


Rear Elevation Existing

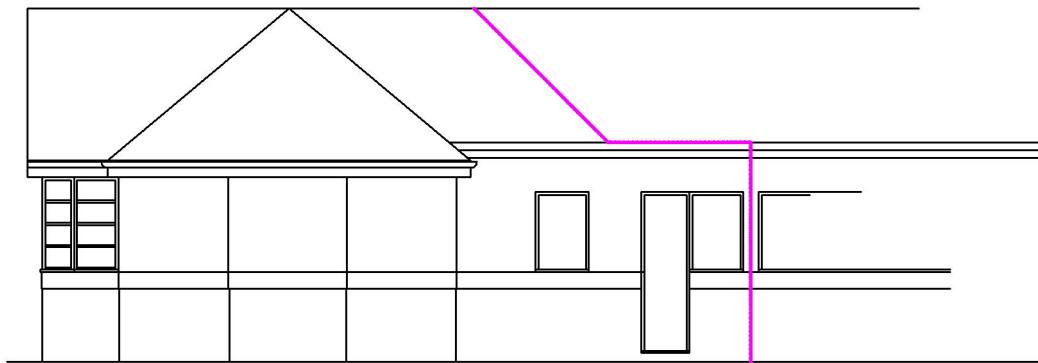

Side Elevation Existing (to drive)

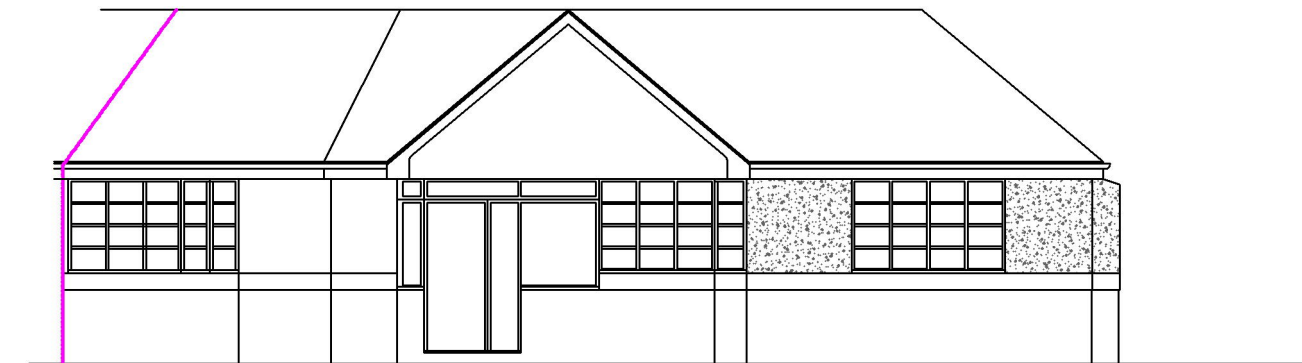

Front Elevation Existing

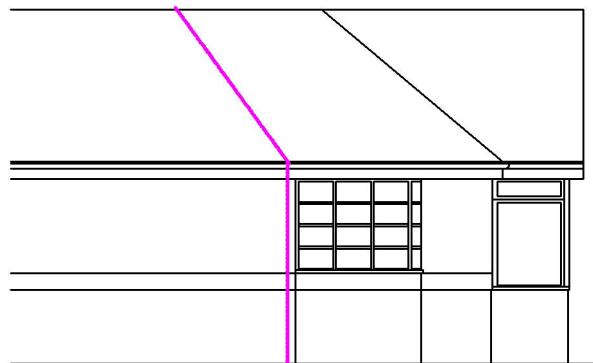

Side Elevation Existing (to Grand Avenue)

Project PROPOSED ADDITIONS AT 20 OLDLANDS AVENUE, HASSECKS SUSSEX BN6 8DJ			
Client MR & MRS A. KUBICKAS			
Drawing Title ELEVATIONS PROPOSED ELEVATIONS EXISTING			
LARKINS & POLLINGTON DESIGN PARTNERSHIP 2 Birling Way Uckfield TN22 1LP			
A3			
01825 768948 07894 124919 michaelpollington@hotmail.co.uk			
Date 01.25	Drawn By mpp	Checked	Scale 1:100
Drawing No. 1093/25/KBR/04		Amendment	