



- NOTES:
1. This drawing remains the copyright of Michael Friel Architects, and shall not be copied in any format without written consent. The issue of the drawing in digital format only entitles the recipient to use the information visible in paper space at the time of issue for the purposes of the named project only.
 2. All dimensions to be checked on site by those undertaking the work.
 3. Where reference is given to a written specification that shall take precedence over the drawing.
 4. Where two or more drawings illustrate the same element, the larger scale drawing takes precedence.
 5. Later drawing revisions and/or issue dates always take precedence over earlier versions.
 6. Elements that are subject to detailed design by others are purely indicative and you should make reference to the relevant information provided by those designers which will at all times take precedence over this drawing.
 7. All works are to be carried out to the satisfaction of Building Control and in accordance with current British Standards.
 8. Steel work design to be submitted by engineers- these take precedence over these drawings and any discrepancies must be reported immediately.
 9. Full M&E design to be submitted by engineers - these take precedence over these drawings and any discrepancies must be reported immediately.

- Material Key**
- ① Windows - Powder coated aluminium - grey
 - ② Balustrades - Powder coated metal - grey
 - ③ Existing cladding - timber- but stained dark brown
 - ④ New cladding - timber - stained dark brown to match existing
 - ⑤ Existing roof - clay tiles - to match existing
 - ⑥ New roof - clay tiles - to match existing
 - ⑦ New gutters and downpipes - Powder coated aluminium- grey

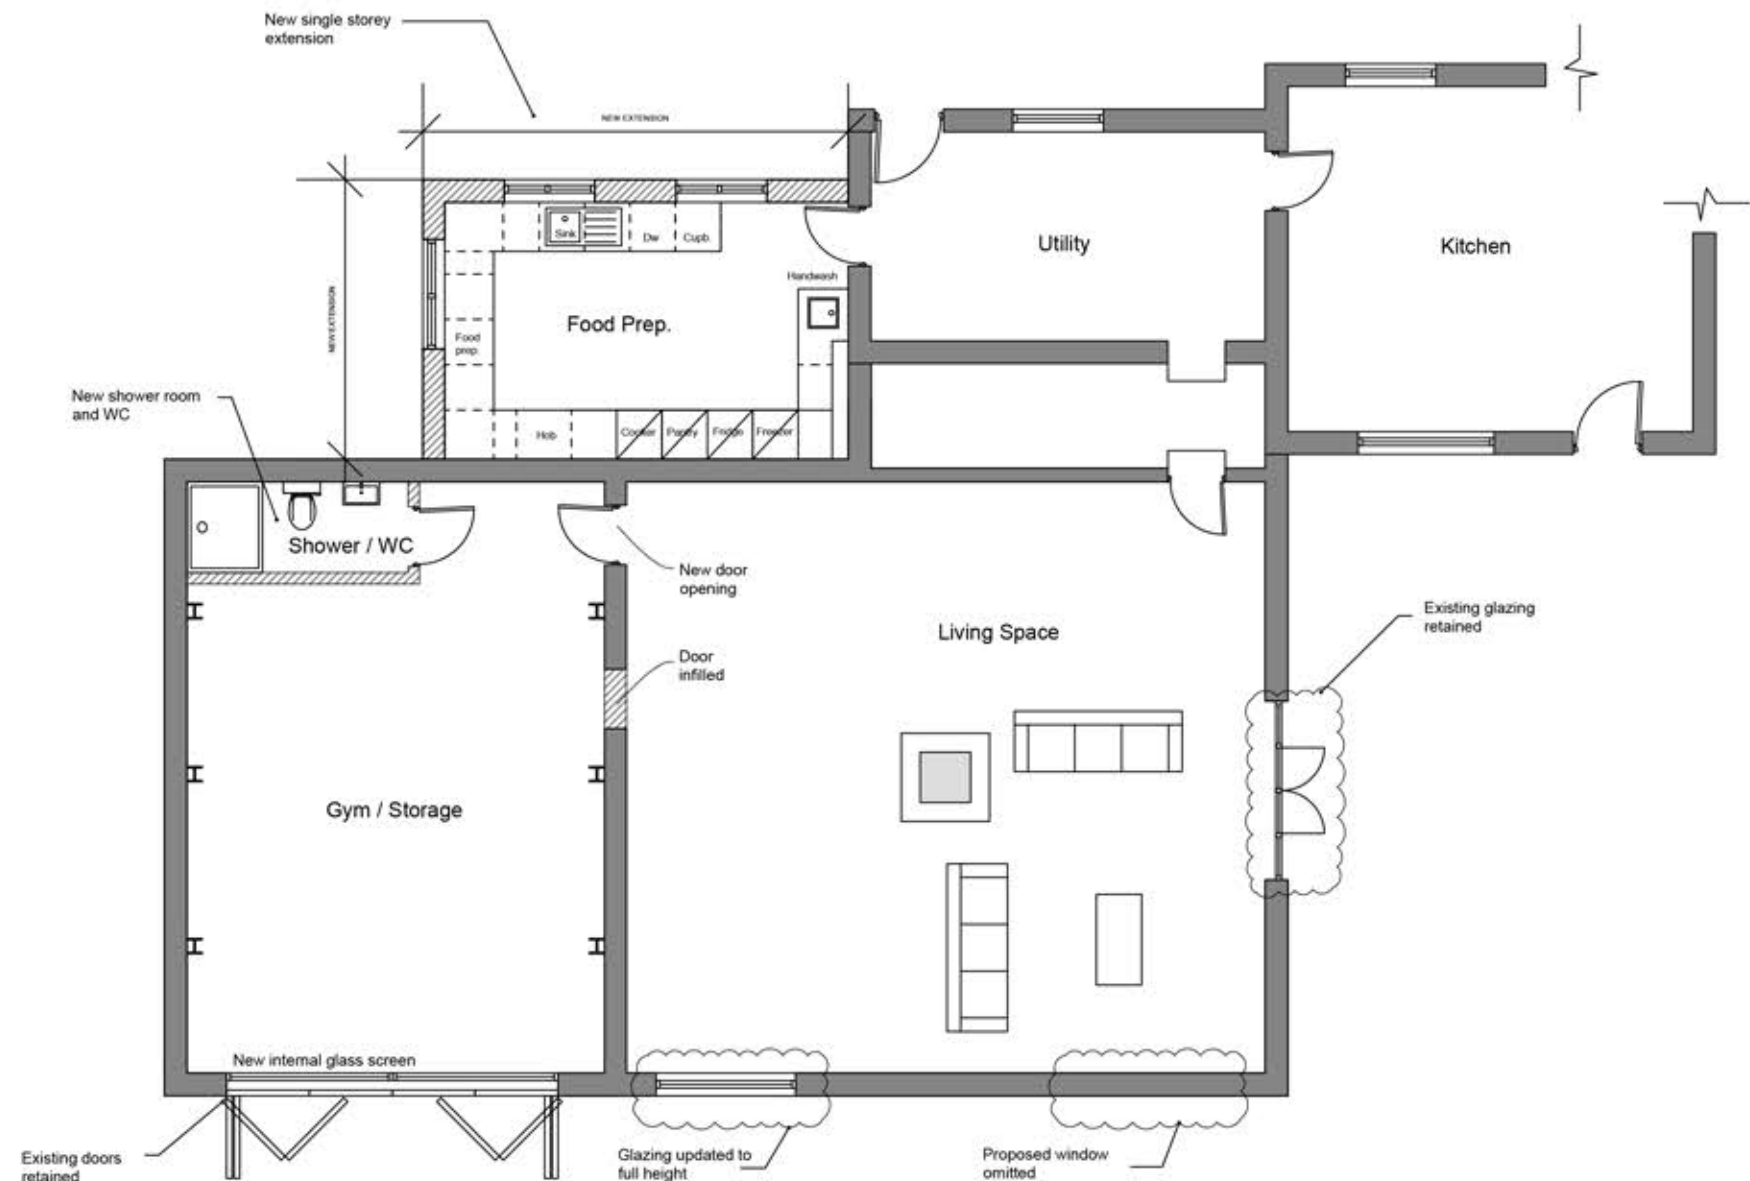

Proposed Ground Floor Plan @ 1:100

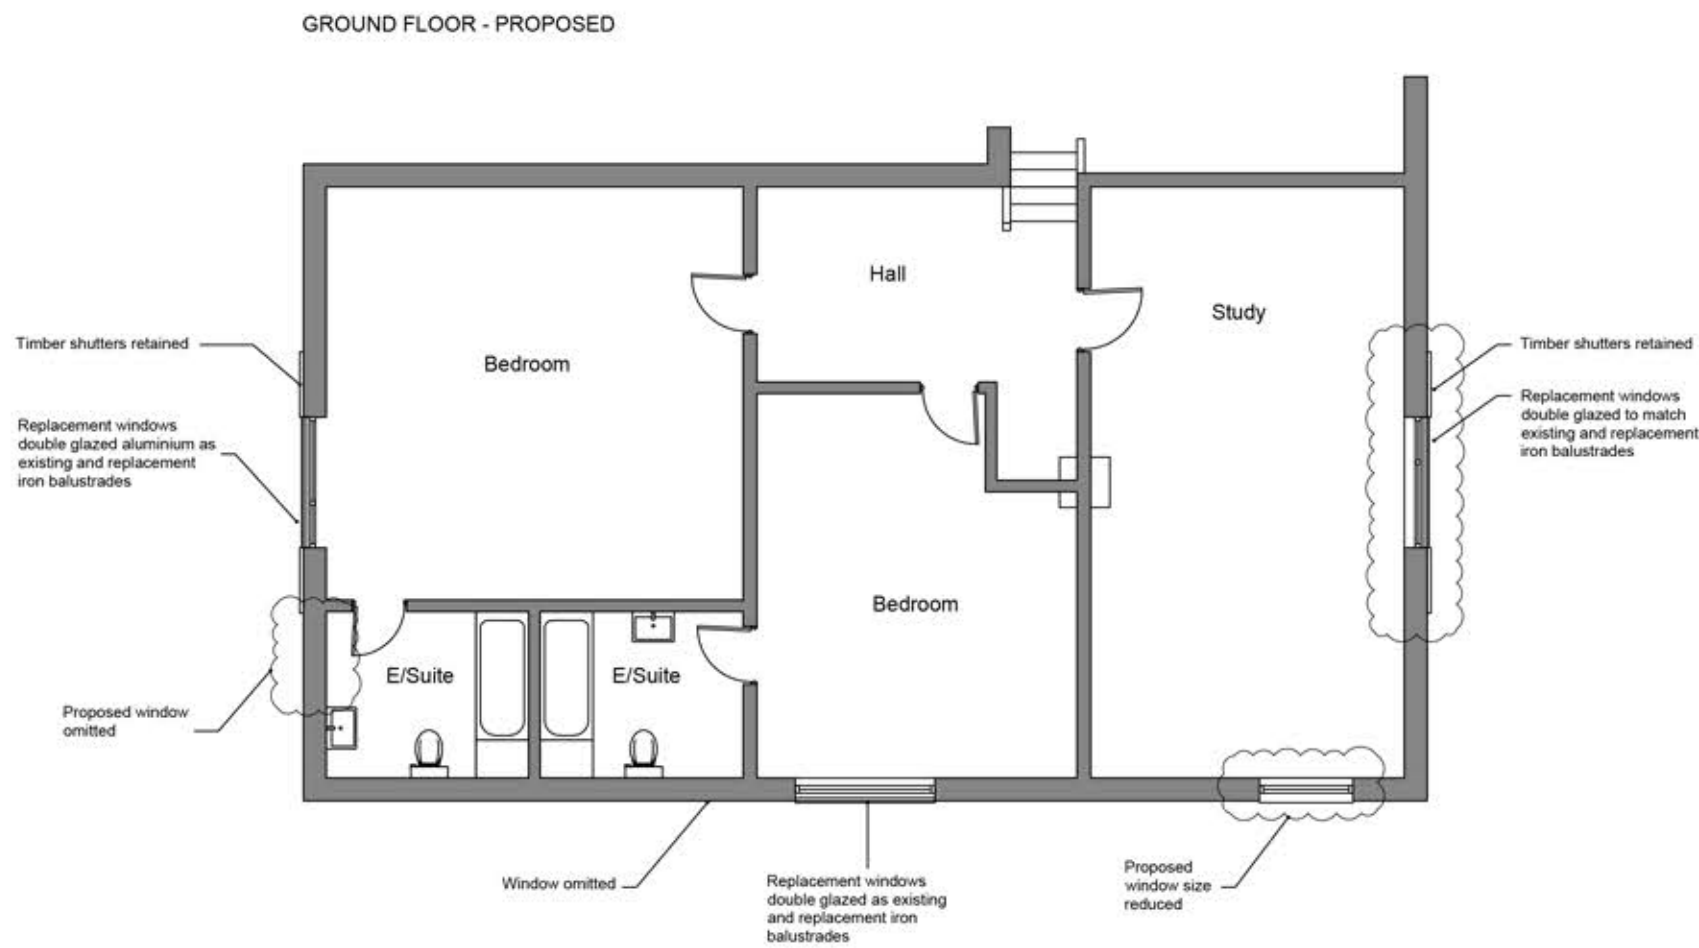


Proposed First Floor Plan @ 1:100



Proposed West Elevation @ 1:100




Proposed South Elevation @ 1:100

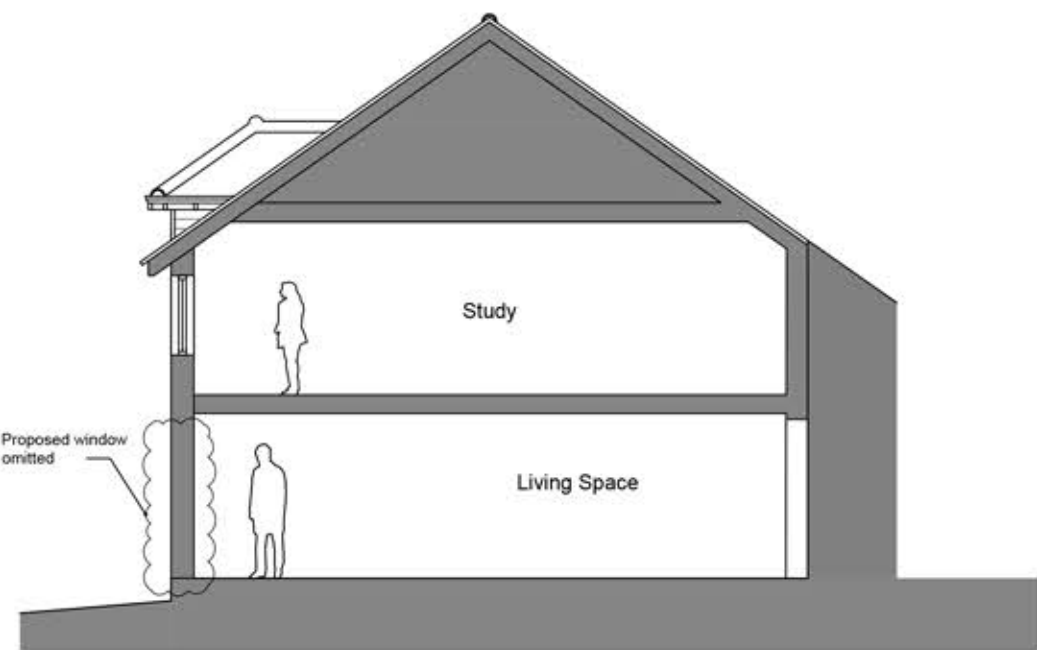

Proposed Section A-A @ 1:100



Proposed East Elevation @ 1:100

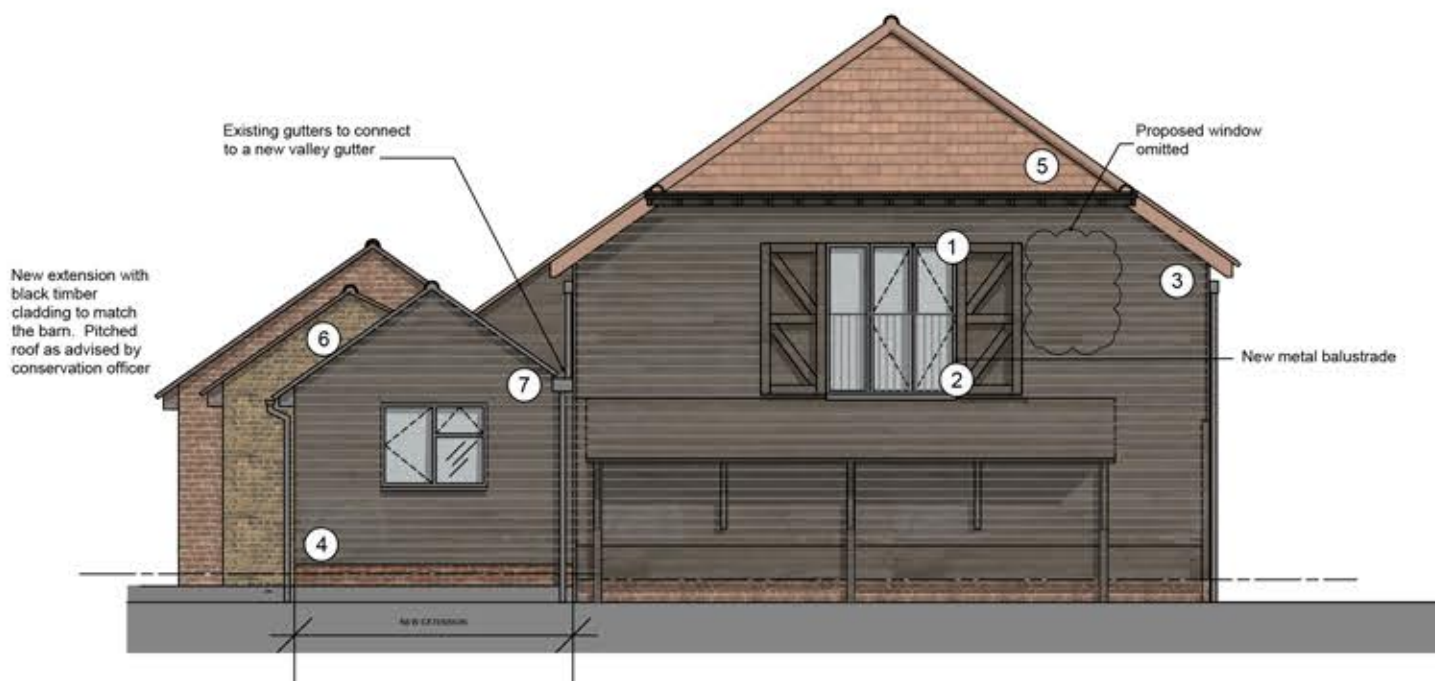

Proposed North Elevation @ 1:100

Examples of cladding materials:



Precedents:



MICHAEL FRIEL ARCHITECTS	
PROJECT TITLE: Grovelands Farm - West Hoathly RH19 4PL	
DRAWING TITLE: Barn - Proposed Plans and Elevations	
DRAWING No: PL-003	REVISION: C
DATE: 10.09.21	STATUS: Design
JOB No: 82	SCALE: 1:100 @ A1
DRAWN: GF	CHECKED: MF
Michael Friel RIBA, 25 Bridgen Street Brighton, BN1 5DP ARB Registration No. 0759410	

North

