
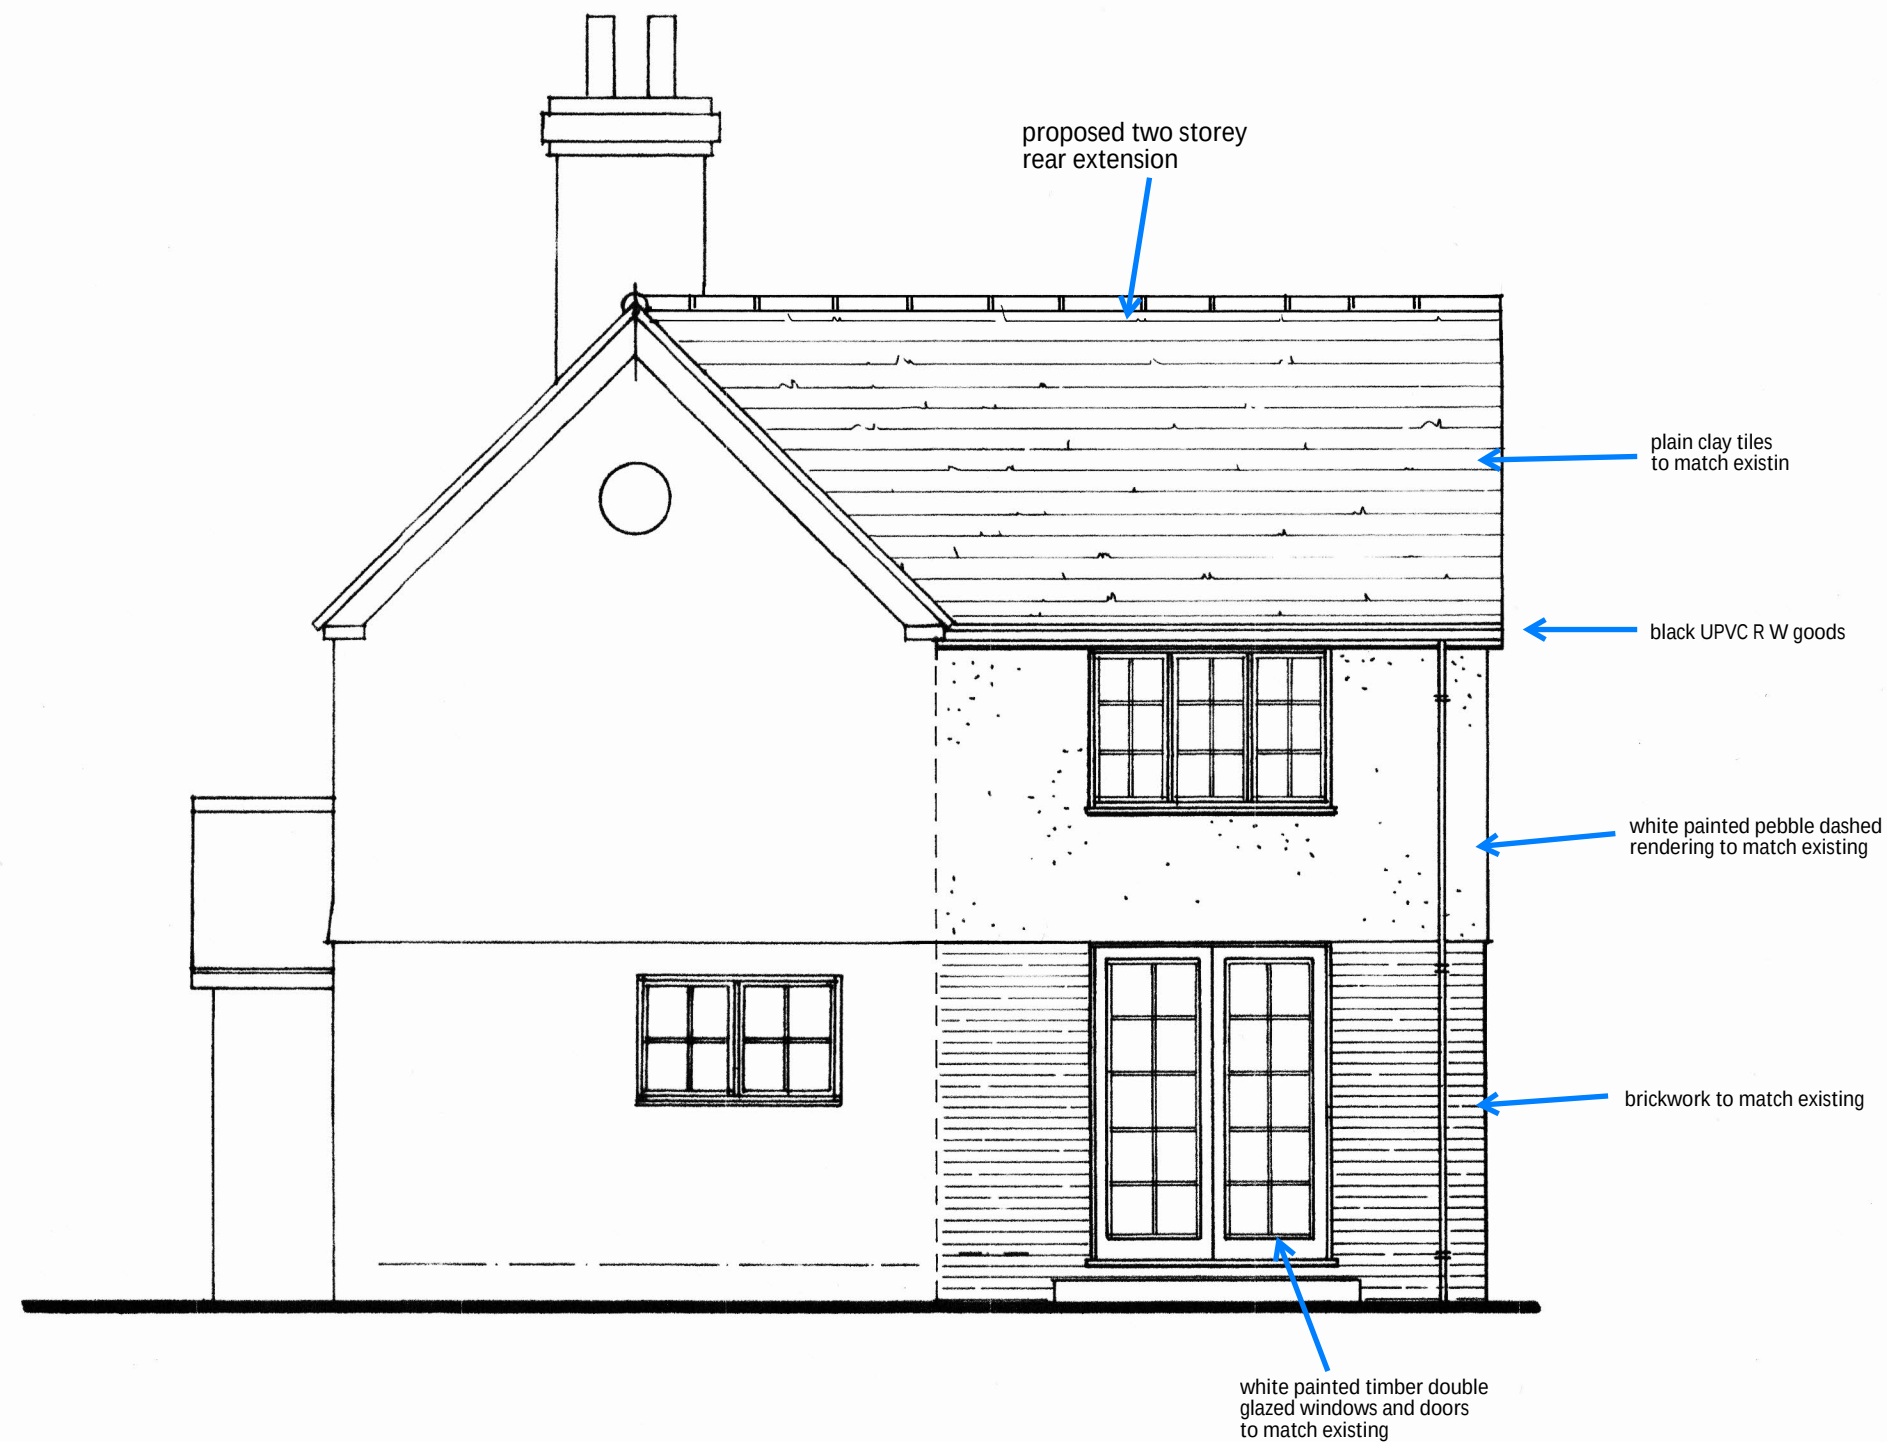


 

Proposed South West Elevation

All setting out and dimensions are to be checked on site before starting work and the architect notified of any discrepancies

**G. K Partnership**  
Smugglers Rest  
Clapham Lane  
Litlington  
Polegate  
East Sussex  
BN26 5RQ.

Tel: 01323 870407  
Email: darrellgooch1947@gmail.com

Client  
Mr & Mrs P. Castell

Job Title  
The White Cottage  
Park Street  
Slaugham  
West Sussex  
RH17 6AQ

Drg Title  
Proposed  
South West Elevation

Scale  
1/50 @ A3

Date  
24/10/24

Drg by  
MP

Drg No.  
P4