


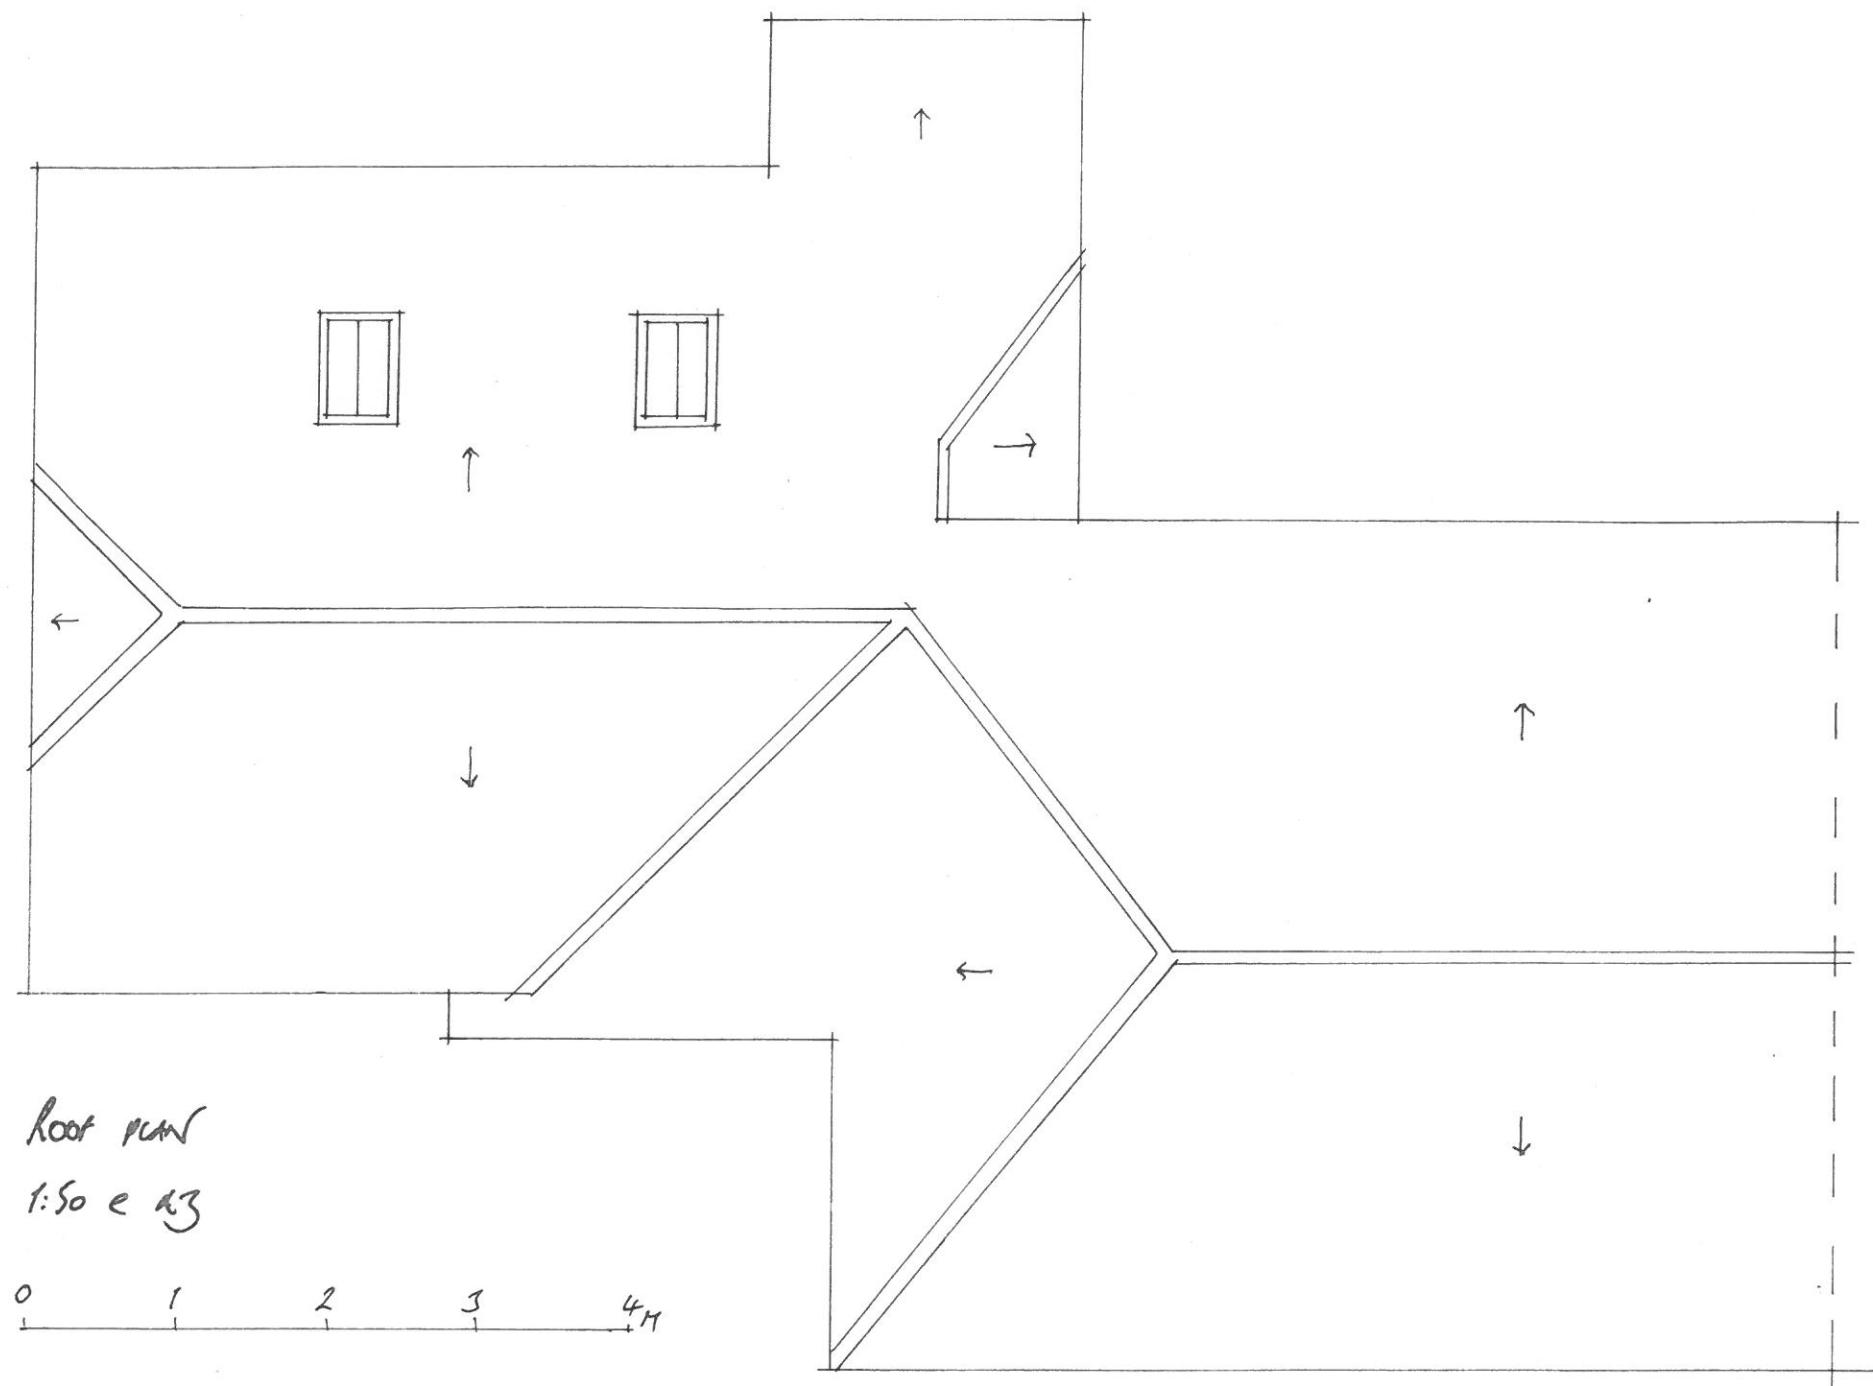

COOPER Historic Building Consultants 85 High Street, Tunbridge Wells Kent, TN1 1XP d@cooperhbc.com 01892 549777	Project: Lemon Meadow, Turners Hill Road Crawley Down, RH10 4EY	
	Title: Roof plan	
Client: Mr Ferguson	Drawing ref: 1331.ROOF	Date: November 2025
Scale: 1: 50 @ A3	Drawn: DC	