


Planning Drawings

Existing Layout


Scale 1 : 100

2000mm


Ground floor

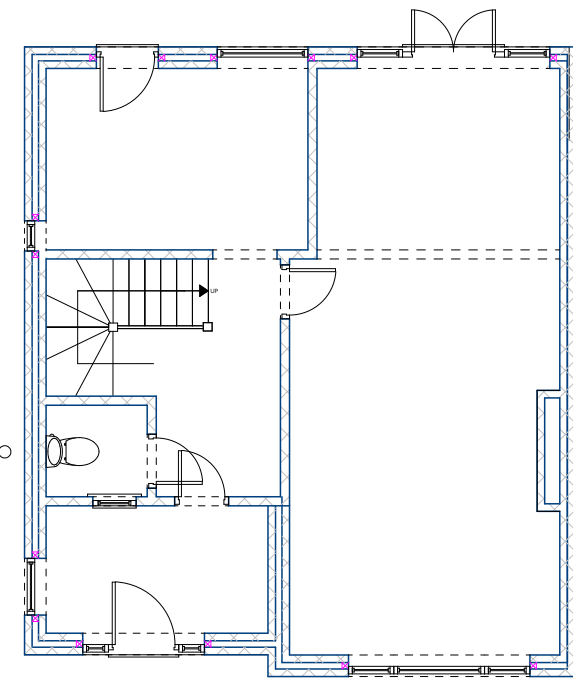

First floor

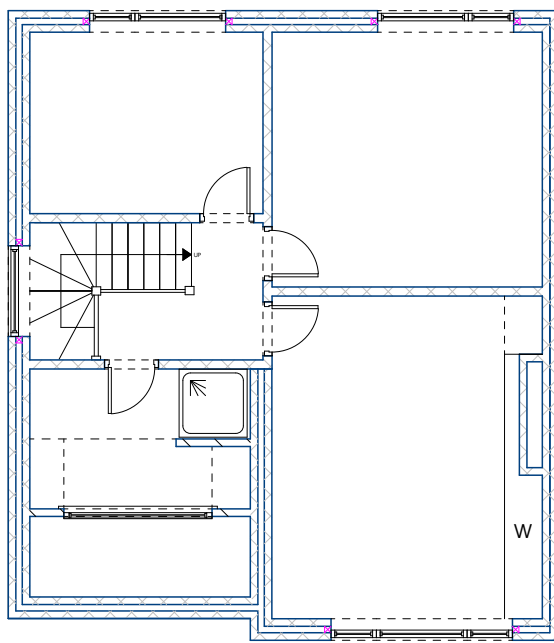

Roof plan

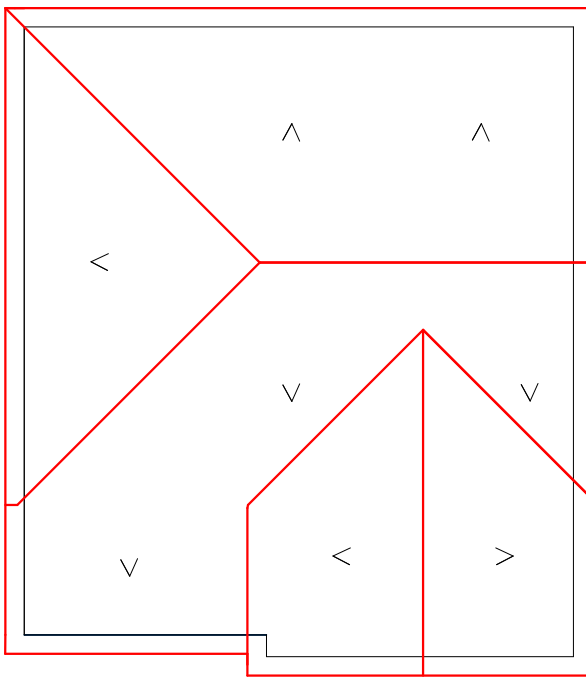


Proposed Layout


Scale 1 : 100

2000mm


Ground floor

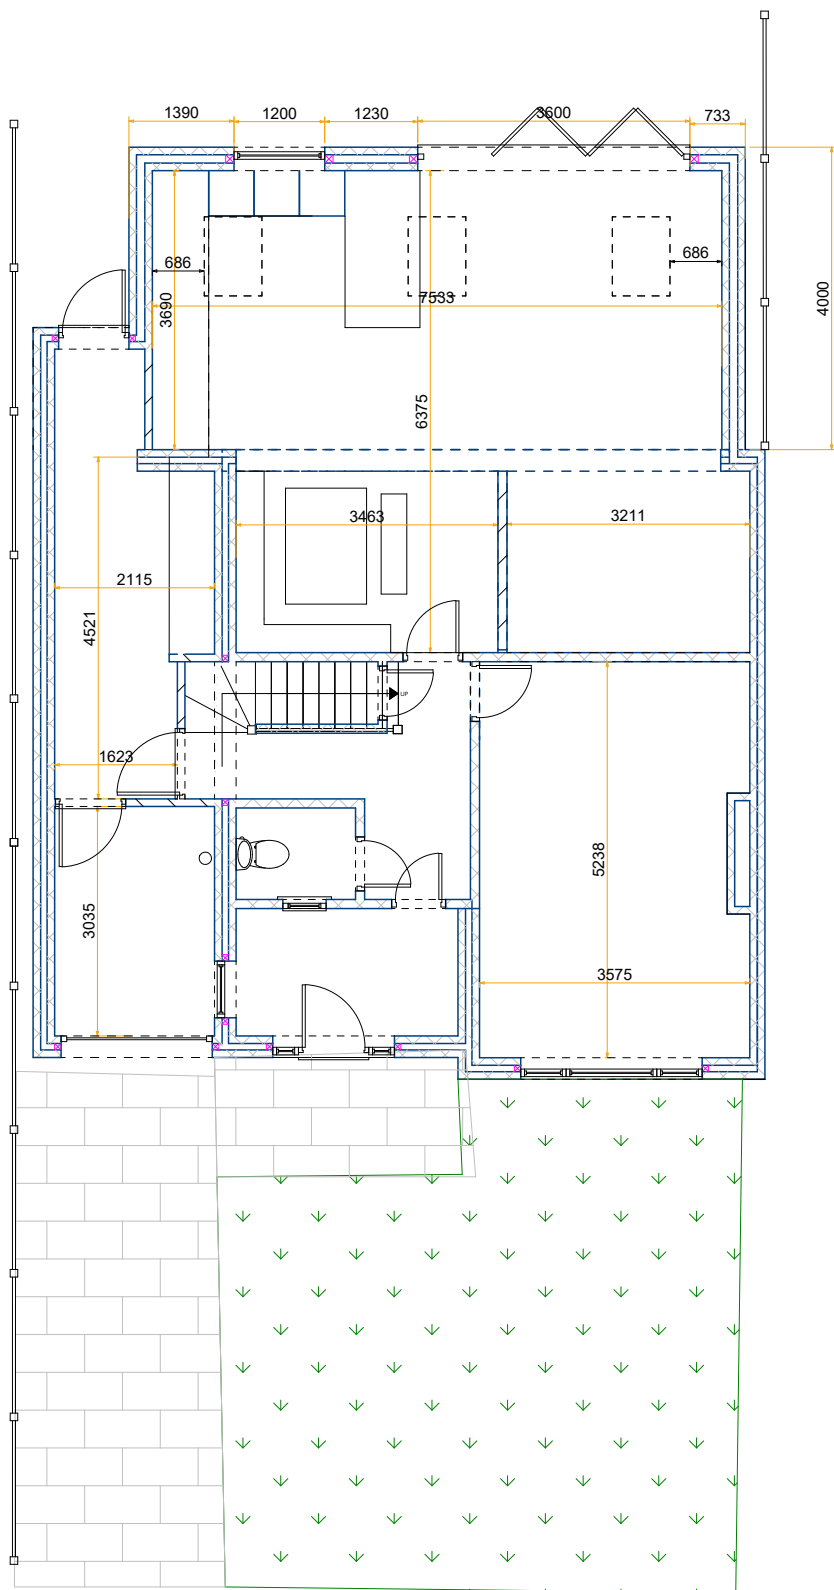

First floor

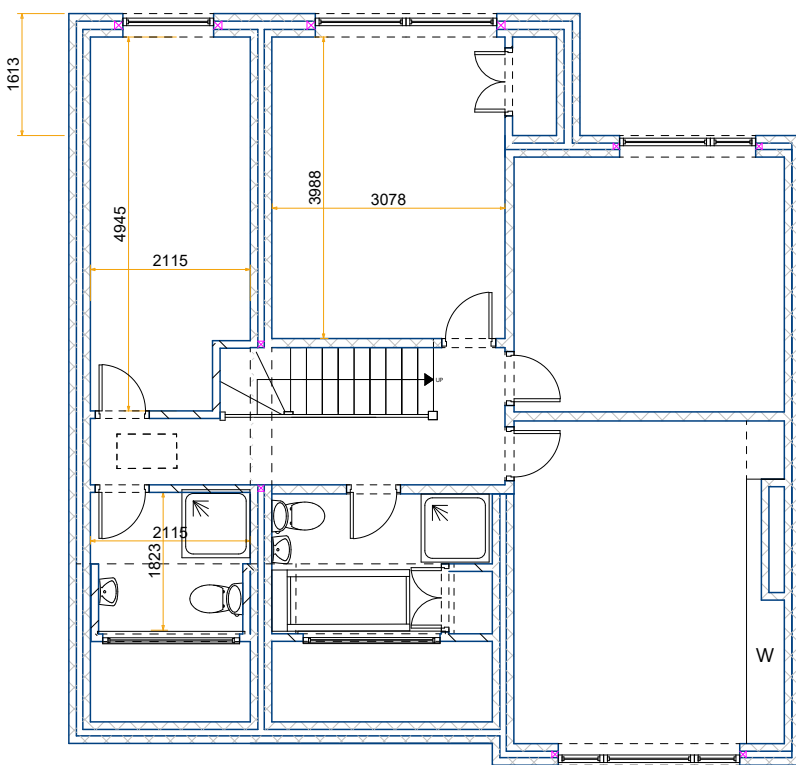

Roof plan

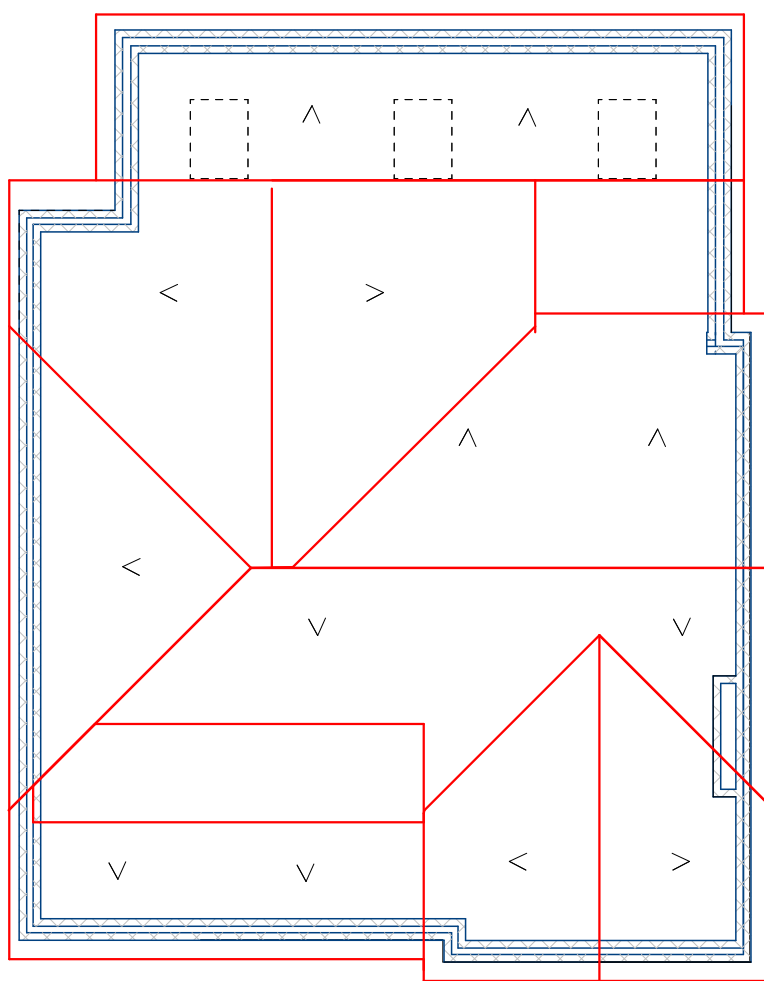

Photographic Survey



THIS IS NOT A WORKING DRAWING.

The information provided is either for client information, planning consideration or shows compliance under the building regulations. It does not purport to provide all the information necessary to carry out construction works and could be subject to variation in detail.

ALL MEASUREMENTS TO BE CHECKED ON SITE NOTE. FITMENT SUPPLIERS SHOULD TAKE SITE MEASUREMENTS

Prior to commencement of work on site, dimensions and particulars should be checked and any discrepancies reported immediately to Jones projects Architectural. DO NOT SCALE.

Client - Joanne Hope

Address - 54 St Peter's Road,
Burgess Hill,
RH15 8JL

Page Size - A1

2000mm



1. All Dimensions In Millimetres Unless Otherwise Stated
2. New Roof Tiles to match existing in type ,colour & face
3. New facing brickwork to match existing
4. The requirements of the party wall act should be observed
- 5.No part of the proposed extension ,including Foundations and gutters, should encroach the property boundary