

NOTES

Do not scale from this drawing.


Any discrepancies should be reported immediately.

This drawing is copyright. It must not be reproduced or disclosed to third parties without our prior permission.

This drawing is to be read in conjunction with all relevant consultants, specialist manufacturers drawings and specifications.


Any surveyed information incorporated within this drawing cannot be guaranteed as accurate unless confirmed by fixed dimension.

All dimensions are in millimetres unless noted otherwise.

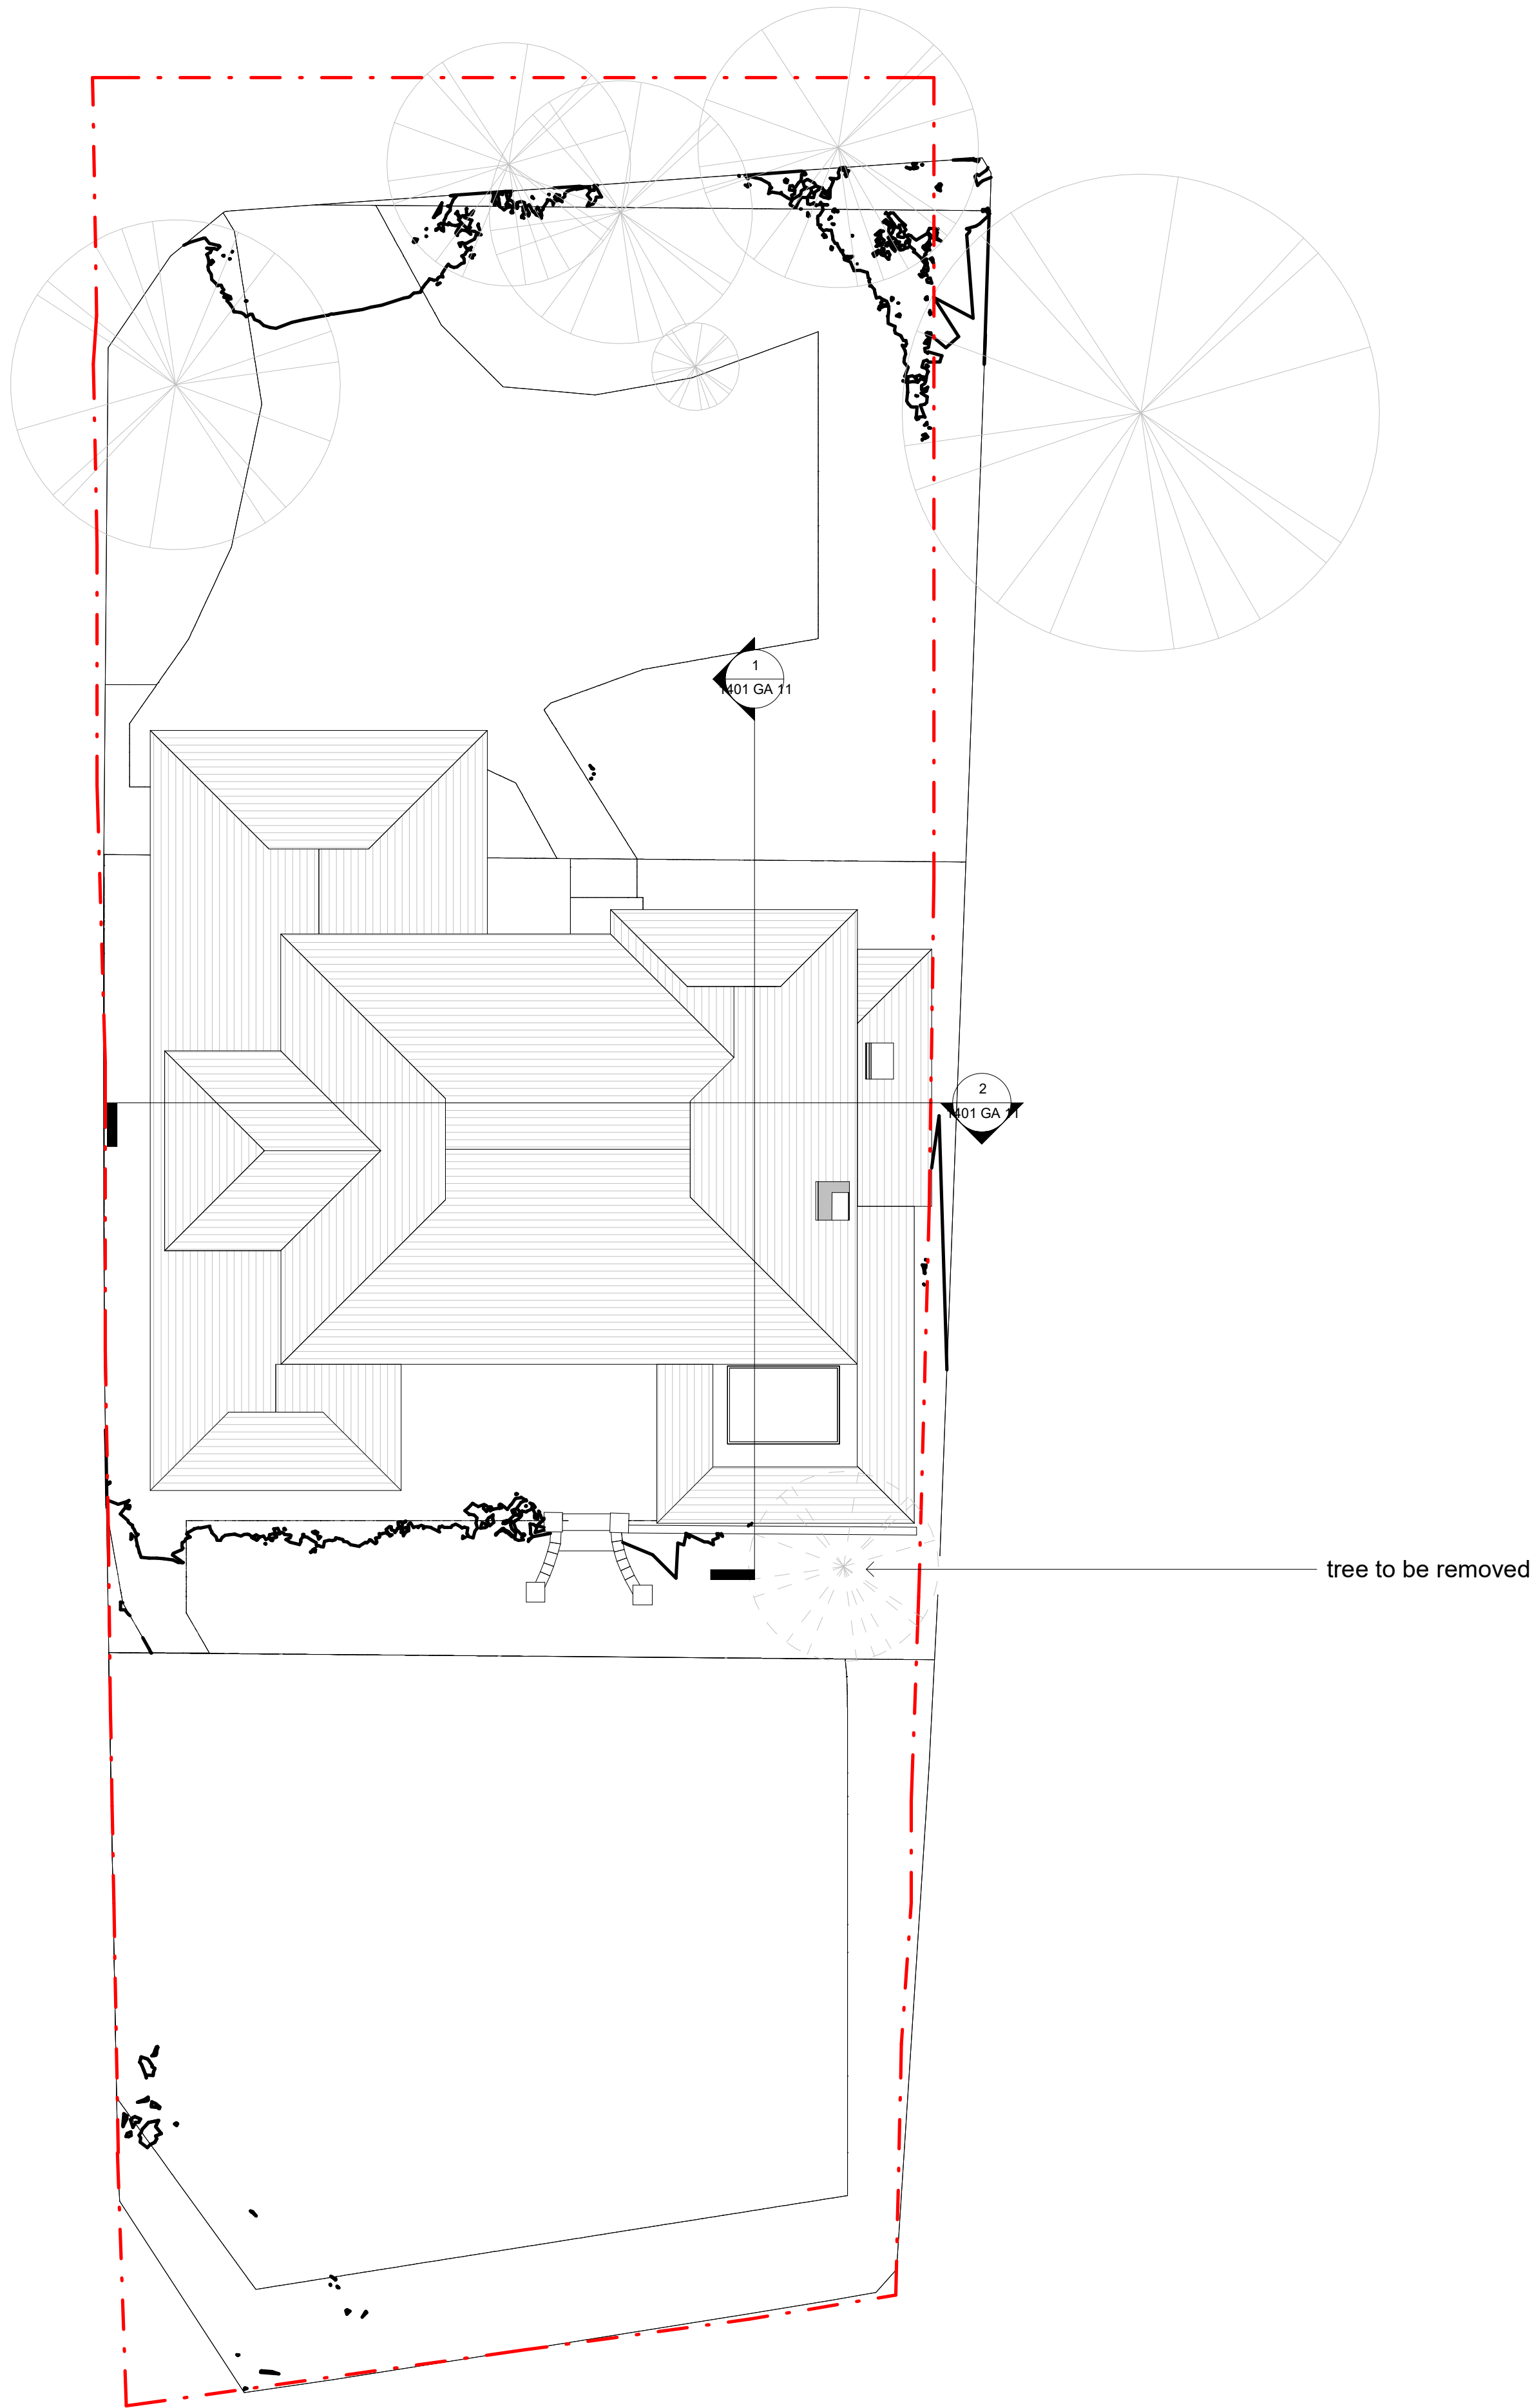

Site as Proposed
1 : 100

1	16/05/2025	SC	Updating to show tree removed
---	------------	----	-------------------------------

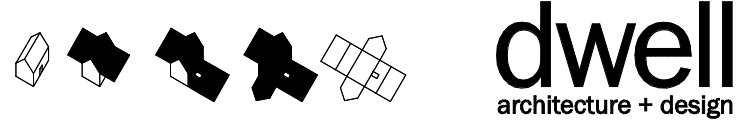Rev	Date	Author	Revision Description
 studio@dwellarchitecture.com www.dwellarchitecture.com Tel: 01444 831 800			
Drawing Status			
PLANNING			
Client Rev Dr & Mr Currer			
Project Extension and Alterations Yeoveny House, Cuckfield Lane, Warninglid			
Title Site Plan as Proposed			
Dwg. 1401 SI 03		Rev. 1	
Job No. 1401	Date 26/03/25	Scale 1 : 100	Drawn SC
		Checked JSR	