







FRONT ELEVATION

REAR ELEVATION

SIDE ELEVATION

SIDE ELEVATION

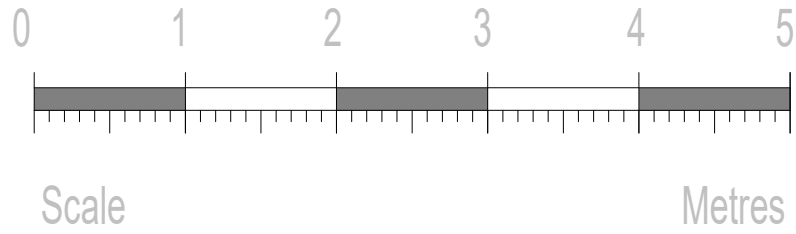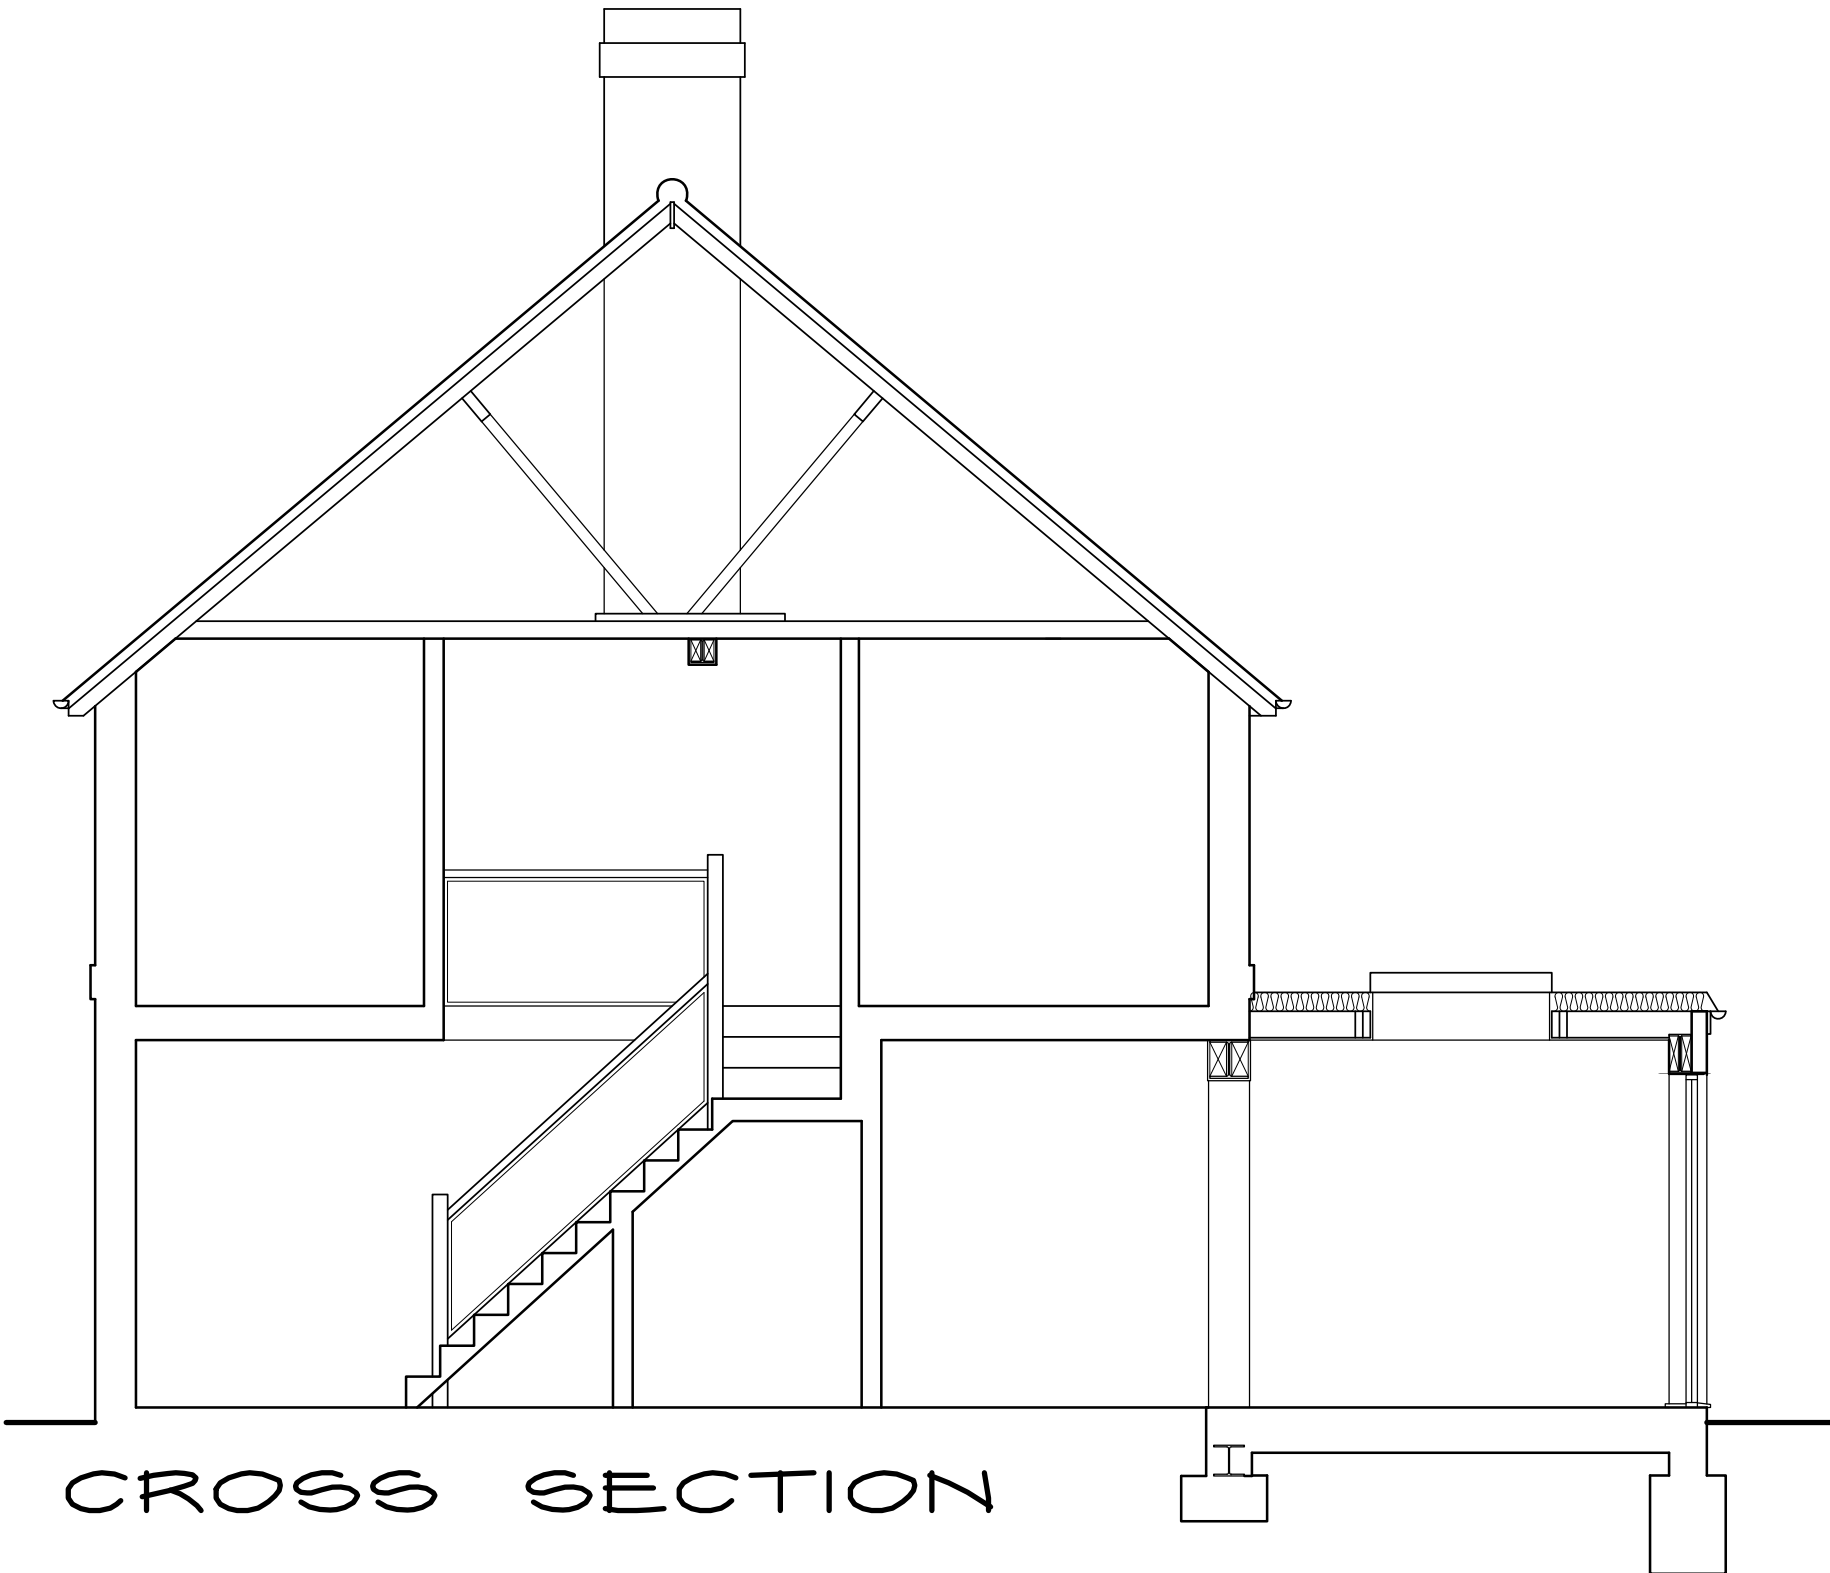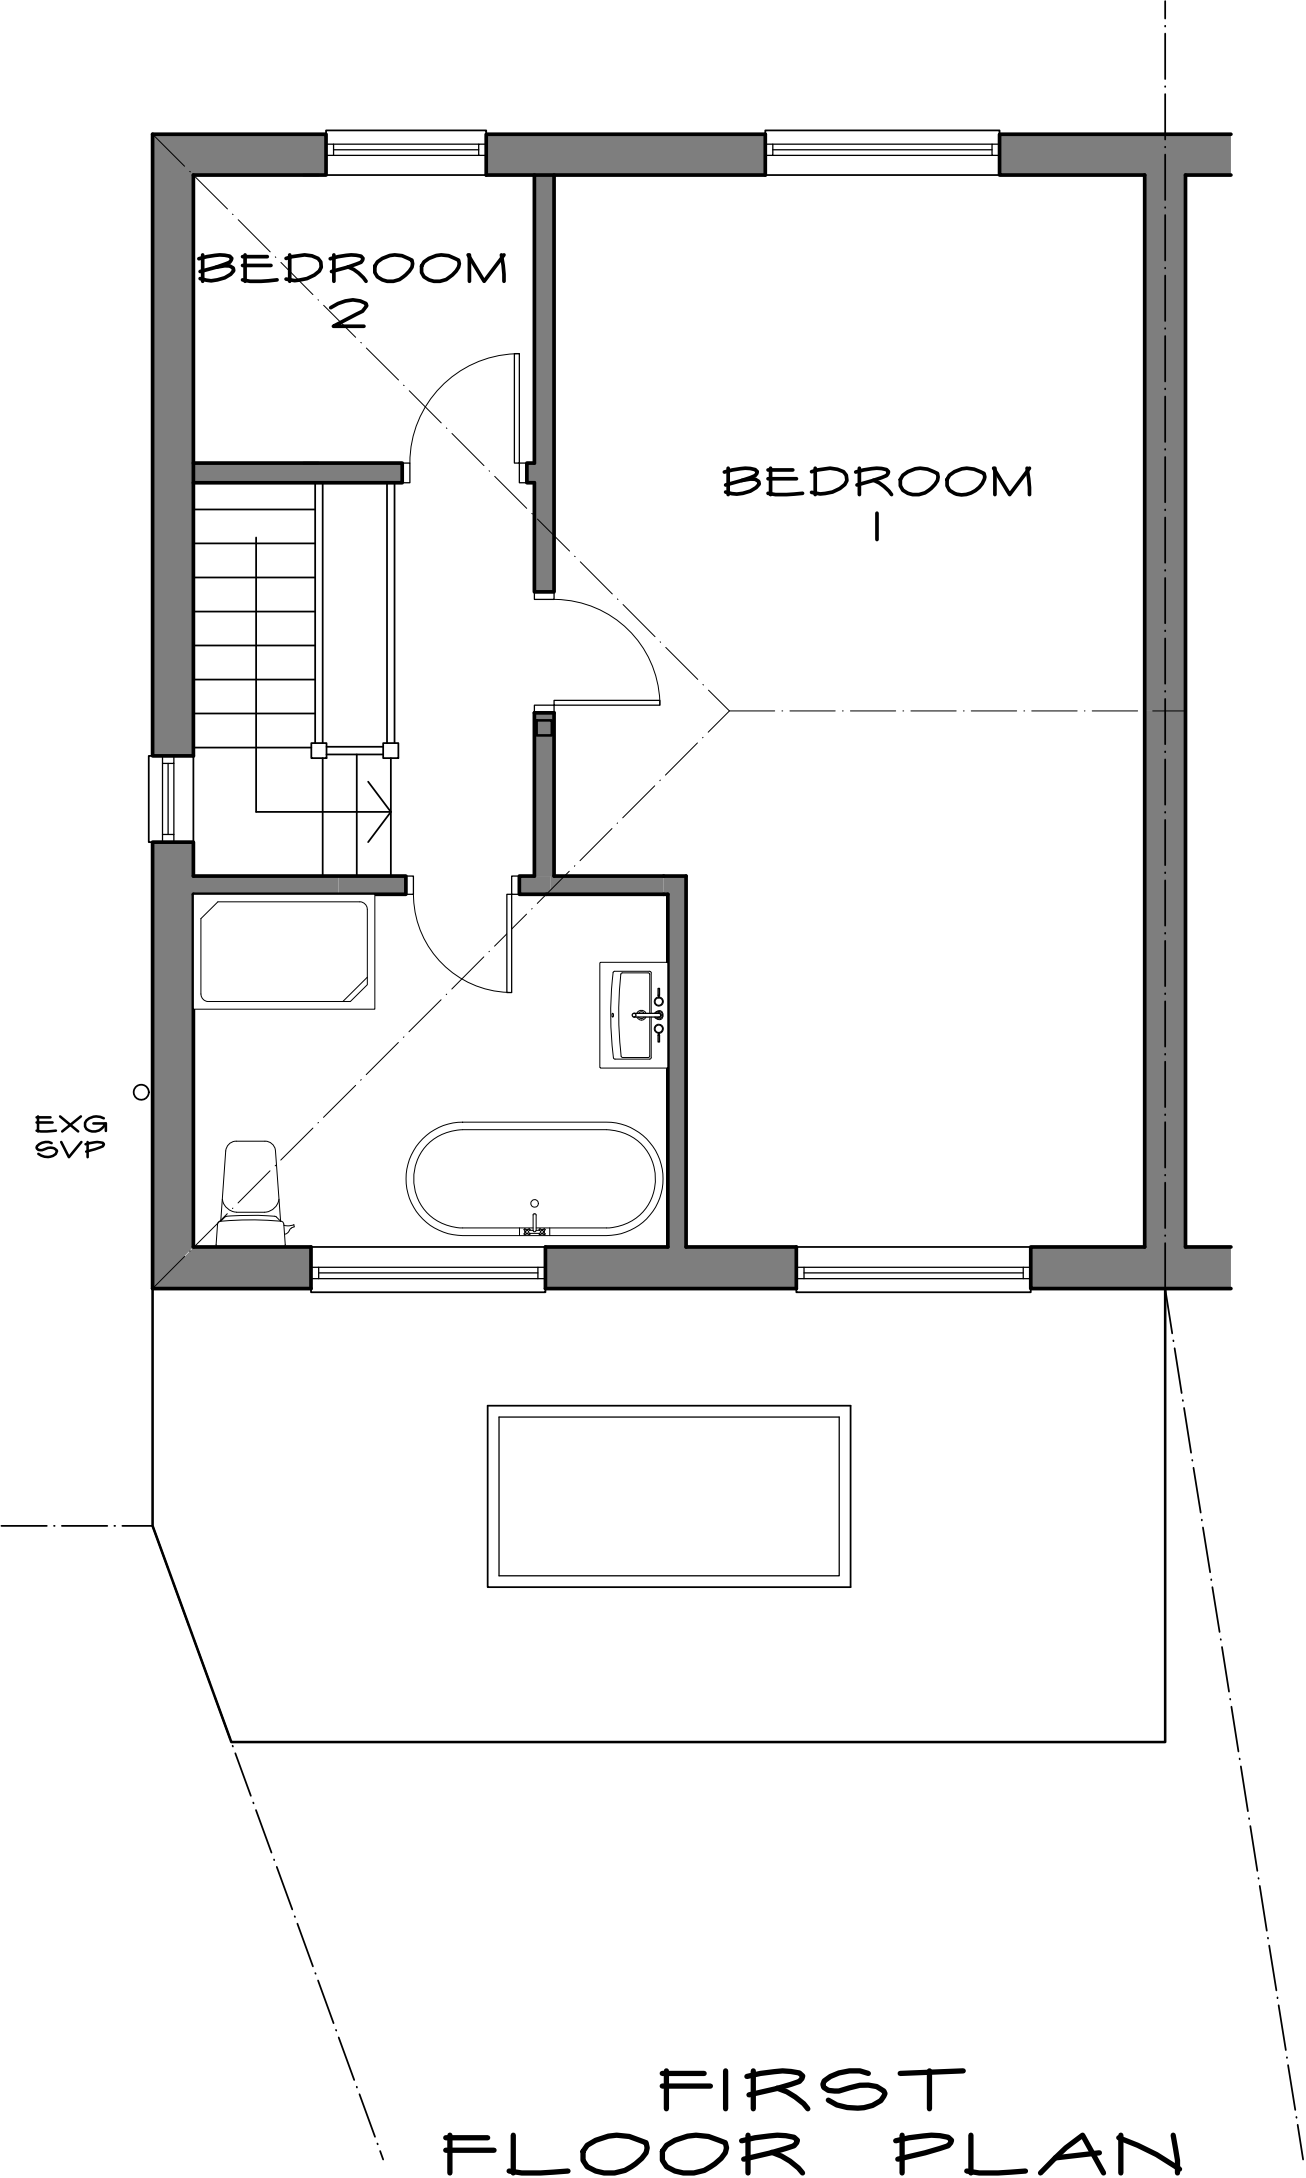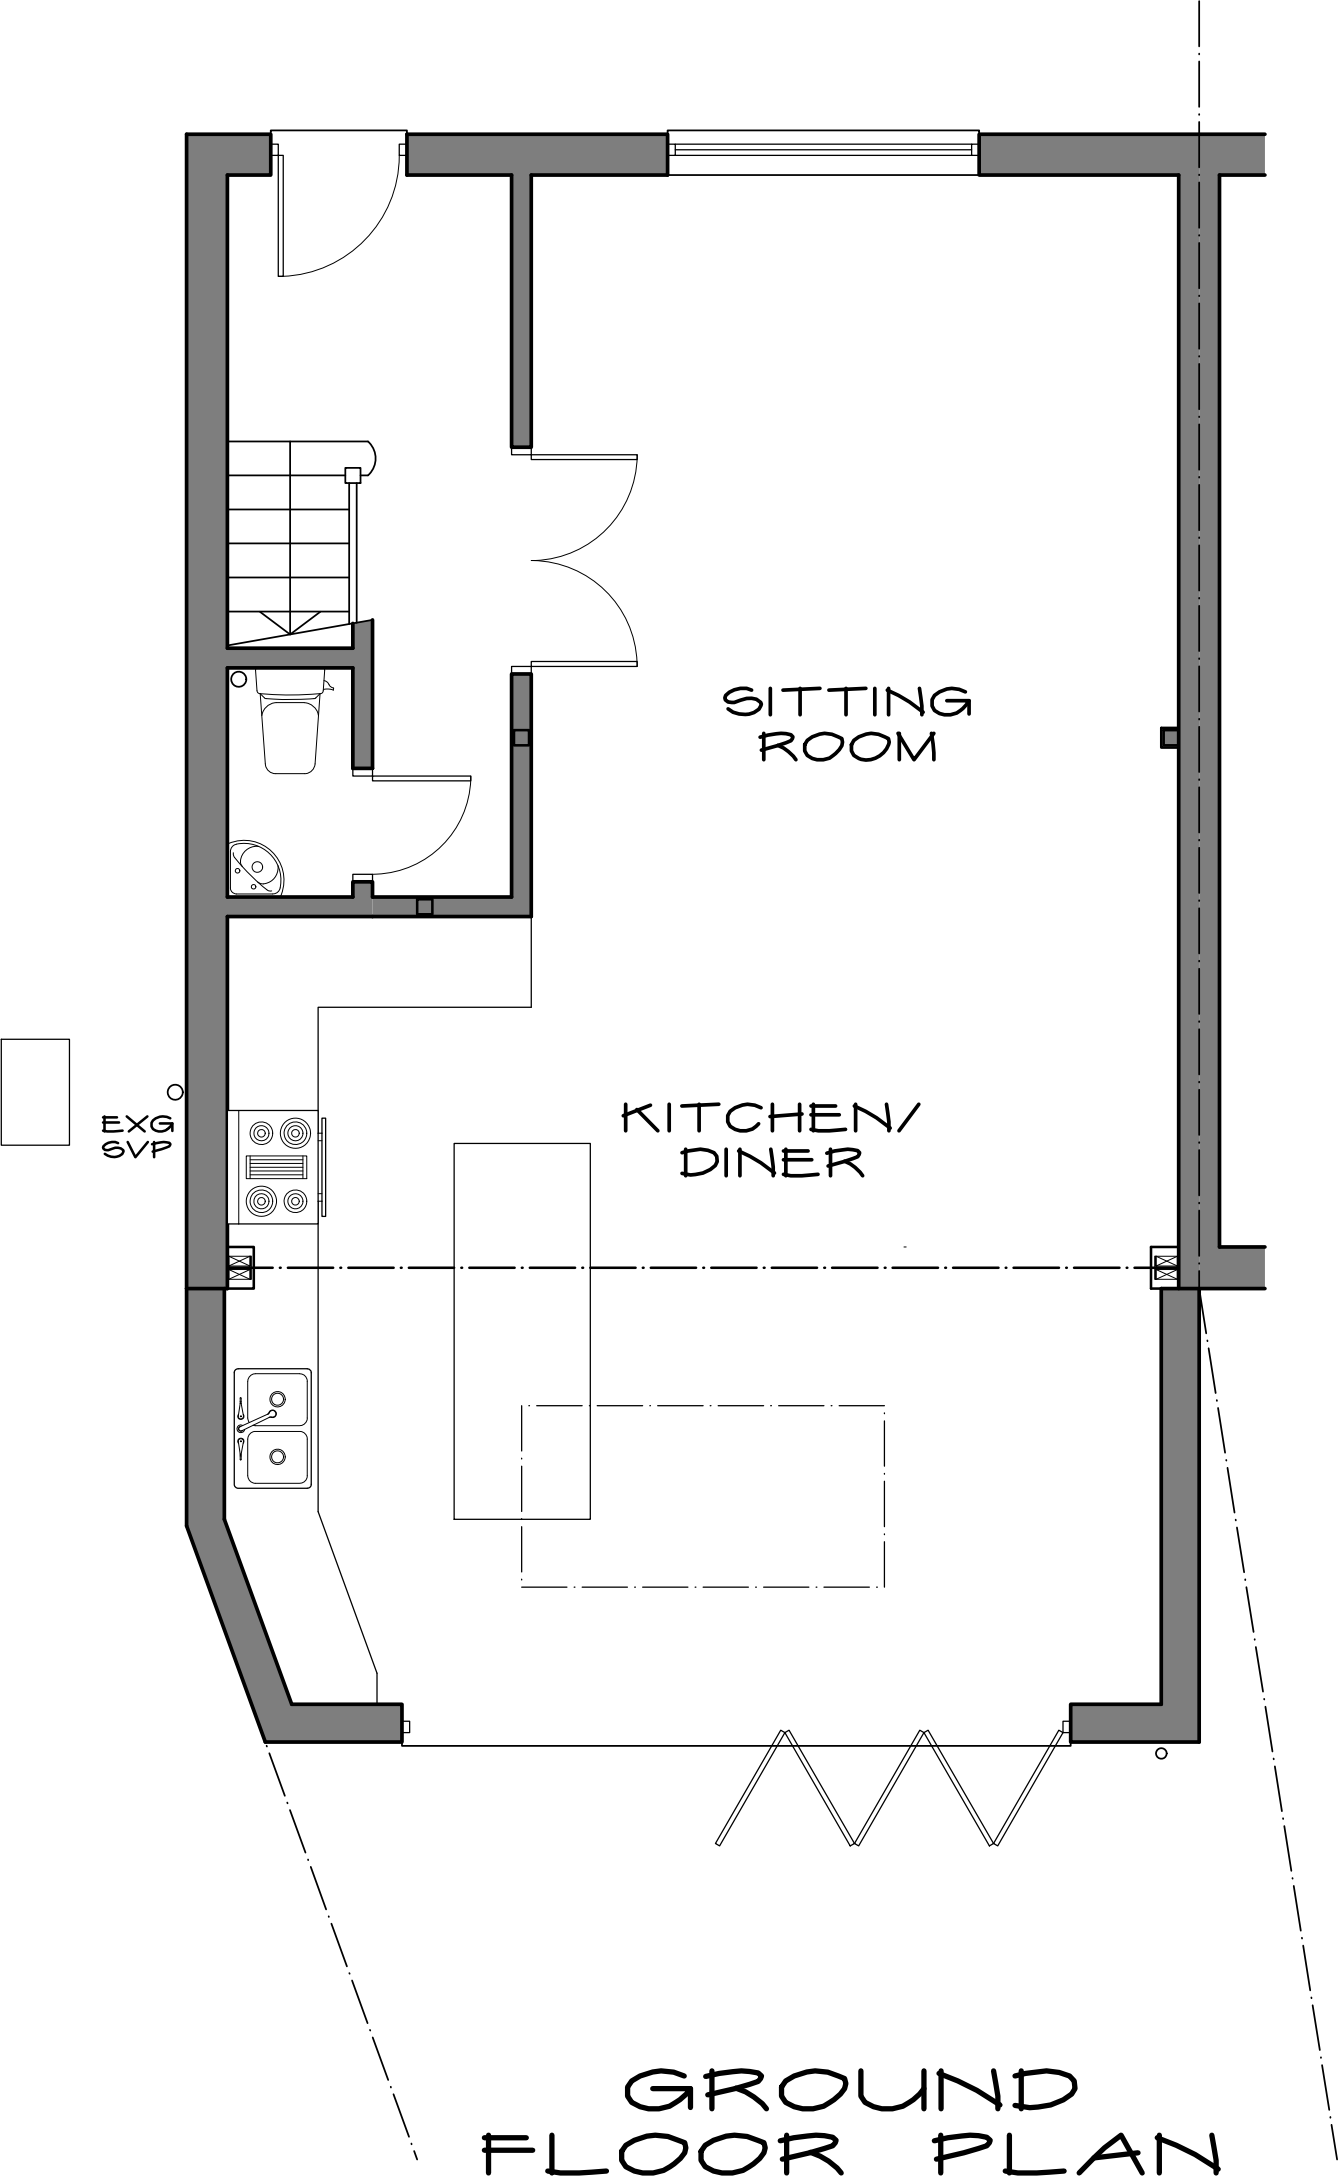

 Design, Construction, Planning, & Development Consultants Tel: 020 8253 7110 Fax: 020 8253 7111 www.harvestpartnership.co.uk email: info@harvestpartnership.co.uk Apex House 41 Tamworth Road Clayton CR0 1XU			
Proposals	Address		
LOFT CONVERSION	4 KING GEORGE AVE EAST GRINSTEAD SURREY RH19 2AS		
Title	Client		
EXISTING ARRANGEMENTS	Mr RIVERS & Miss RANSOM		
Drawing No	Scale	Revision	Date
01	1:50		NOV 2024