


North



Garden Plan
Scale 1:250

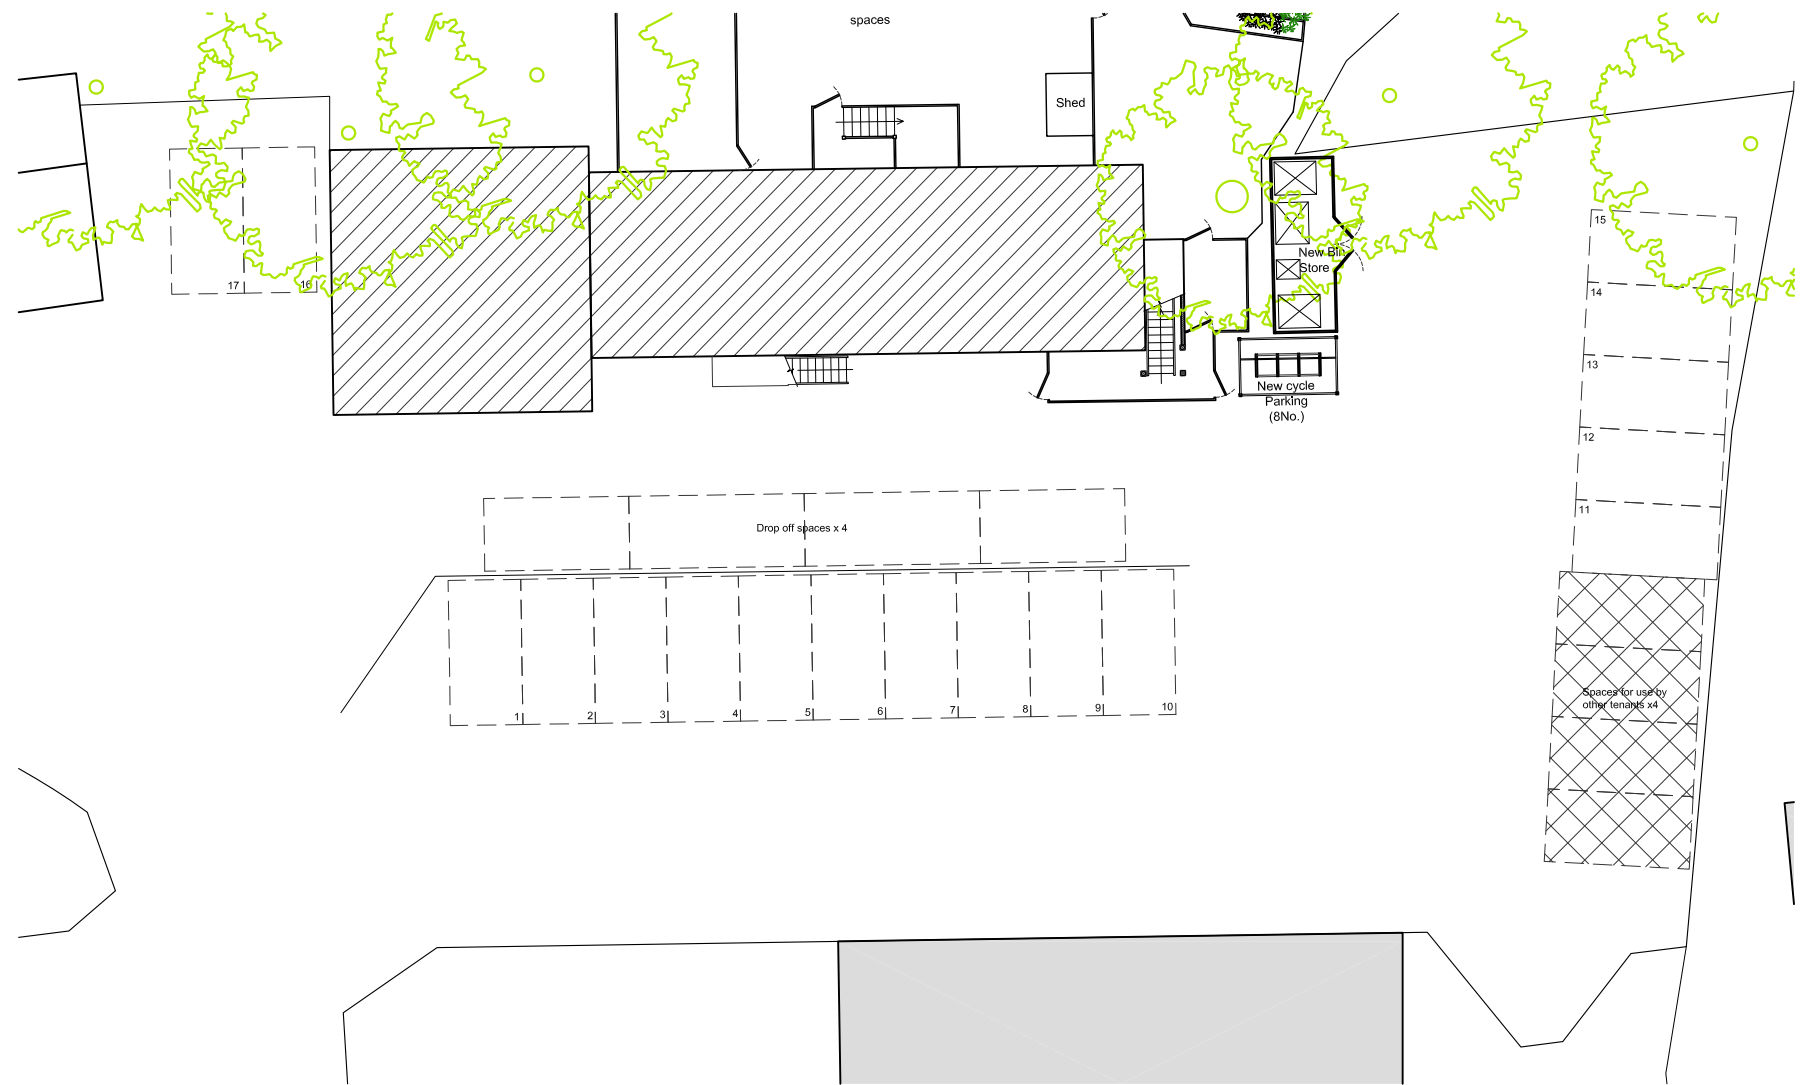

Car Parking Plan
Scale 1:250



109

Site	Rose Cottage - 4626								Address	The Old Sawmills, Coyhold Lane,	
Title	Proposed Site Plan									Haywards Heath, West Sussex,	
Drawn	SM	Date	12-08-24	Rev	06	Status	PRO	Scale	1:250	RH16 1XT	