




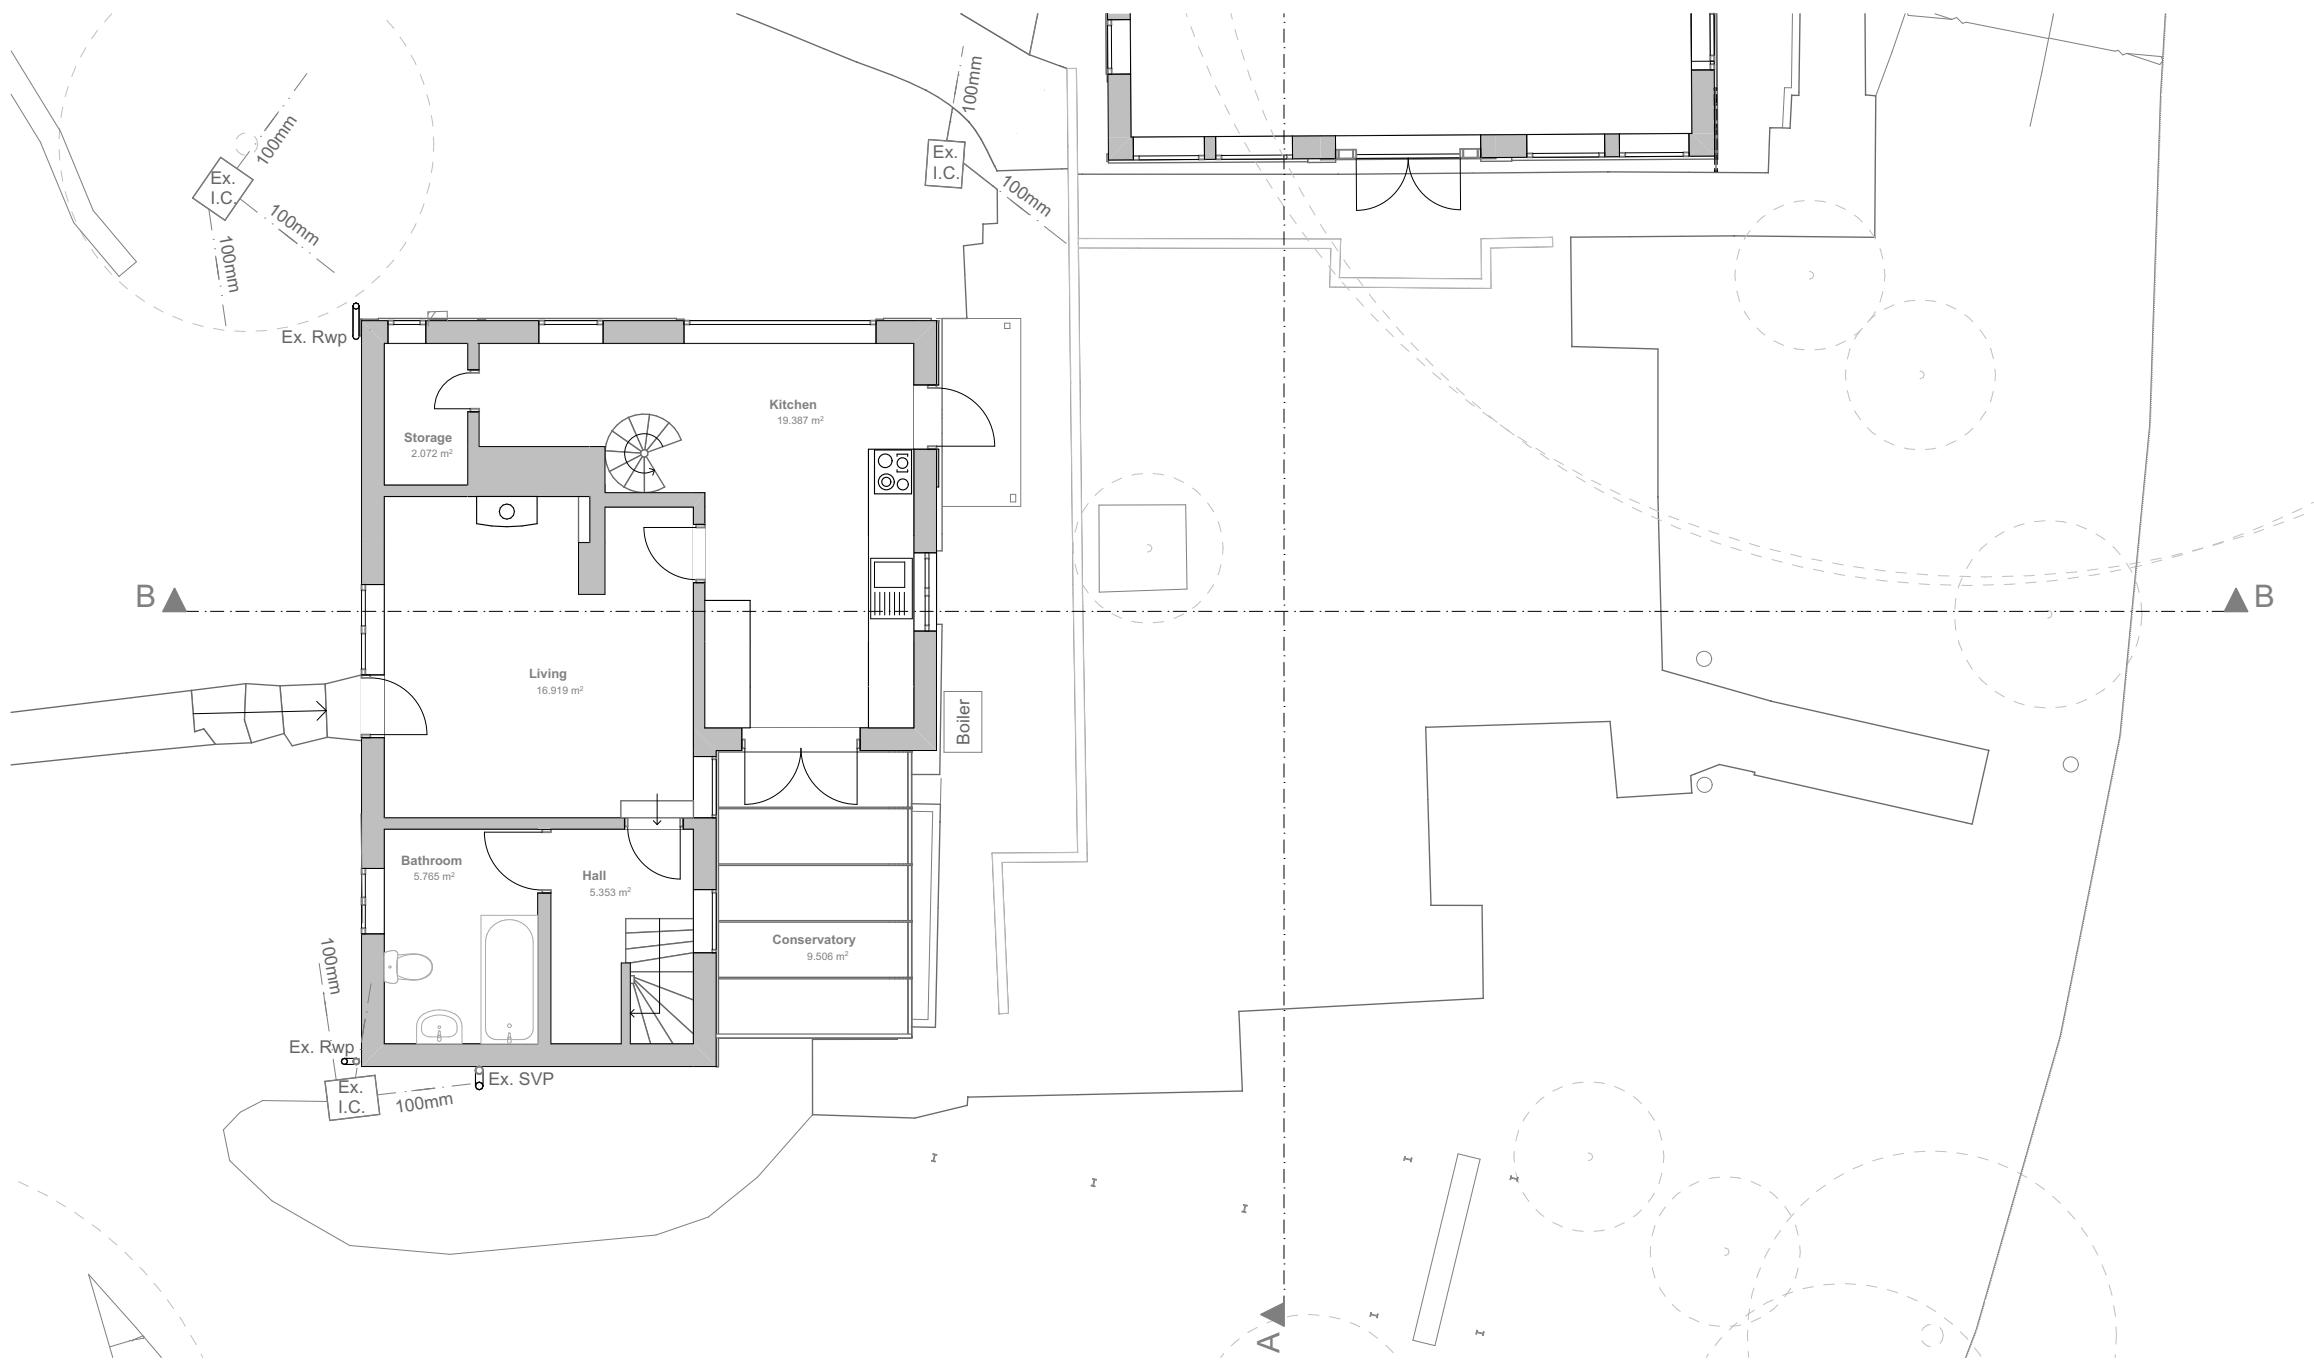


Ground Floor Plan

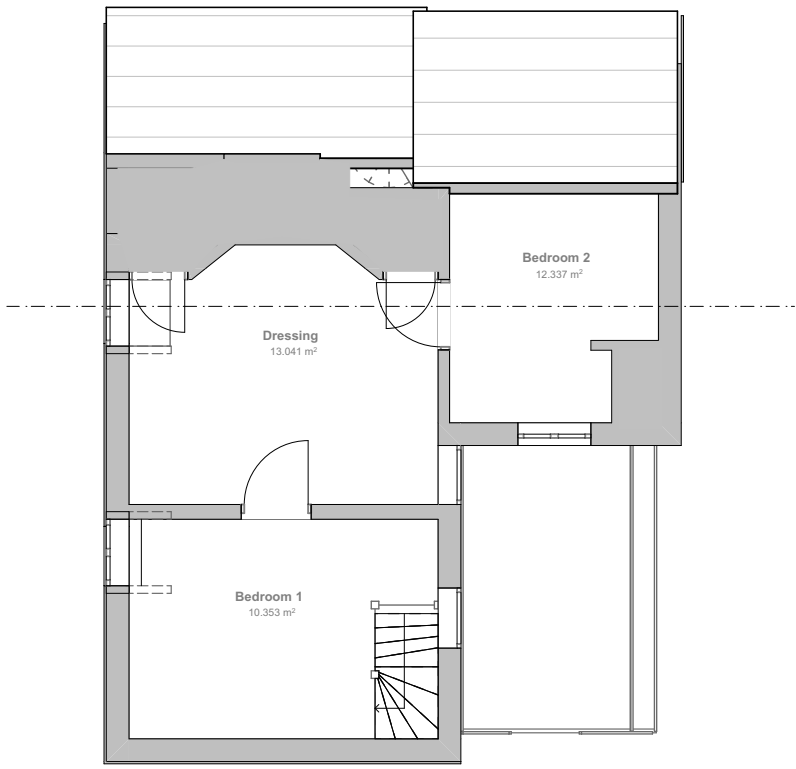

First Floor Plan

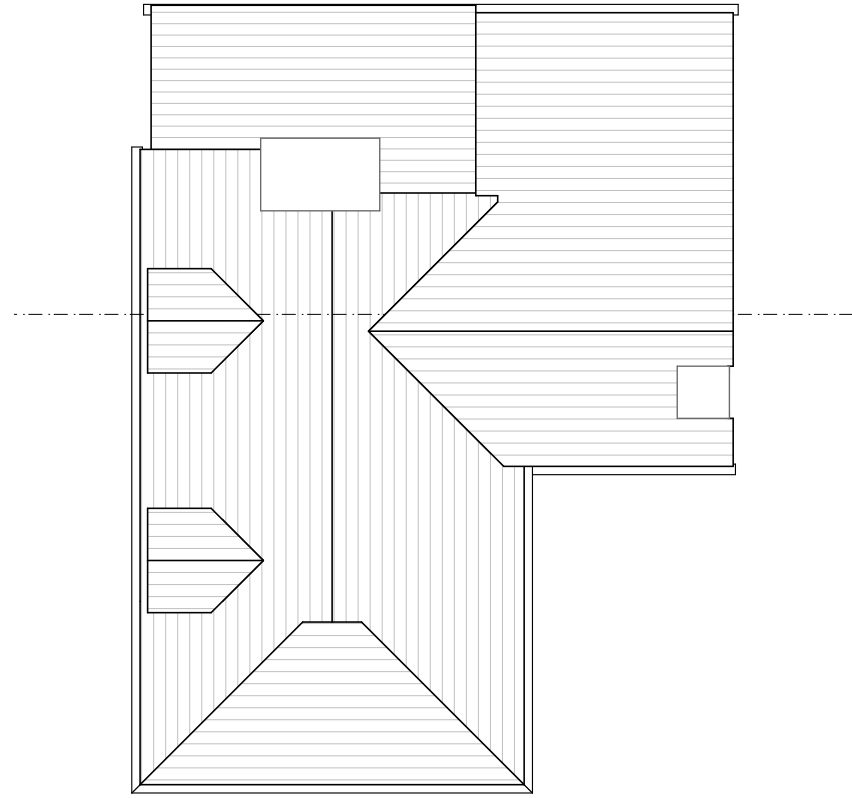


Roof Plan

 

Scale Bar


N

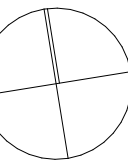

Section BB



South Elevation

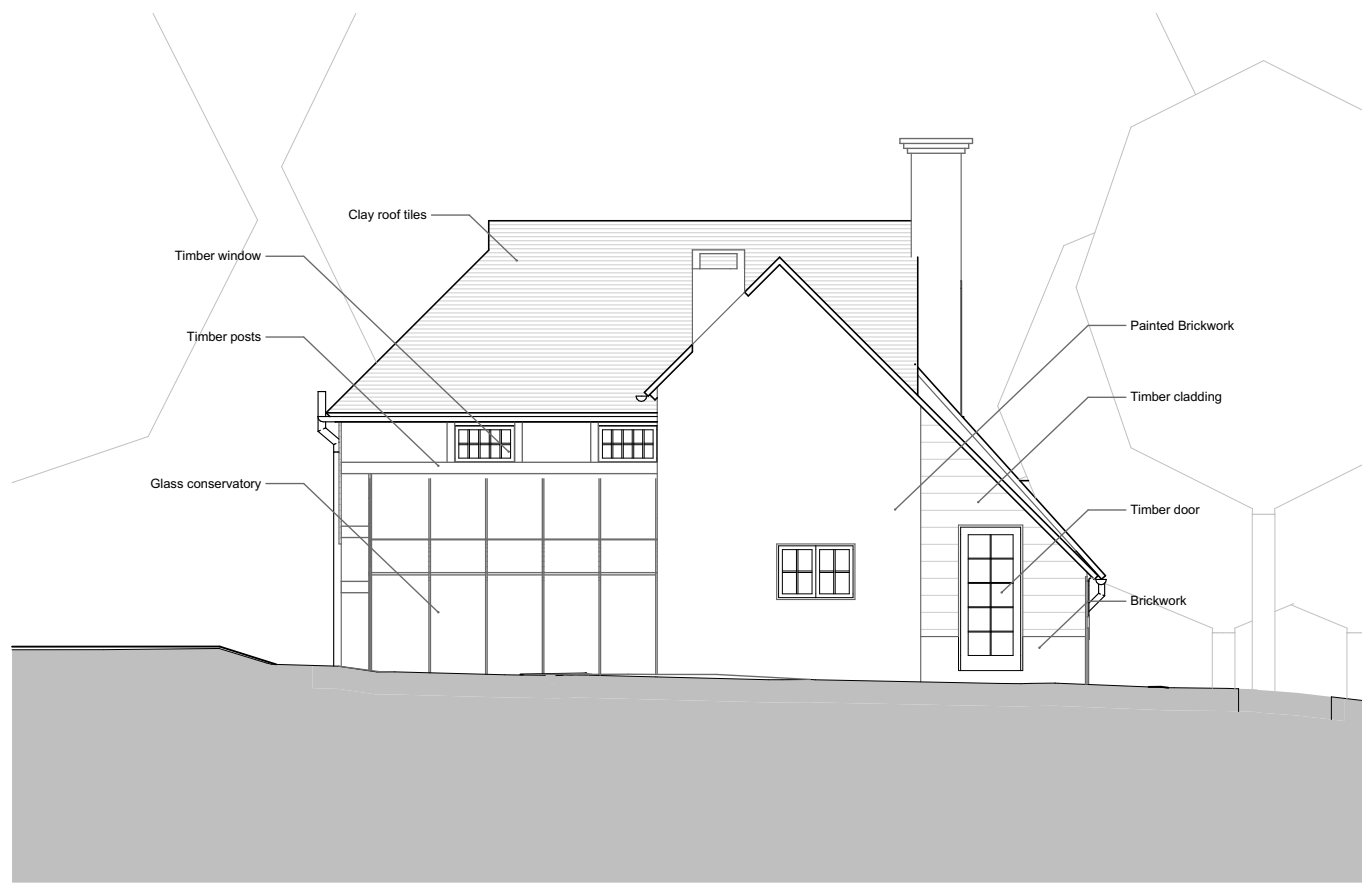


East Elevation



Section AA



West Elevation

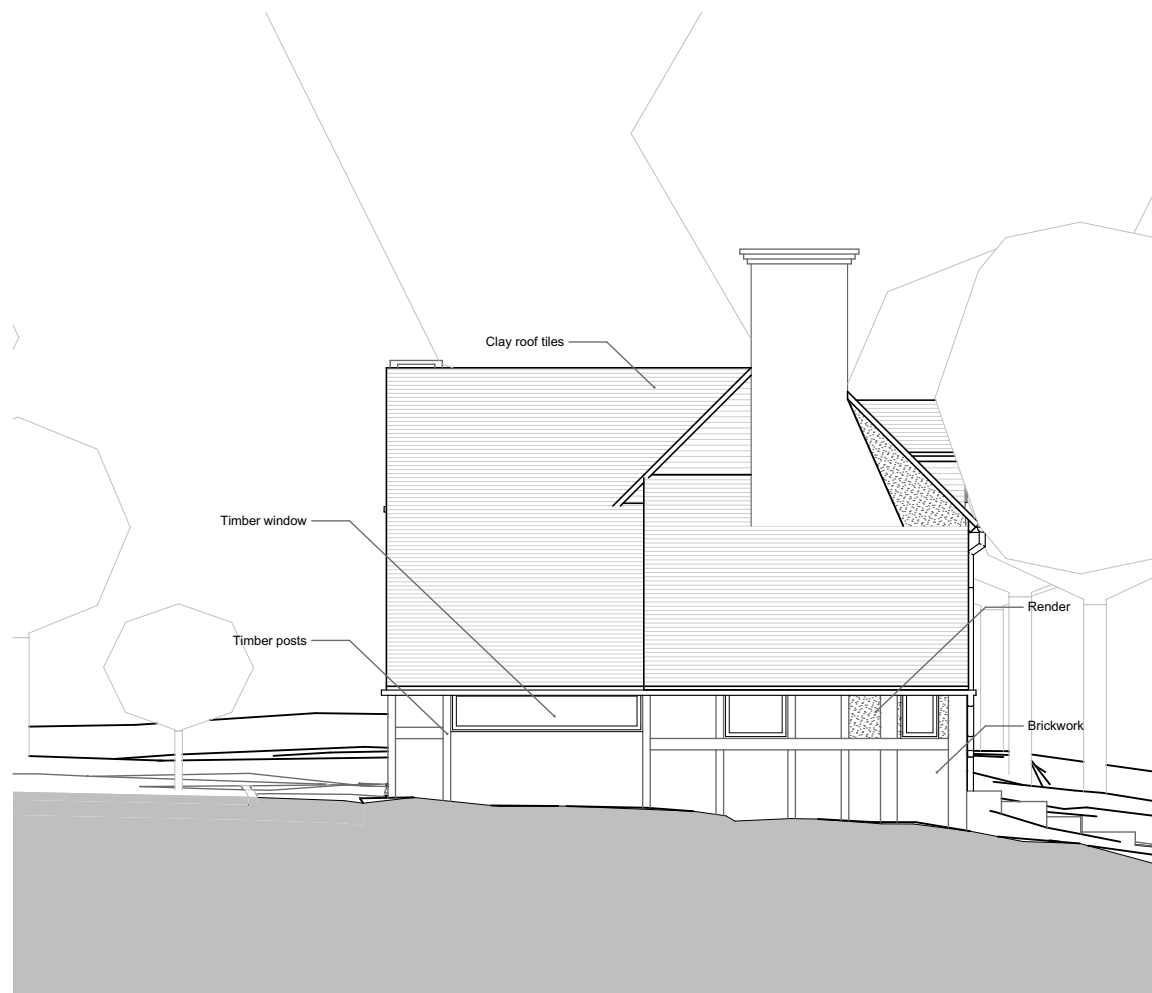

North Elevation

Notes

Do not scale off this drawing except for planning purposes

Check all dimensions on site before any work commences

All goods, materials and workmanship must conform to current building regulations, british standards and codes of practice.

Copyright of this drawing is to be retained by Ecotecture Ltd and must not be reproduced without written consent from the practice.

Drawing to be printed A1

RevID	Transmitted By	Transmitted Date	Layout Comment

ecotecture[®]
ECOLOGICAL ARCHITECTURE

01444 416745 info@ecotecture.co.uk
www.ecotecture.co.uk

31 Sussex Road Haywards Heath
West Sussex RH16 4DZ
Client: Chris and Sarah Mellish

Address: North Hall Cottage
Mallions Lane
Staplefield
RH17 6AT

Description: Existing cottage plans and elevations

Scale: 1:100 Date: Jun'23
Drawn: CH Checked: JS

Drawing No: 782 /01