



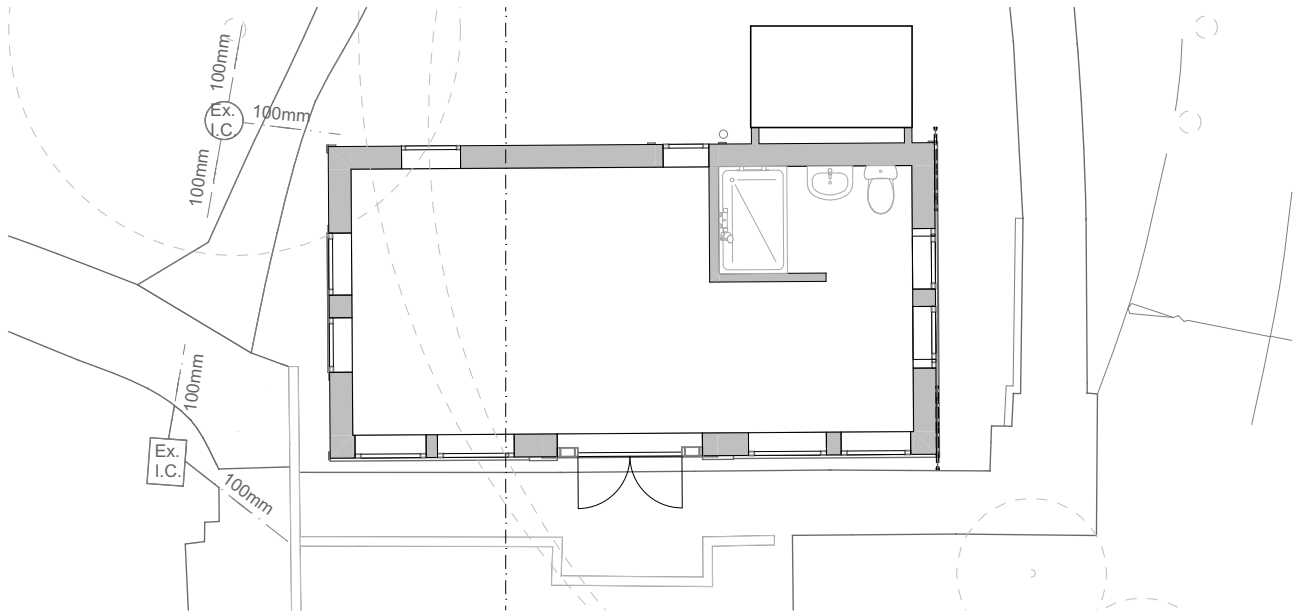

Ground Floor Plan

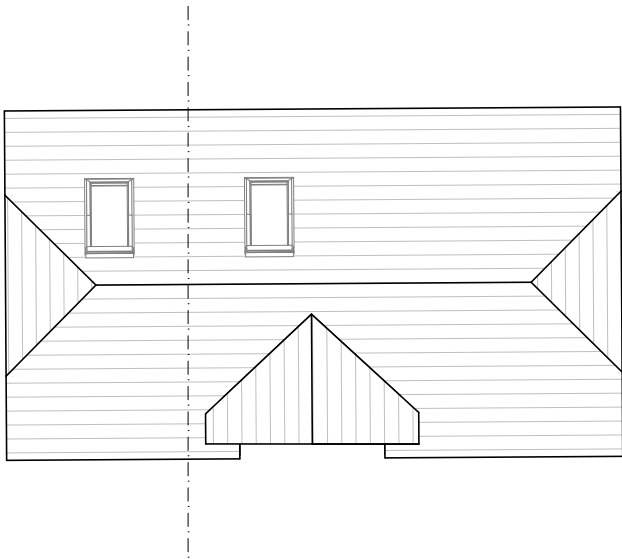

Roof Plan

Notes


Do not scale off this drawing except for planning purposes

Check all dimensions on site before any work commences

All goods, materials and workmanship must conform to current building regulations, british standards and codes of practice.


Copyright of this drawing is to be retained by Ecotecture Ltd and must not be reproduced without written consent from the practice.

Drawing to be printed A3

 


Scale Bar


N

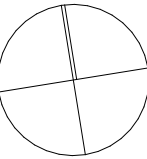


South Elevation

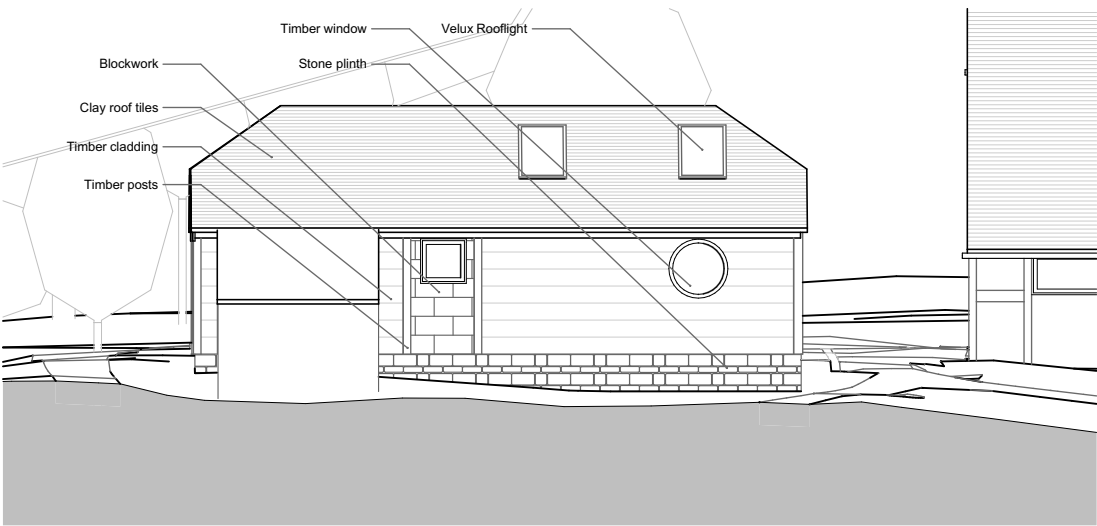

North Elevation

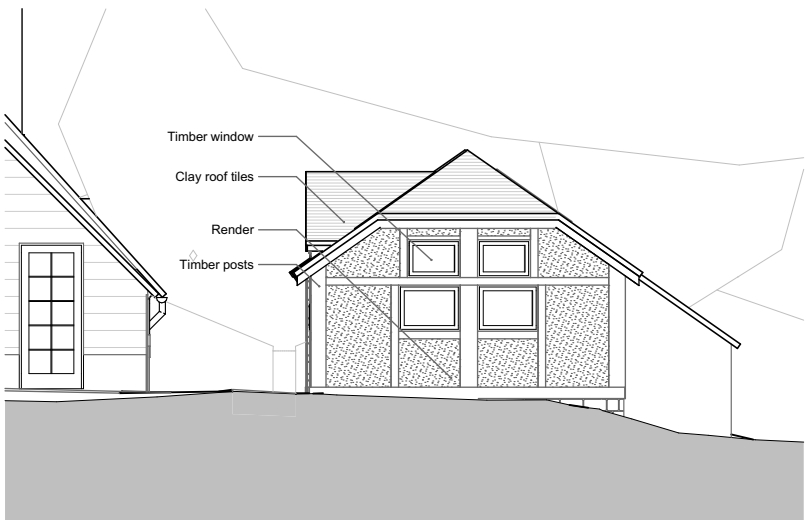

East Elevation

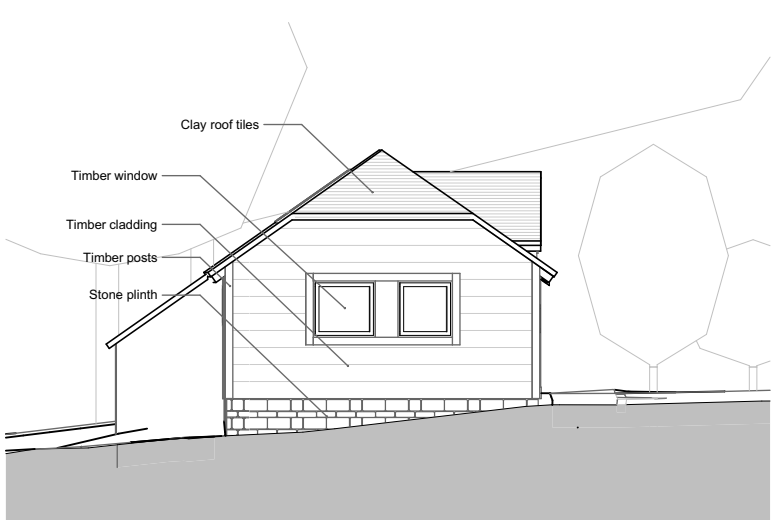

West Elevation

ecotecture

ECOLOGICAL ARCHITECTURE

01444 416745 info@ecotecture.co.uk
www.ecotecture.co.uk

31 Sussex Road Haywards Heath
West Sussex RH16 4DZ
Client: Chris and Sarah Mellish

Address: North Hall Cottage
Mallions Lane
Staplefield
RH17 6AT

Description: Existing outbuilding plans and elevations

Scale: 1:100 Date: Jun'23
Drawn: CH Checked: JS
Drawing No: 782 /02