




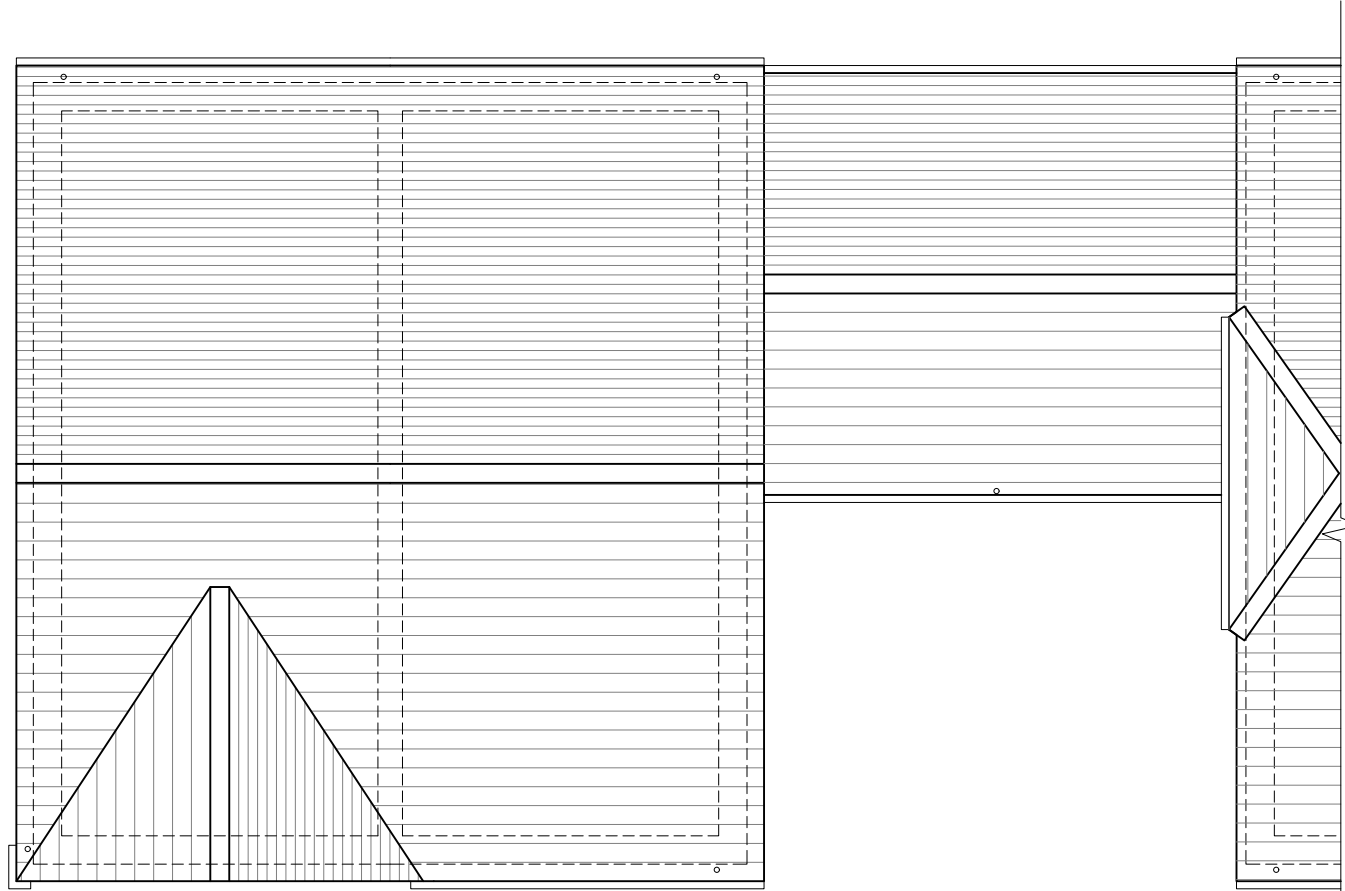

Roof Plan

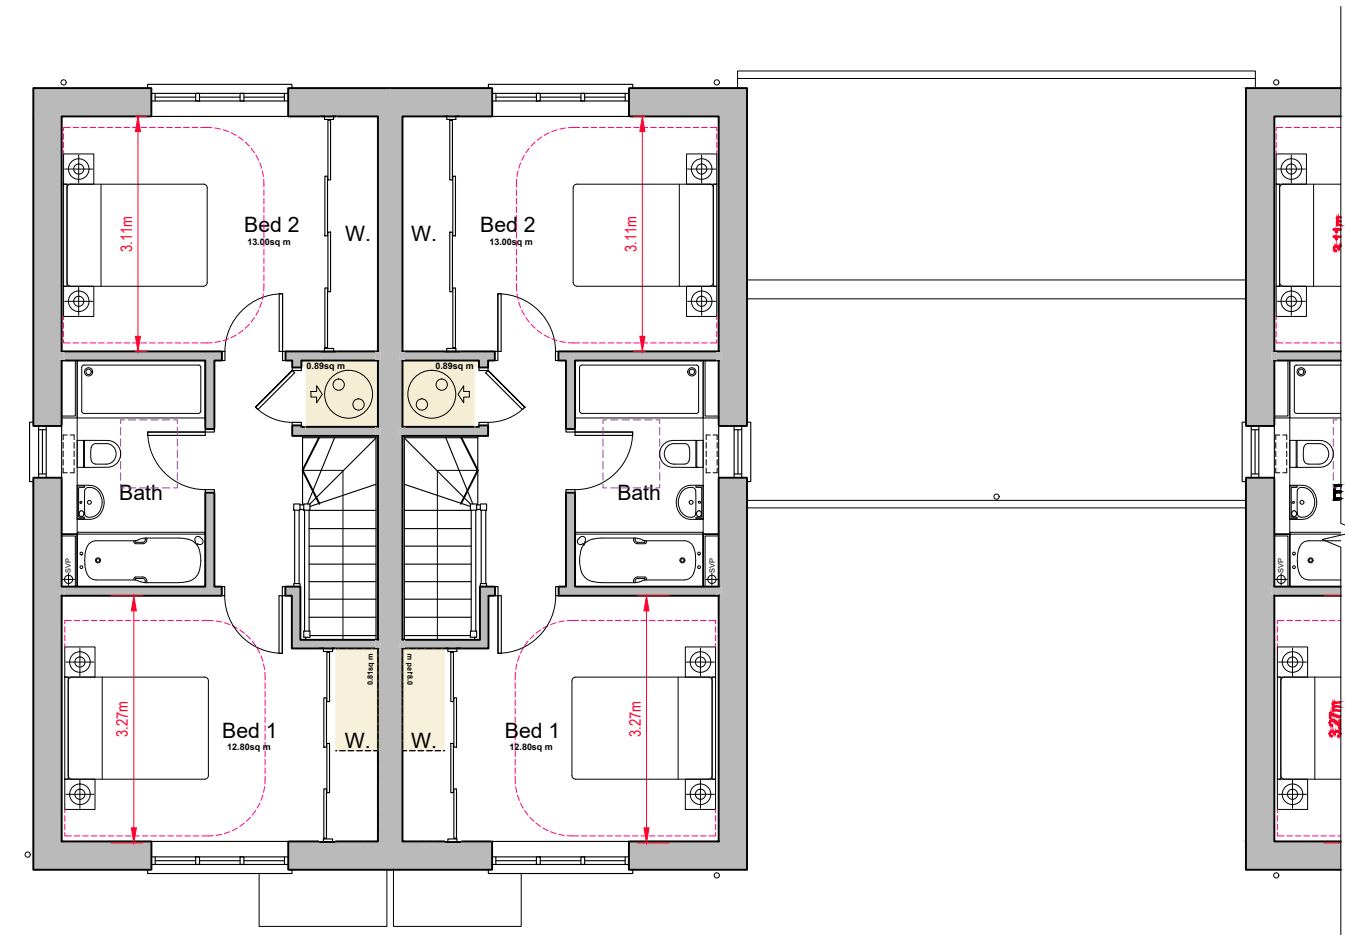

First Floor Plan

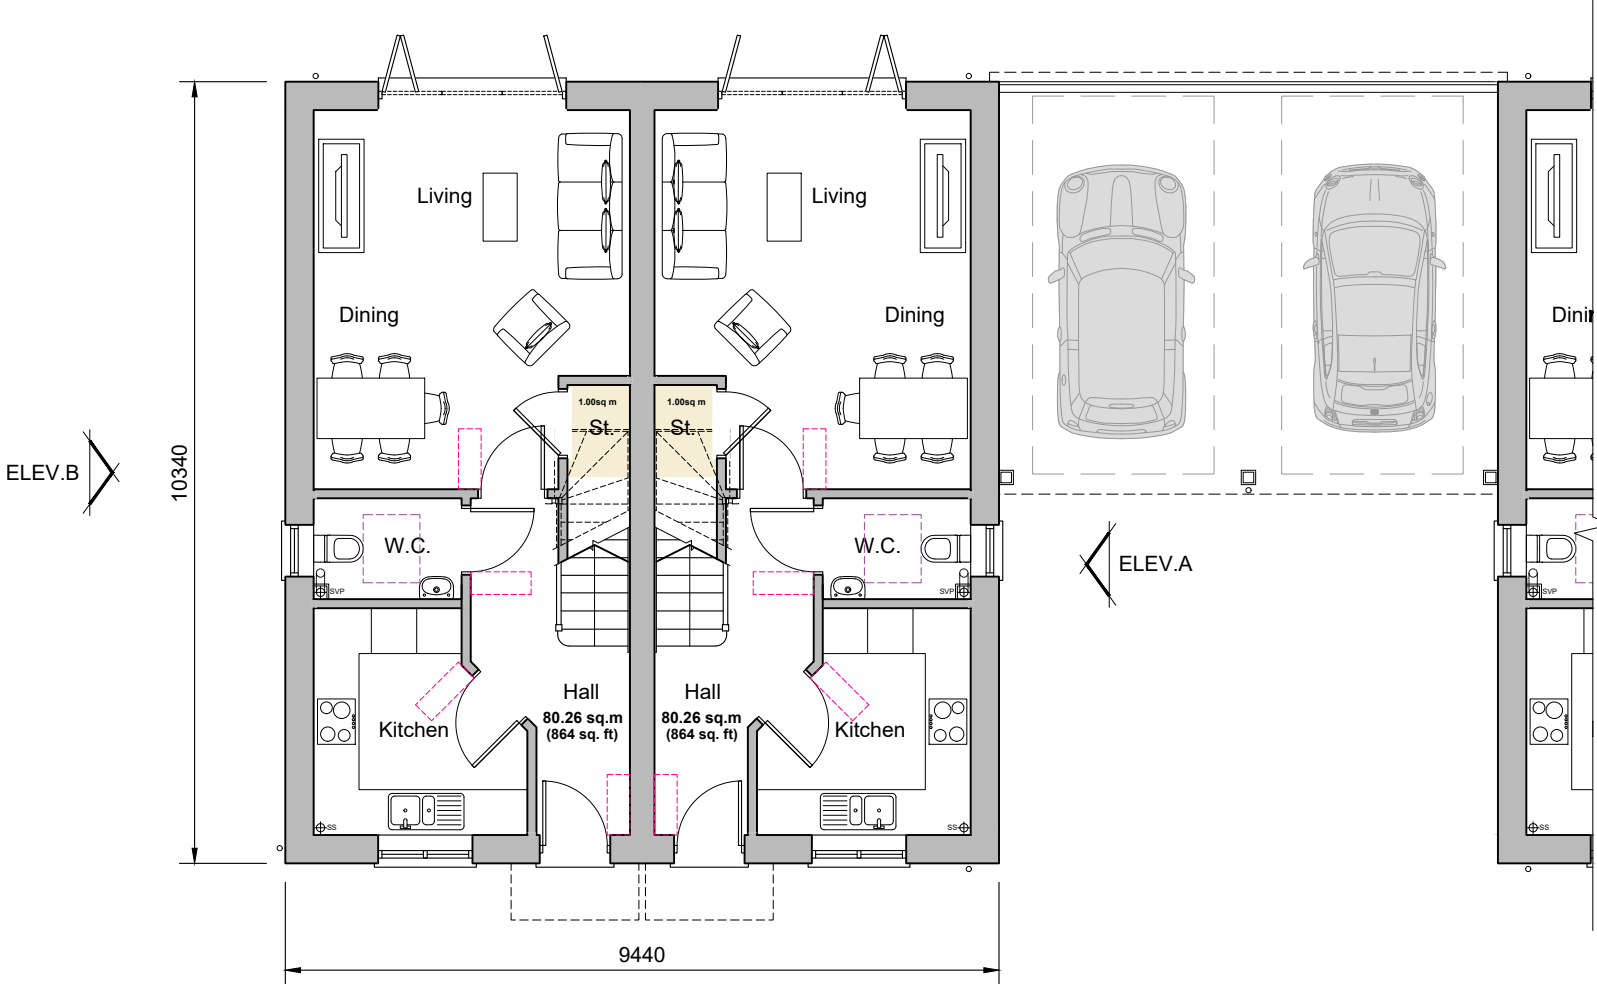

Ground Floor Plan
Plots 2-3



Front Elevation




Rear Elevation



Side Elevation A



Side Elevation B

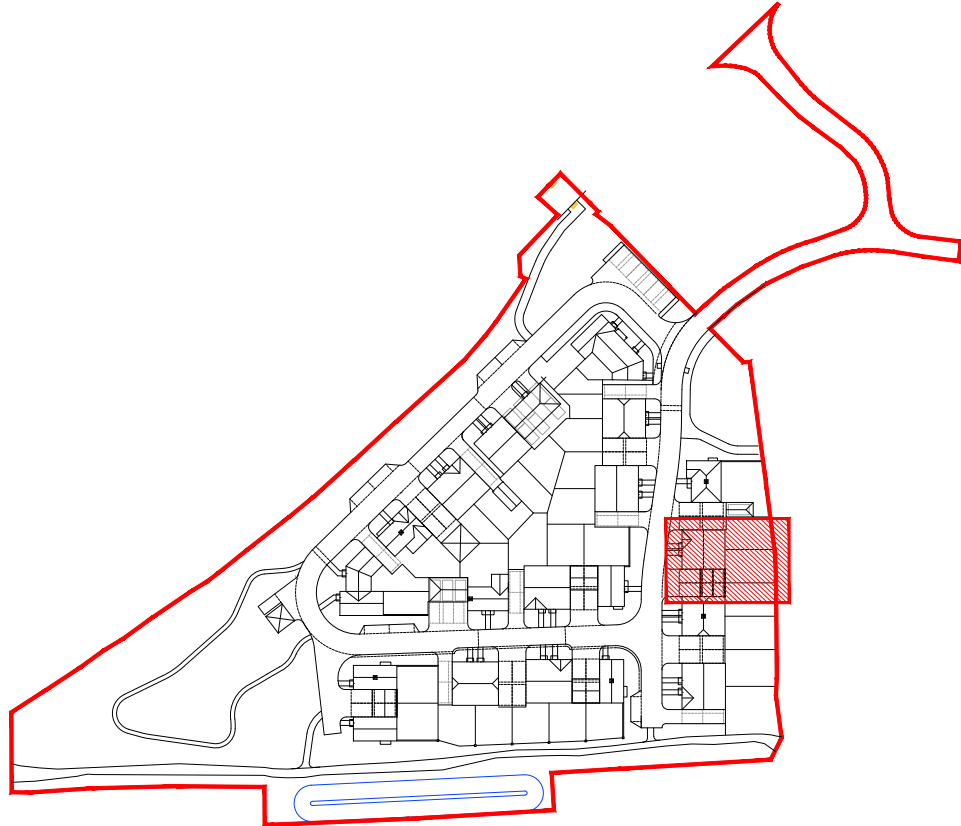

Keyplan

W

N

E

S

0

2.5m

5m

House Type 2A	
Nationally Described Space Standards (2 Bed 4 person 2 storey)	
Gross Internal Area (requirement 73m ²)	80.26m ²
Built-in storage (requirement 2.0m ³)	2.70m ³
Bed 1 - Double/twin (req. 11.5m ² 2.75m wide)	12.80m ² 3.27m
Bed 2 - Double/twin (req. 11.5m ² 2.55m wide)	13.00m ² 3.11m

REV.	DATE	REVISIONS:	BY	REV.	DATE	REVISIONS:	BY	REV.	DATE	REVISIONS:	BY	STATUS:
A	05/06/26	Boarding extended to all elevations, and Keyplan updated.	BH									

Planning

COPYRIGHT EXISTS ON THE DESIGNS AND INFORMATION SHOWN ON THIS DRAWING

This drawing may be scaled or cross referenced to the scale bar for planning application purposes only. Do not scale for any other purpose, use figured dimensions only. Subject to site survey and all necessary consents. All dimensions to be checked by user and any discrepancies, errors or omissions to be reported to the Architect before work commences. This drawing is to be read in conjunction with all other relevant materials.

OS Licence No. 100007327

CLIENT:	Devine Homes	PROJECT:	Lamd South of Bolney Road Ansty
SCALE:	1:100 (A1 ORIGINAL)	DRAWING:	House Type 2A - Plots 2-3 Proposed Plans & Elevations
DRAWN:	BH	22129	P124
DATE:	Nov.'25		A

OSP

architecture

Broadmede House, Farnham Business Park,
Weydon Lane, Farnham, Surrey GU9 8QT.
info@osparchitecture.com www.osparchitecture.com
Tel: 01252 267878