




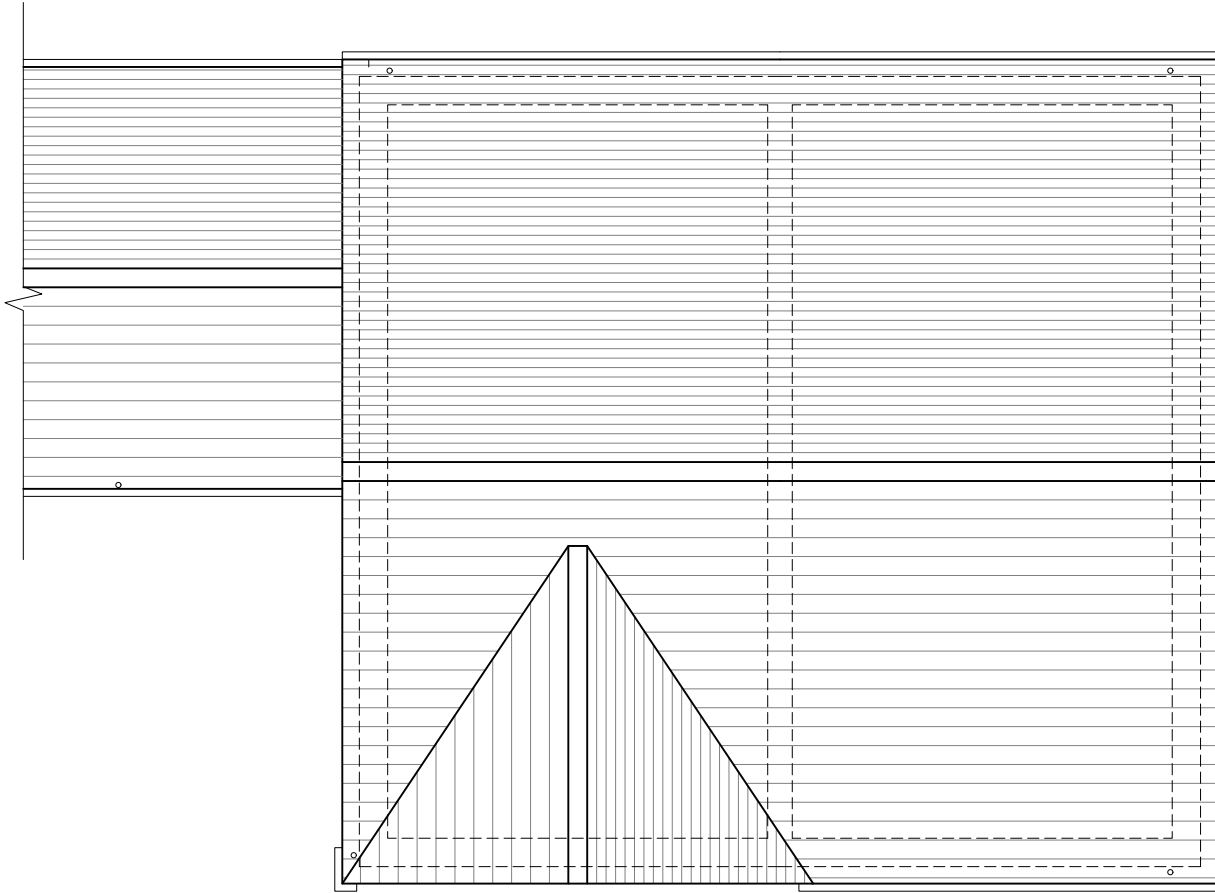

Roof Plan

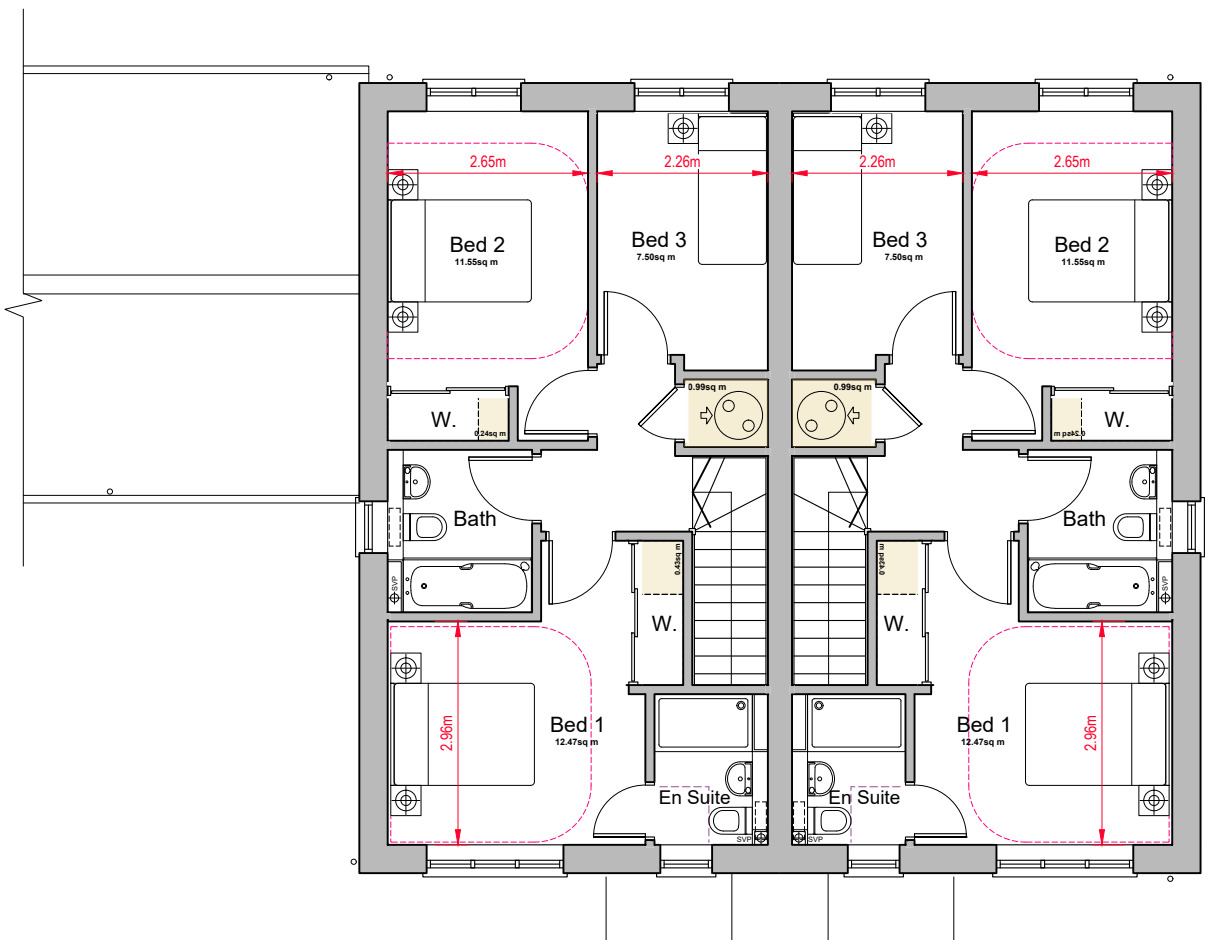

First Floor Plan

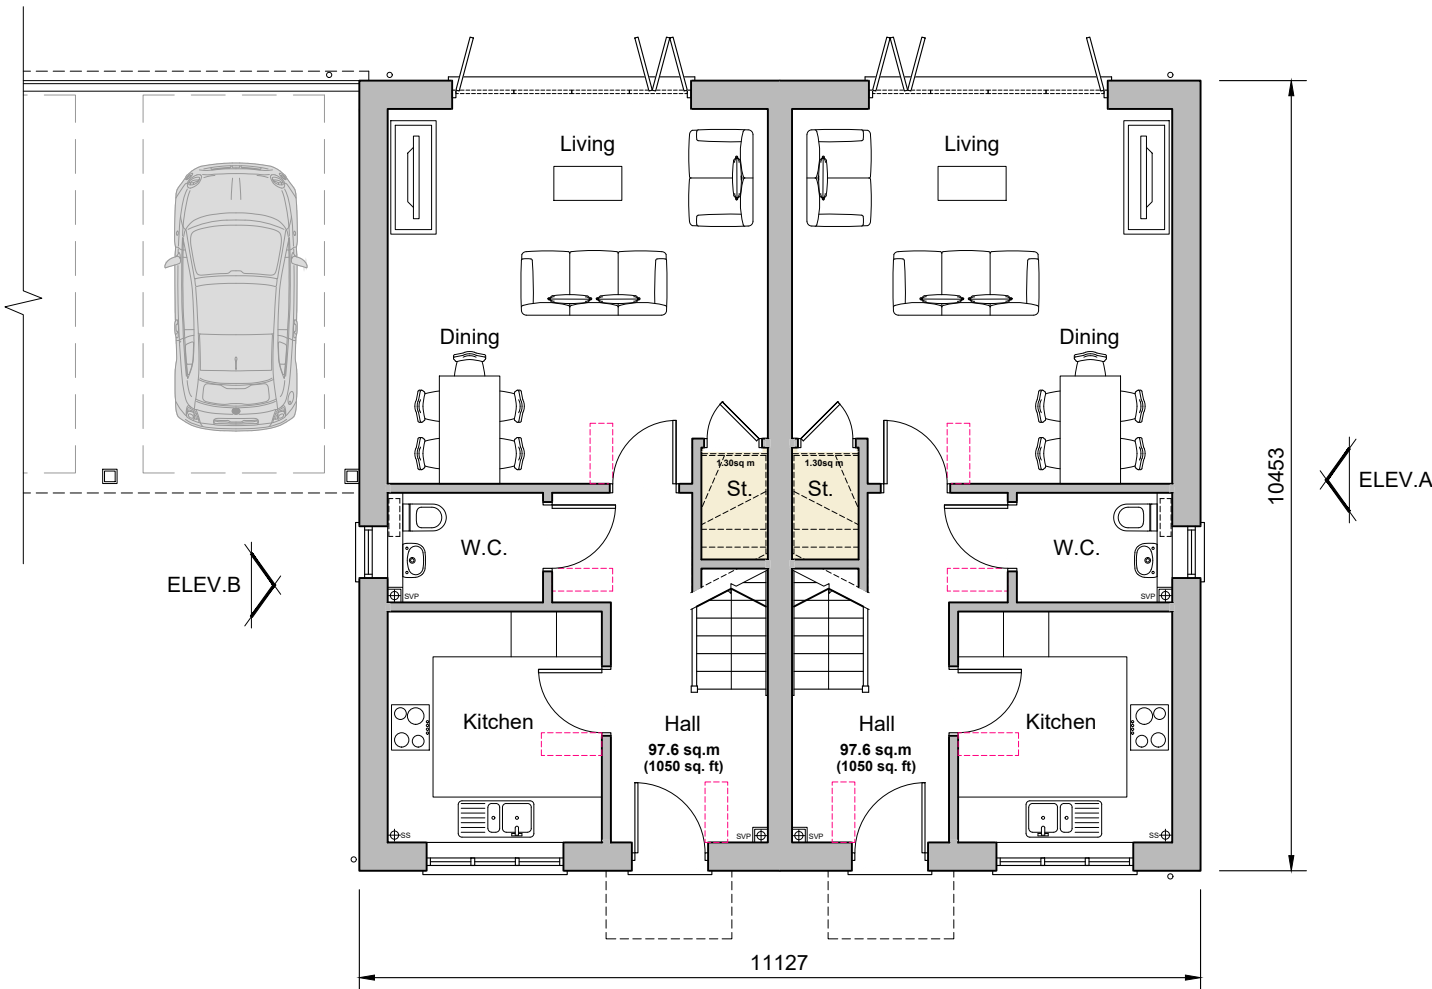

Ground Floor Plan
Plots 9-10



Front Elevation




Rear Elevation



Side Elevation A



Side Elevation B

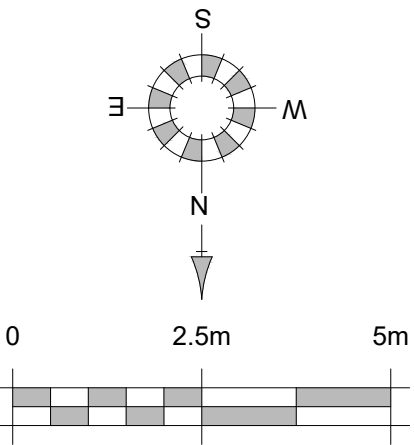

House Type 3A	
Nationally Described Space Standards (3 Bed 5 person 2 storey)	
Gross Internal Area (requirement 93m²)	97.6m²
Built-in storage (requirement 2.5m³)	2.96m³
Bed 1 - Double/ twin (req. 11.5m² 2.75m wide)	12.47m² 2.96m
Bed 2 - Double/ twin (req. 11.5m² 2.55m wide)	11.55m² 2.65m
Bed 3 - Single (req. 7.5m² 2.15m wide)	7.50m² 2.26m




Keyplan

REV.	DATE	REVISIONS:	BY	REV.	DATE	REVISIONS:	BY	REV.	DATE	REVISIONS:	BY	STATUS:
A	05/06/26	Plot numbers amended, tiling extended to all elevations, keyplan updated.	BH									

Planning

© COPYRIGHT EXISTS ON THE DESIGNS AND INFORMATION SHOWN ON THIS DRAWING. This drawing may be scaled or cross referenced to the scale bar for planning application purposes only. Do not scale for any other purpose, use figured dimensions only. Subject to site survey and all necessary consents. All dimensions to be checked by user and any discrepancies, errors or omissions to be reported to the Architect before work commences. This drawing is to be read in conjunction with all other relevant materials. OS Licence No. 100007327

CLIENT:	Devine Homes	PROJECT:	Lamd South of Bolney Road Ansty
SCALE:	1:100 (A1 ORIGINAL)	DRAWING:	House Type 3A - Plots 9-10 Proposed Plans & Elevations
DRAWN:	BH	22129	P128
DATE:	Nov.'25		A

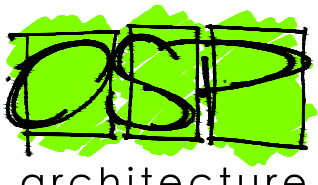

OSP
architecture

Broadmede House, Farnham Business Park,
Weydon Lane, Farnham, Surrey GU9 8QT.
info@osparchitecture.com www.osparchitecture.com
Tel: 01252 267878