




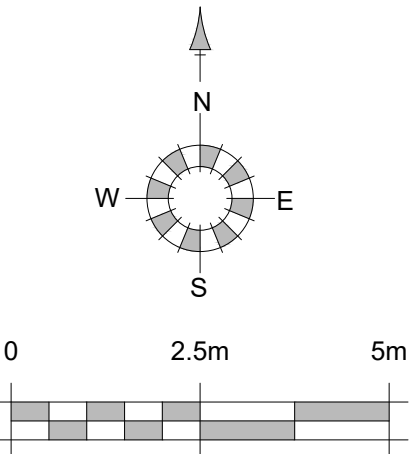


House Type 3B	
Nationally Described Space Standards (3 Bed 5 person 2 storey)	
Gross Internal Area (requirement 93m²)	111.1m²
Built-in storage (requirement 2.5m³)	2.8m³
Bed 1 - Double twin (req. 11.5m², 2.75m wide)	12.69m², 3.29m
Bed 2 - Double/twin (req. 11.5m², 2.55m wide)	13.28m², 3.29m
Bed 3 - Single (req. 7.5m², 2.15m wide)	10.25m², 3.07m

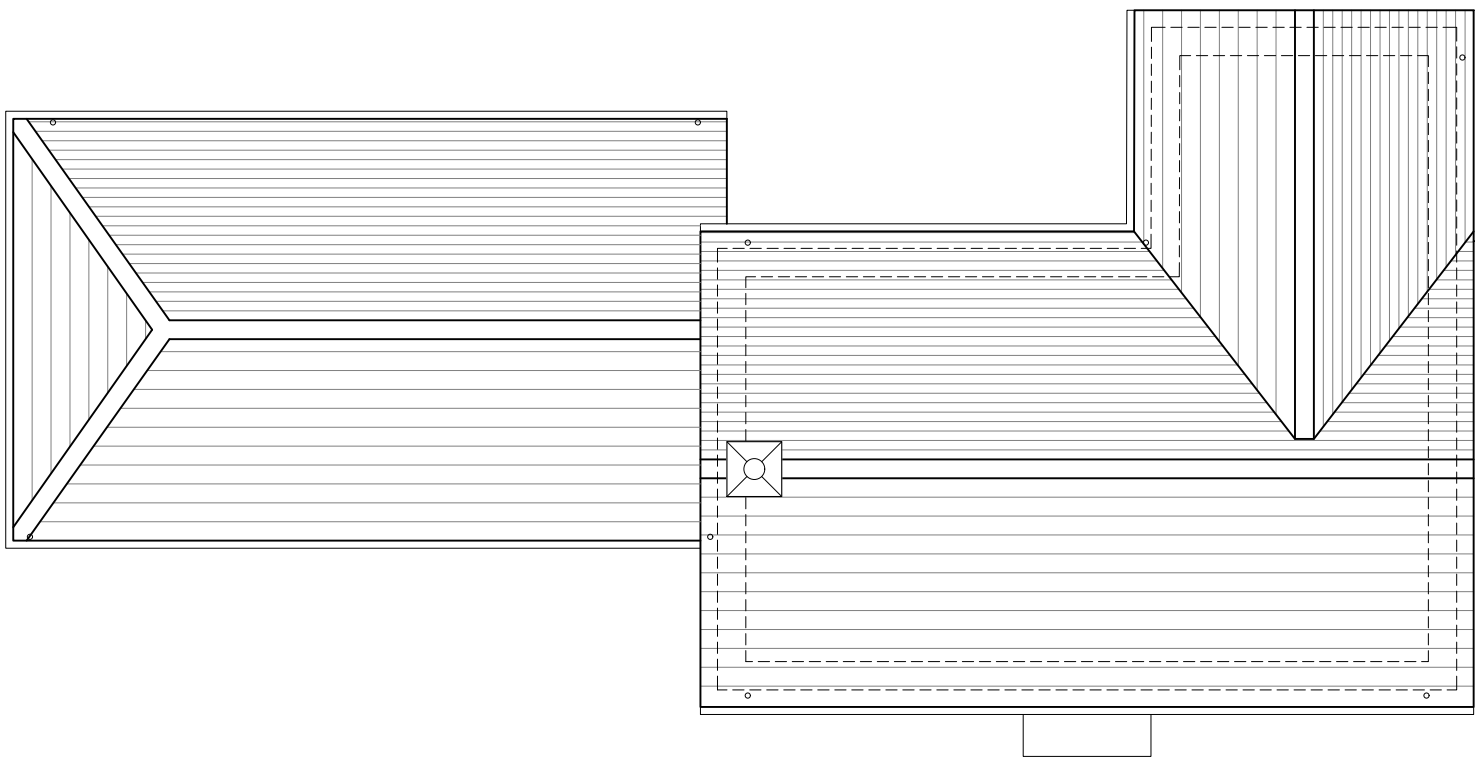

Roof Plan

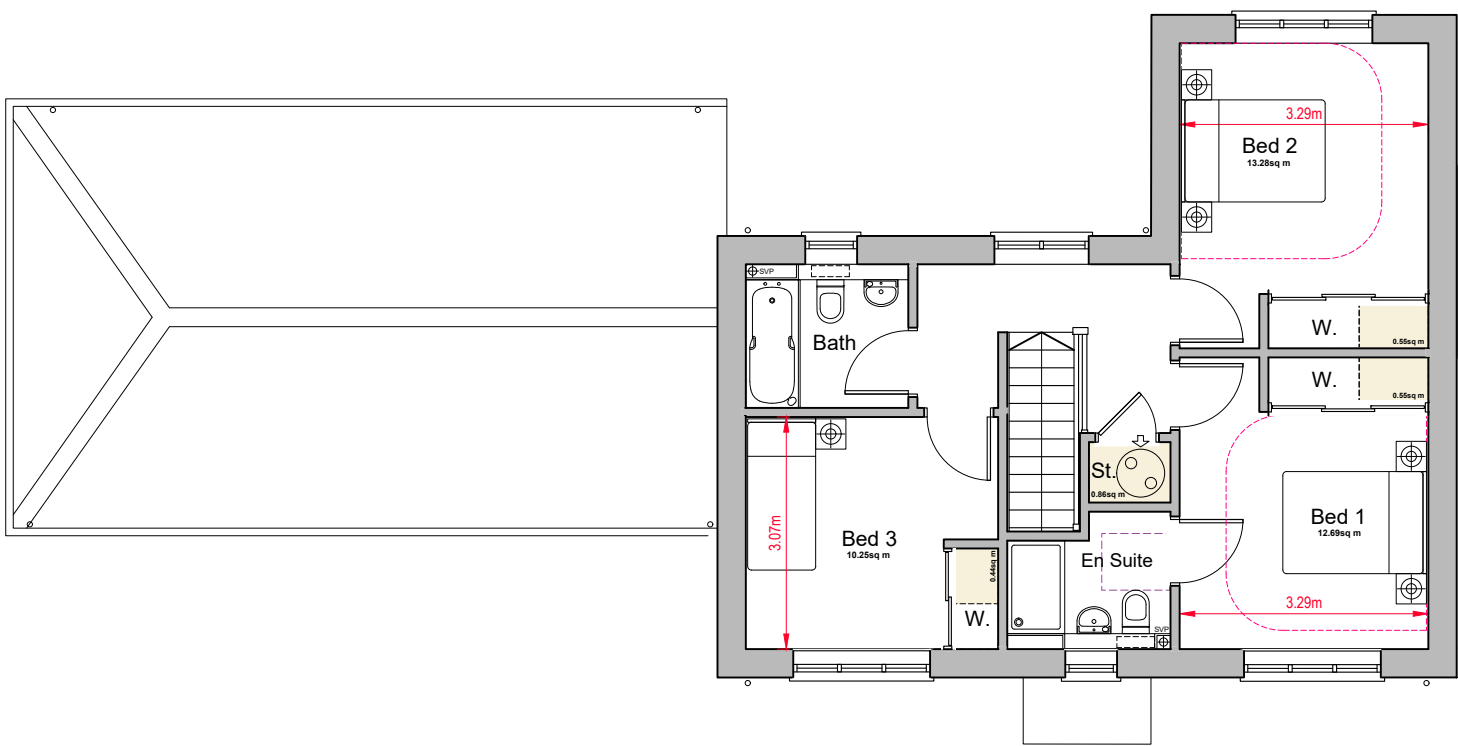

First Floor Plan

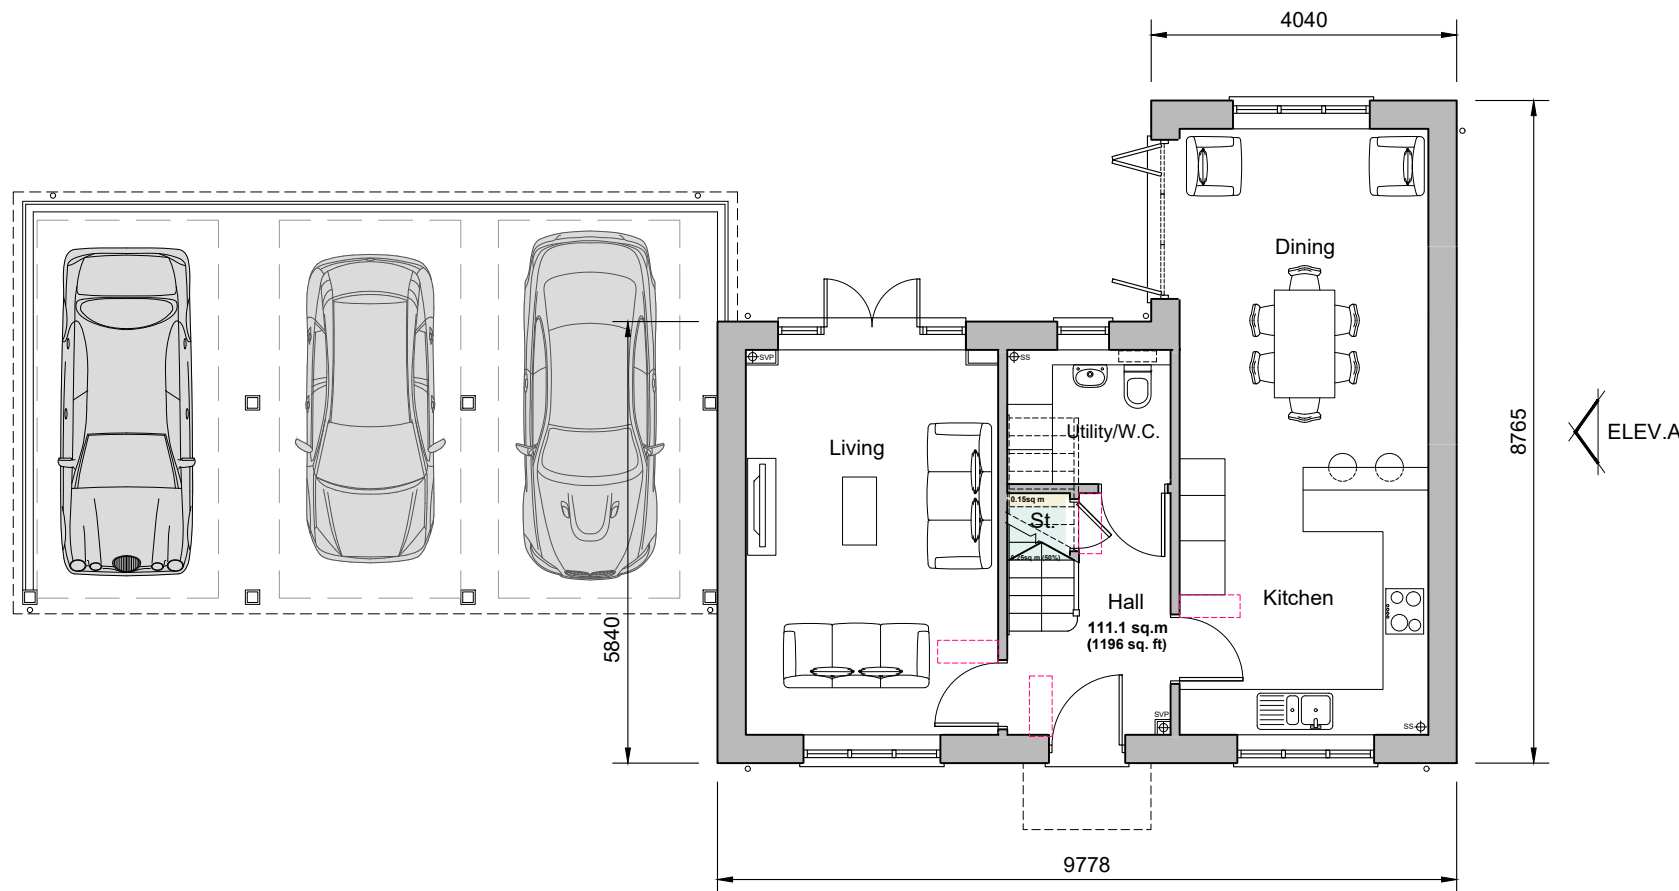


Ground Floor Plan
Plot 33




Front Elevation




Rear Elevation

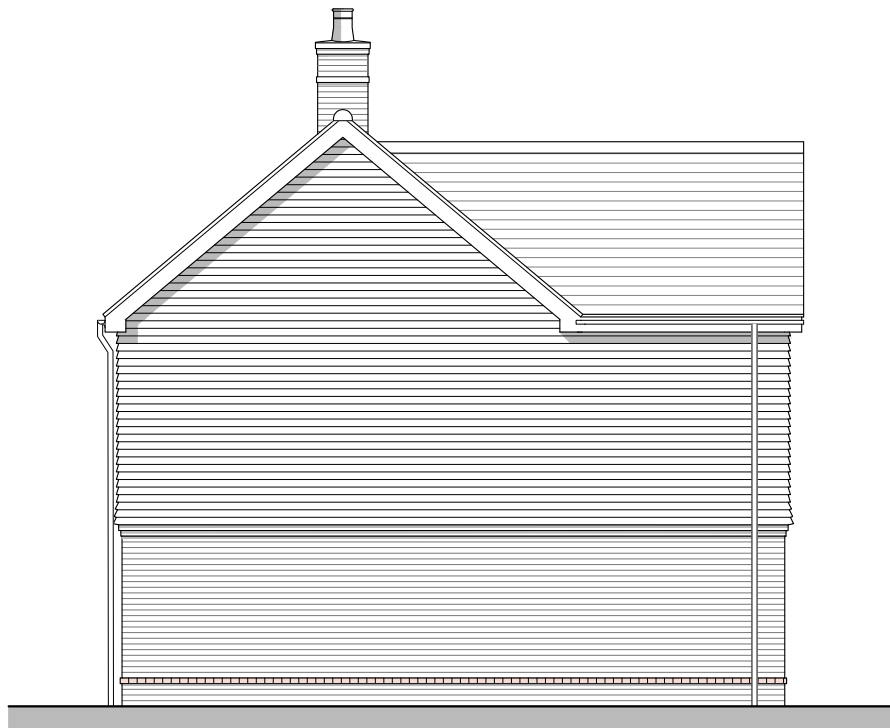

Side Elevation A

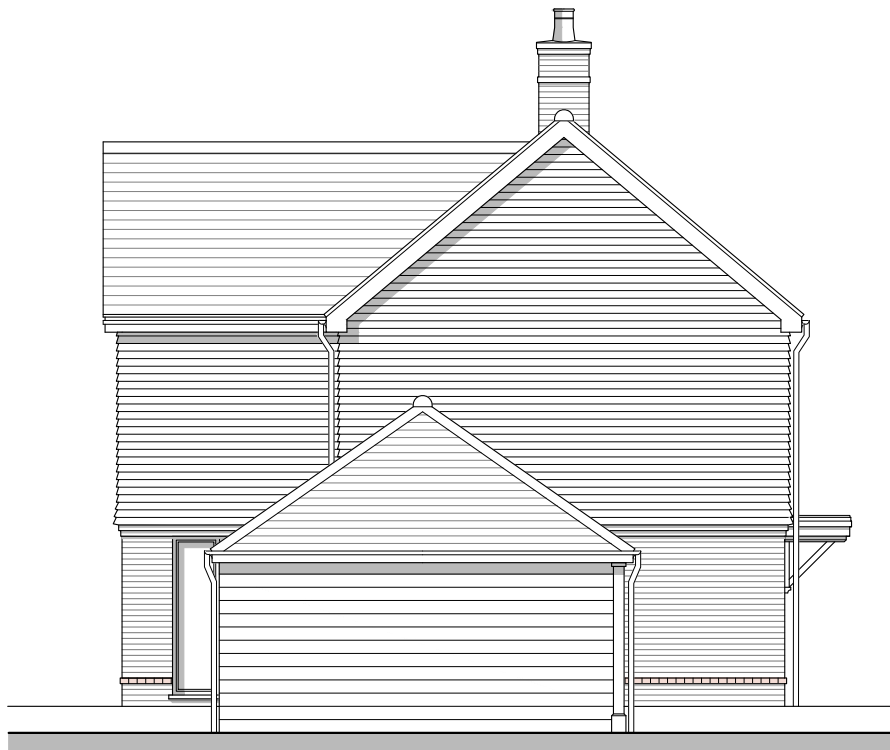

Side Elevation B

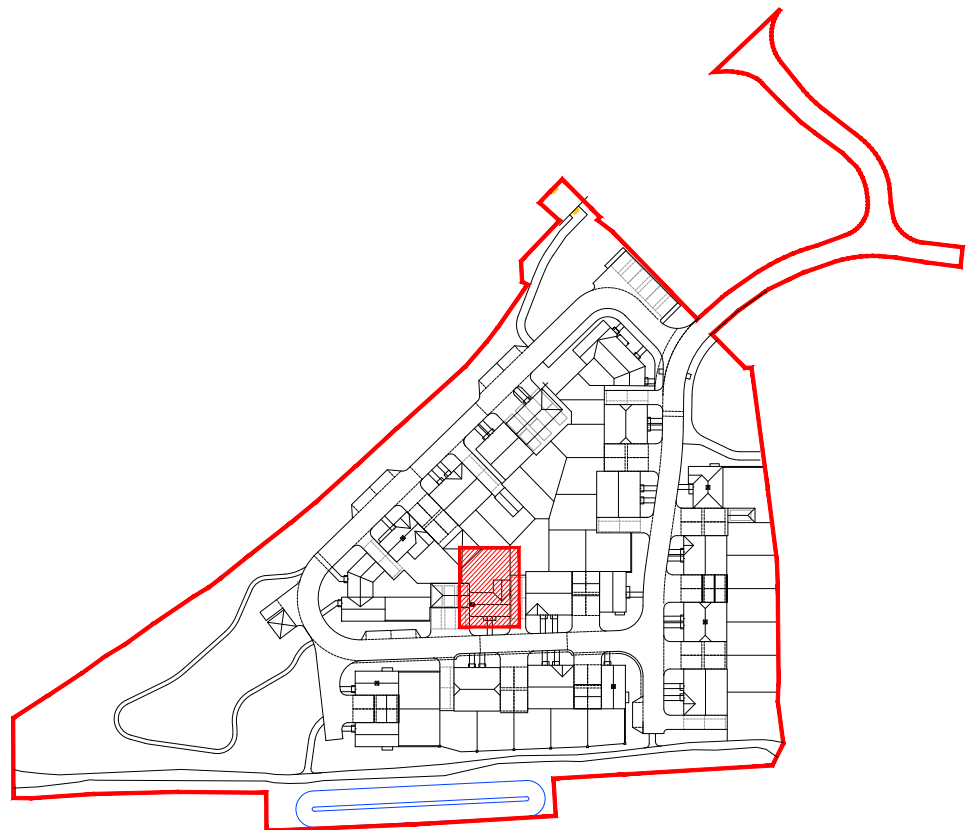

Keyplan

REV.	DATE	REVISIONS:	BY	REV.	DATE	REVISIONS:	BY	REV.	DATE	REVISIONS:	BY	STATUS:
A	05/06/26	Plot number and Keyplan updated.	BH									

© COPYRIGHT EXISTS ON THE DESIGNS AND INFORMATION SHOWN ON THIS DRAWING. This drawing may be scaled or cross referenced to the scale bar for planning application purposes only. Do not scale for any other purpose, use figured dimensions only. Subject to site survey and all necessary consents. All dimensions to be checked by user and any discrepancies, errors or omissions to be reported to the Architect before work commences. This drawing is to be read in conjunction with all other relevant materials. OS Licence No. 100007327

Planning

CLIENT:	Devine Homes	PROJECT:	Lamd South of Bolney Road Ansty
SCALE:	1:100 (A1 ORIGINAL)	DRAWING:	House Type 3B - Plot 33 Proposed Plans & Elevations
DRAWN:	BH	22129	P133
DATE:	Nov. '25		A

