
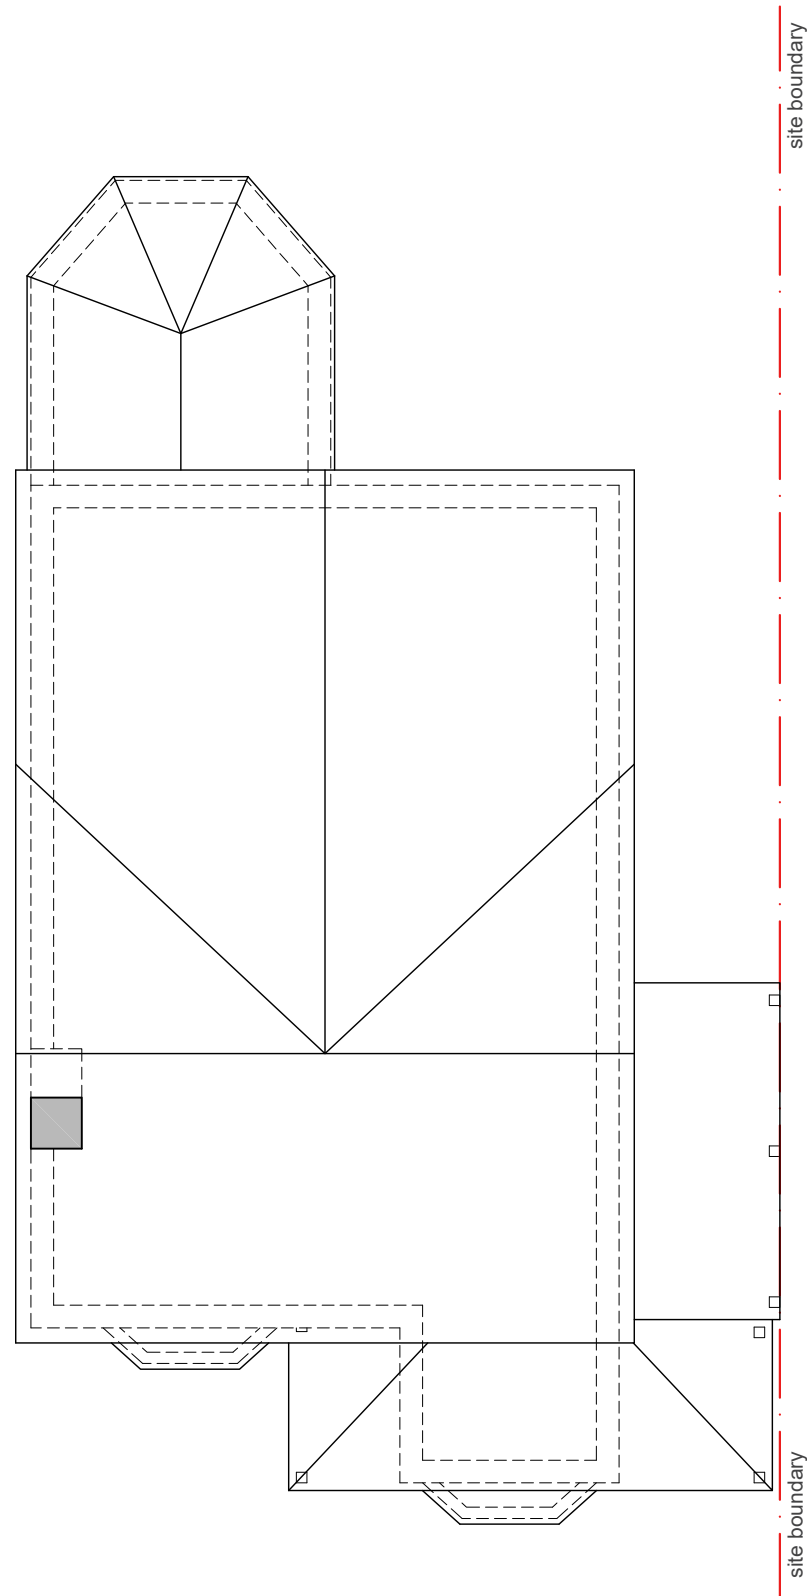


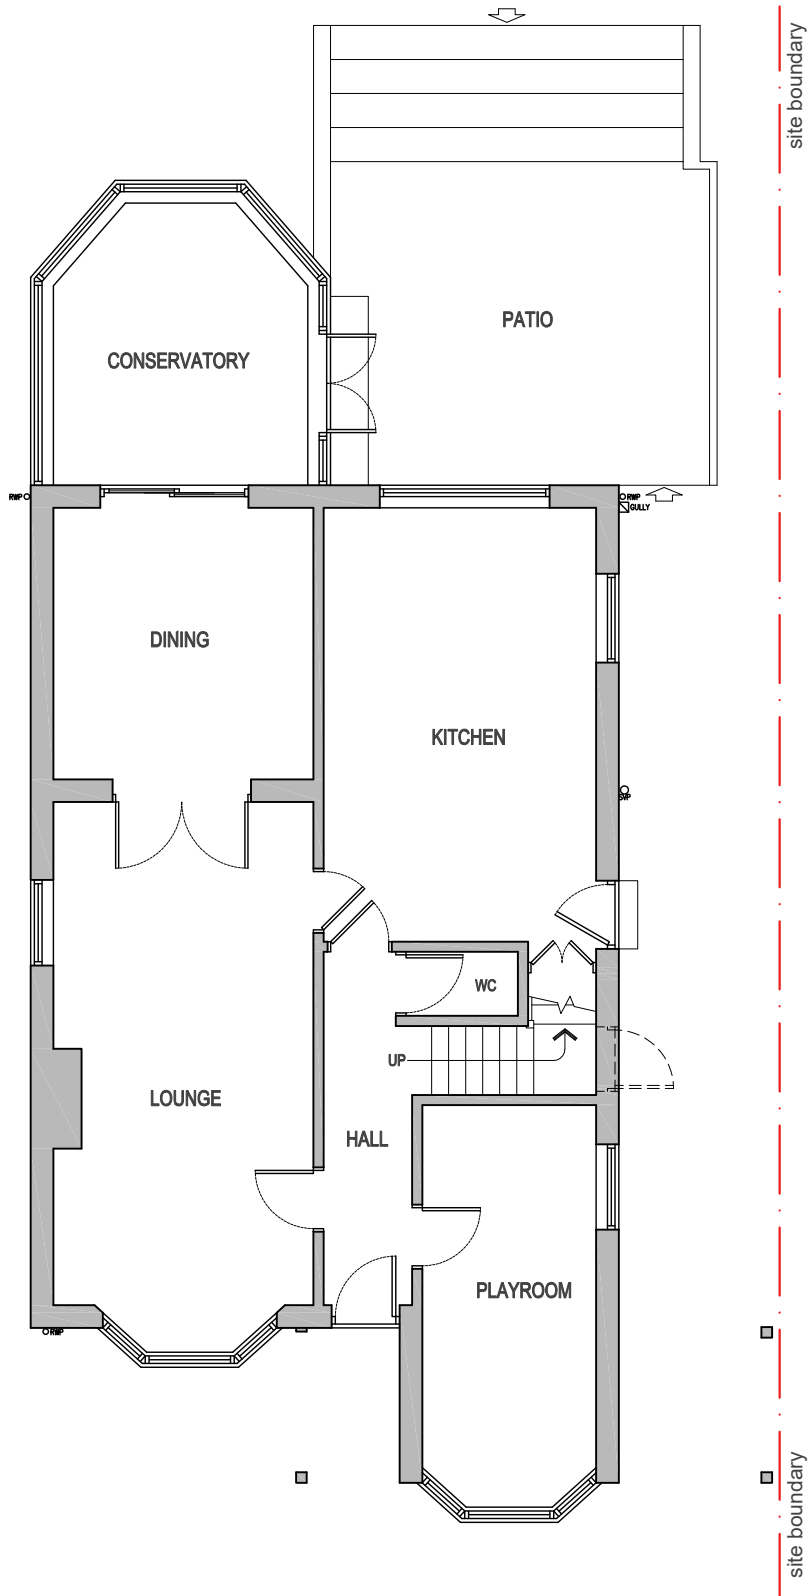

Copyright reserved.

This drawing may only be used for the client and location specified in the title block. It may not be copied or disclosed to any other third party without prior written consent from WPD. Prior to any works commencing on site, WPD is to be contacted regarding the current status, revision or regulatory approval of this drawing.

1. The works shown have been drawn for submission to the local planning authority and are not to be used for construction.

2. No works shall commence until planning approval has been given by the local authority.

wpd

CONSULTANTS

ARCHITECTURAL SERVICES

15 RIDGESIDE, THREE BRIDGES, CRAWLEY,

WEST SUSSEX, RH10 1PB.

Tel No 01293 407297 Mobile 07792239973 email info@wpdconsultants.co.uk

CLIENT

MR & MRS ROSS

PROJECT

PROPOSED SINGLE STOREY SIDE/REAR EXTENSION &
RAISED PATIO/TERRACE AT BLACKTHORN, 19 CHURCH LANE,
COPTHORNE, WEST SUSSEX, RH10 3QF.

A

CLIENT PRELIM. ISSUE.

15.04.26

REV

DESCRIPTION

DATE

DRAWING

EXISTING GROUND FLOOR PLAN & ROOF PLAN.

SCALE @ A3

DATE

DRG No

REVISION

1:100

APRIL 2026

WPD3726/A/10

C