


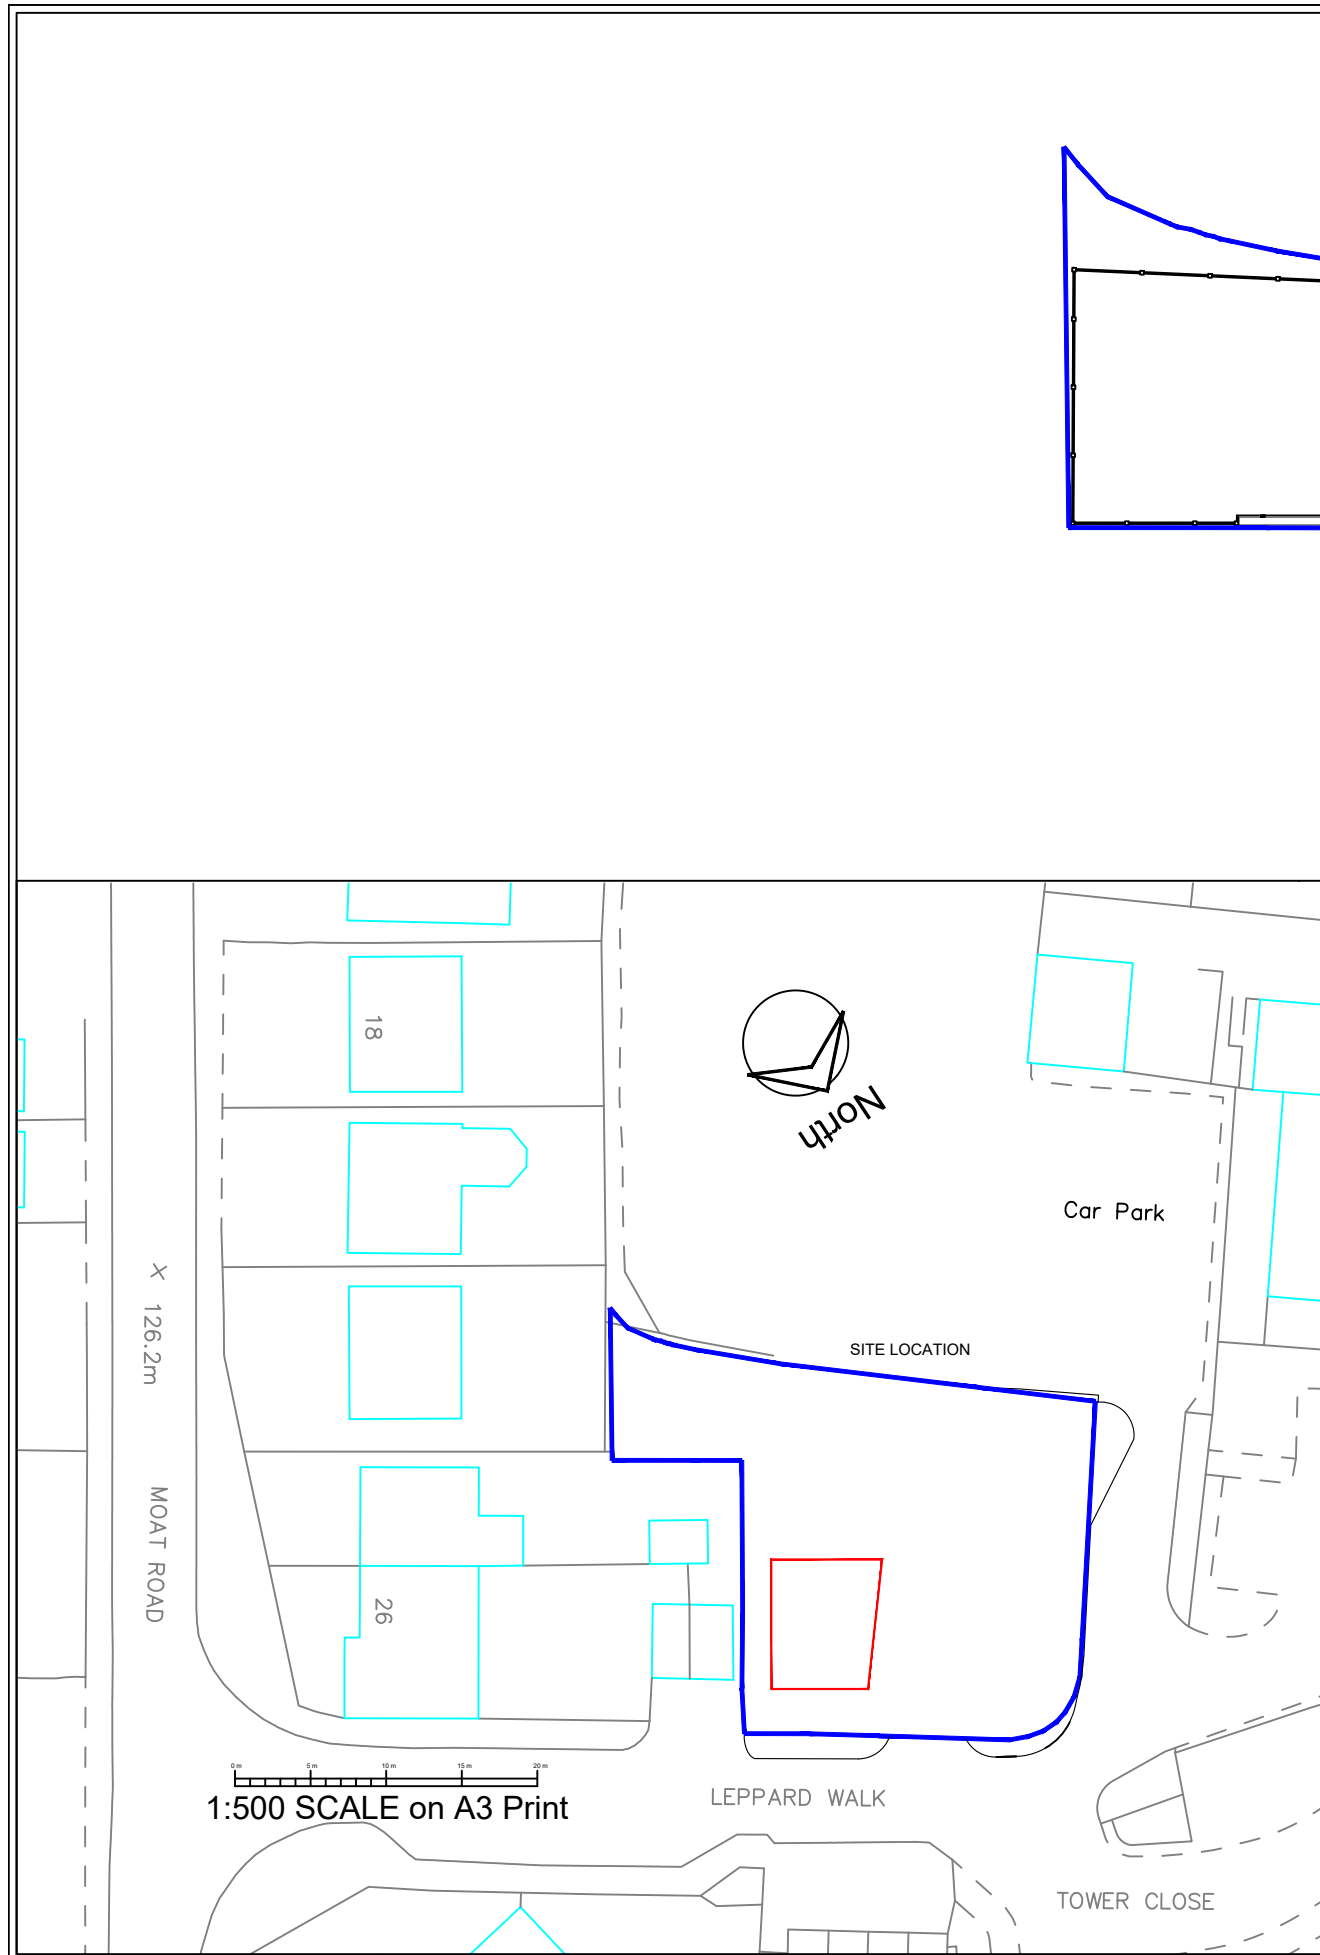

FLAT 1a PLAN 1:200 @ A3

Godwin Construction Services					
B	23/04/26	Wall Added	SS	FMP	
A	27/03/26	Re-titled as Existing	SS	FMP	
rev	date	description	by	chkd	
CLIENT					
WEALD PROPERTIES LTD					
PROJECT					
WHITTAKER HOUSE 1 LEPPARD WALK EAST GRINSTEAD RH19 3BY					
TITLE					
EXISTING FLOOR PLAN SHOWING FLAT 1A					
SCALE			DATE		
1:200 @ A3			14-01-2025		
DRAWN BY			CHECKED BY		
S. SURFER			F. M. PERFECT		
DRAWING No				REV	
TOC-400				B	