


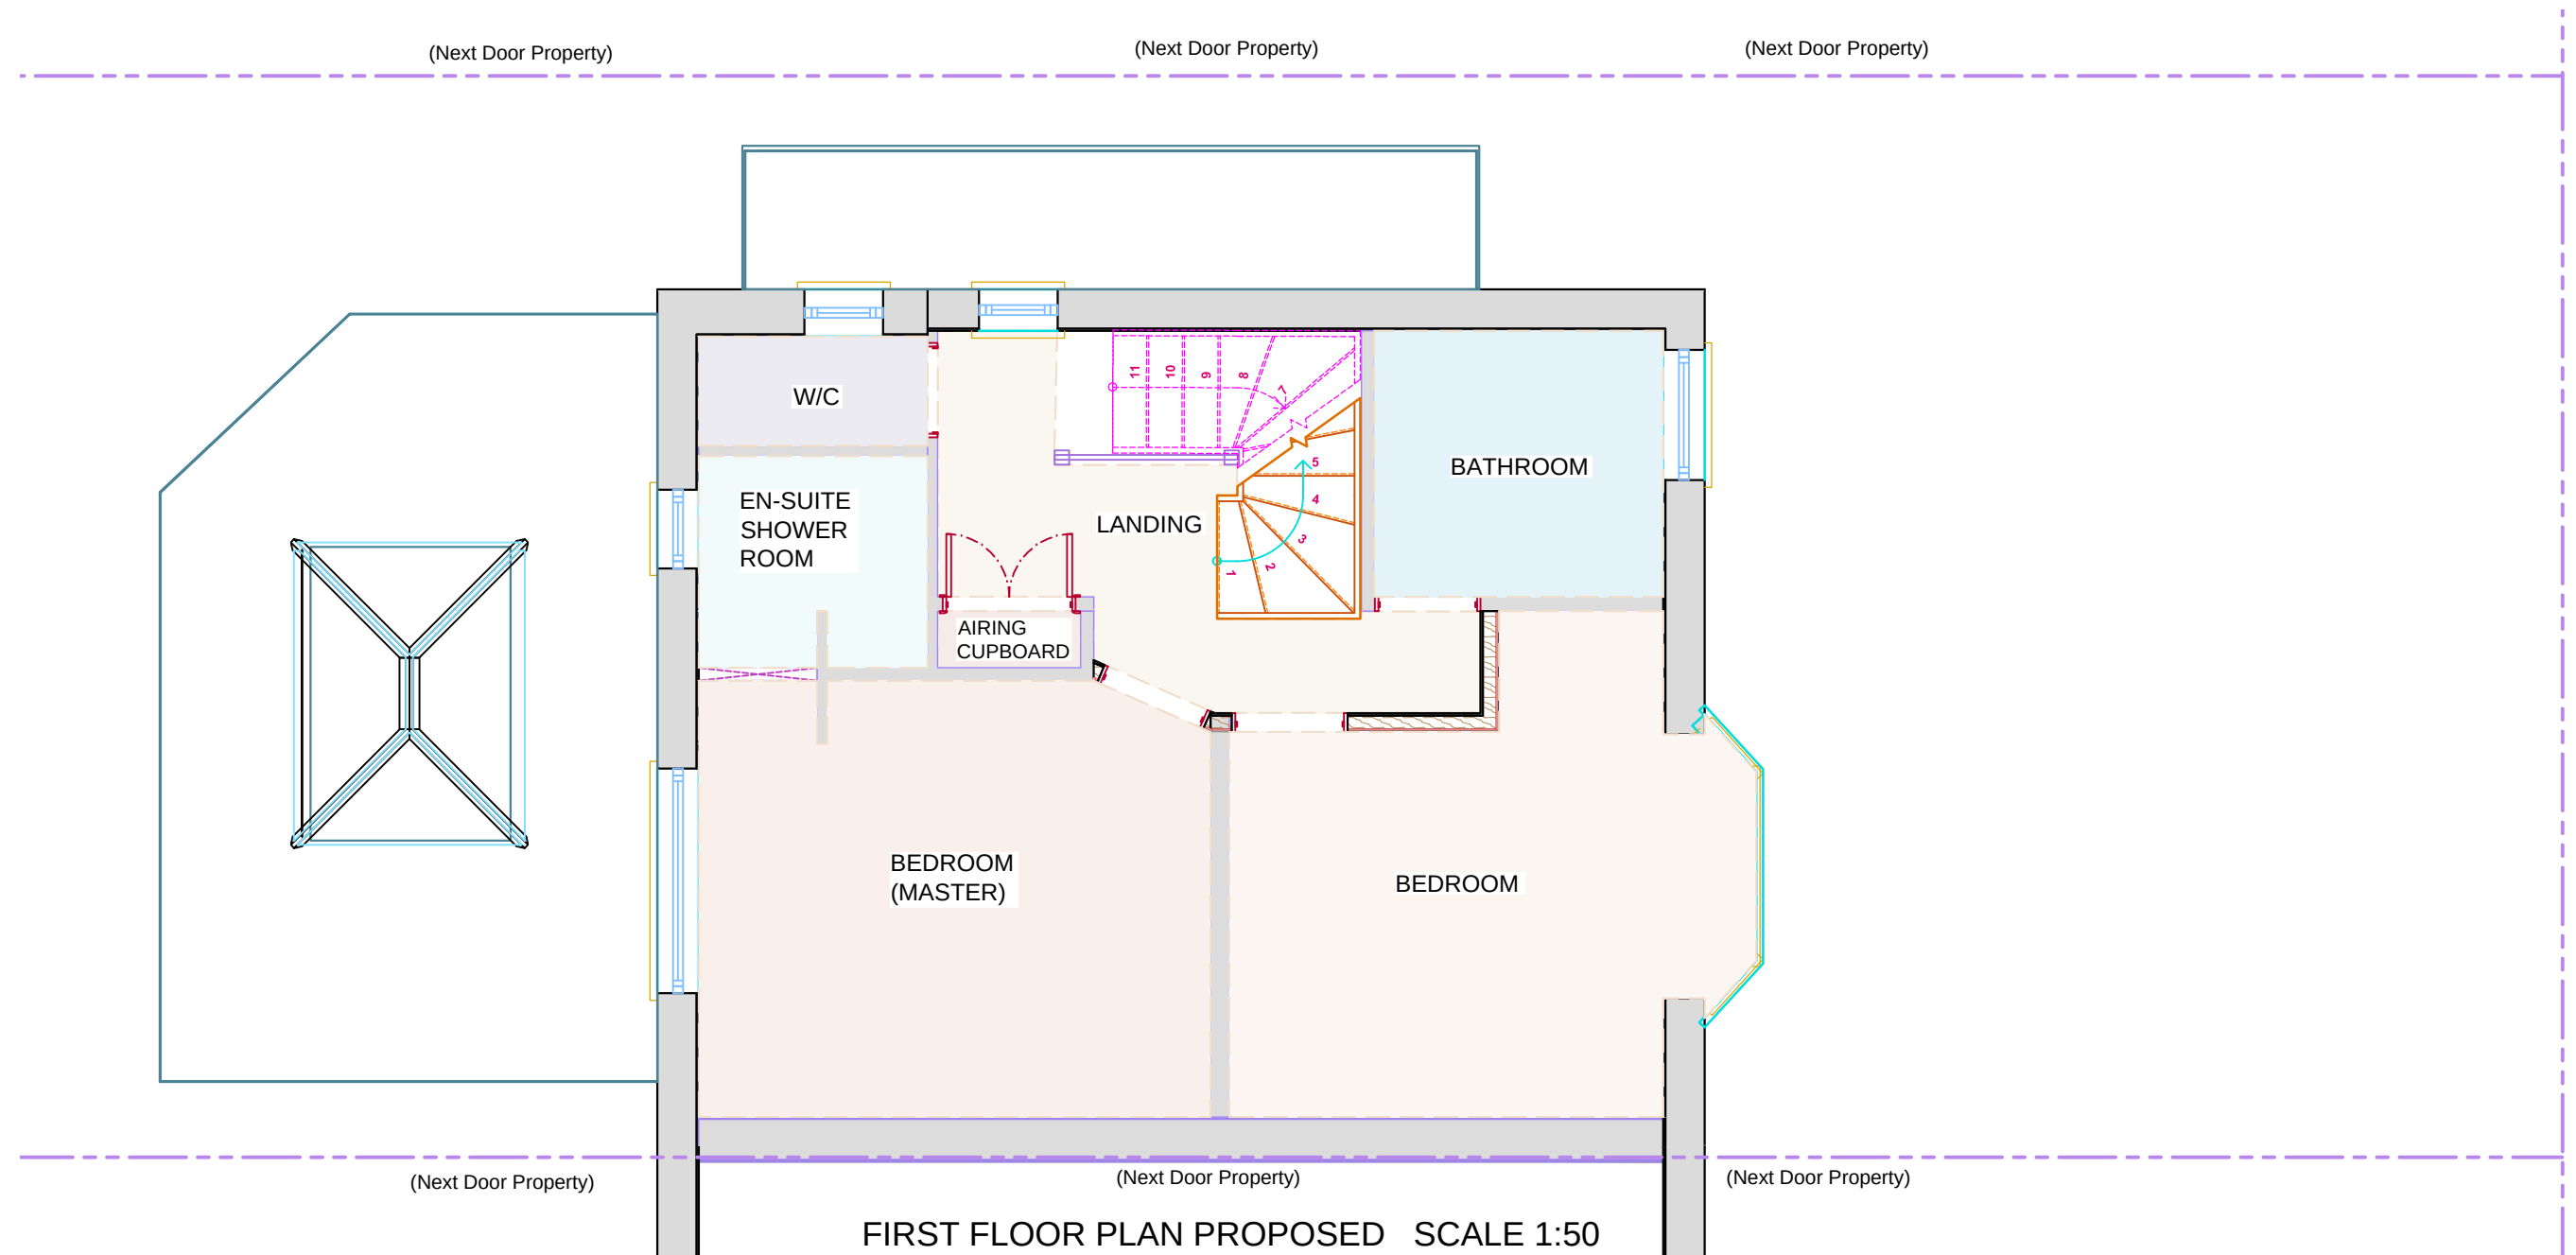

FIRST FLOOR PLAN PROPOSED SCALE 1:50

NOTE: For construction, all dimensions must be checked on site and not scaled from this drawing

P.R. DESIGN FOR BUILDING

Email: - prd4b@hotmail.co.uk

Tel: - 01444 239055



Client

Mr & Mrs K Page

Site:

**6 Highland Road
Haywards Heath ----
West Sussex RH15 8QL**

Project Title

**Loft Conversion &
Ground Floor Side Extension**

Drawing Title:

First Floor Plan Proposed

Dwg No:

38113

Date:

23/01/2025

Scale:

1:50

Page

1