




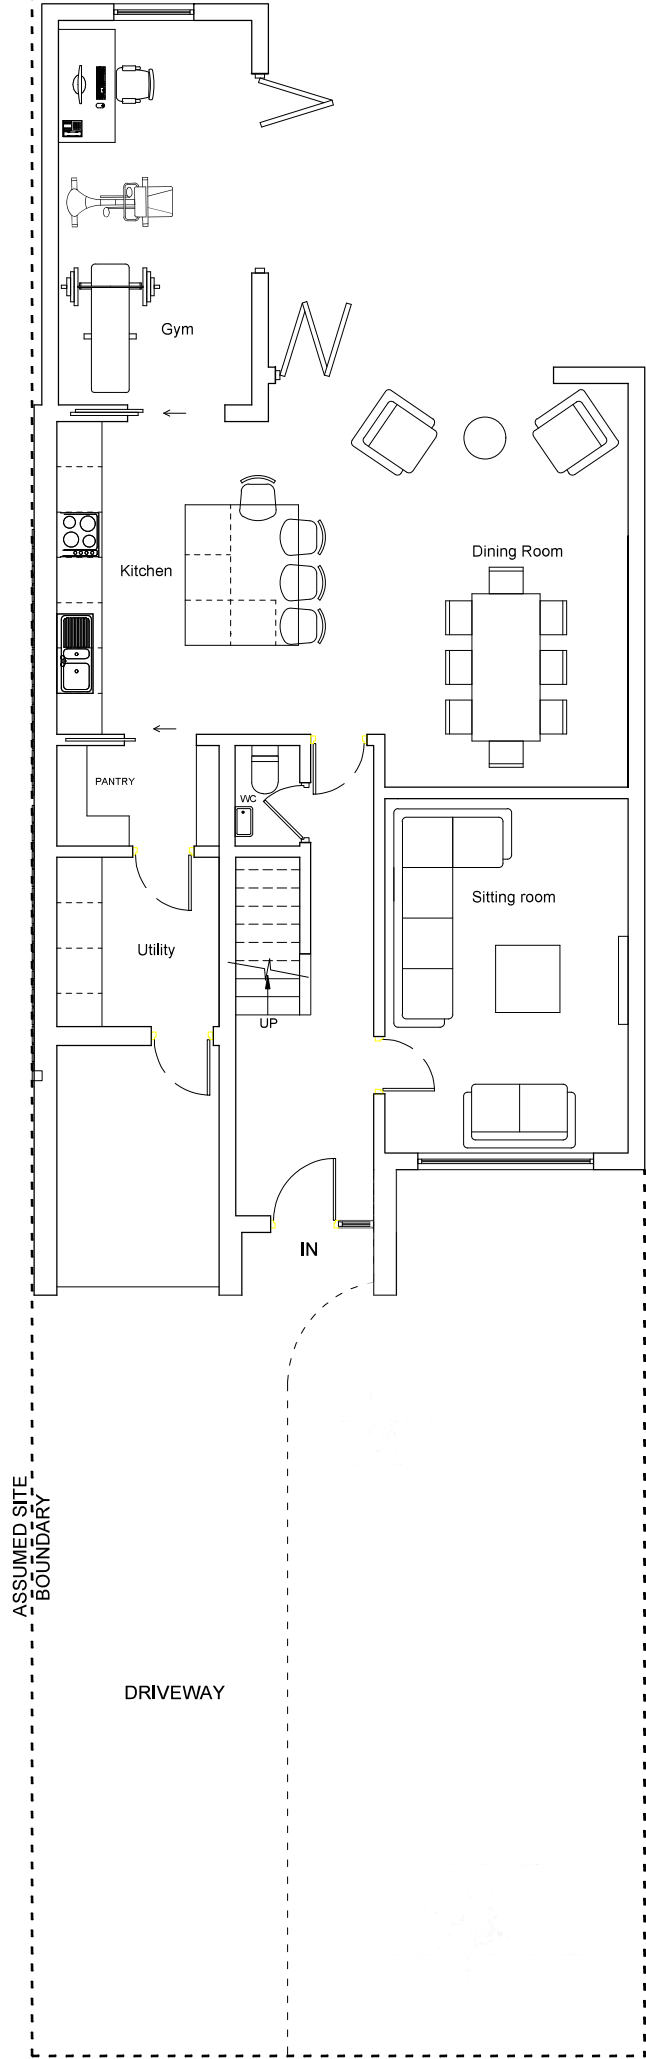



Ground Floor Plan 1:50 Option 4

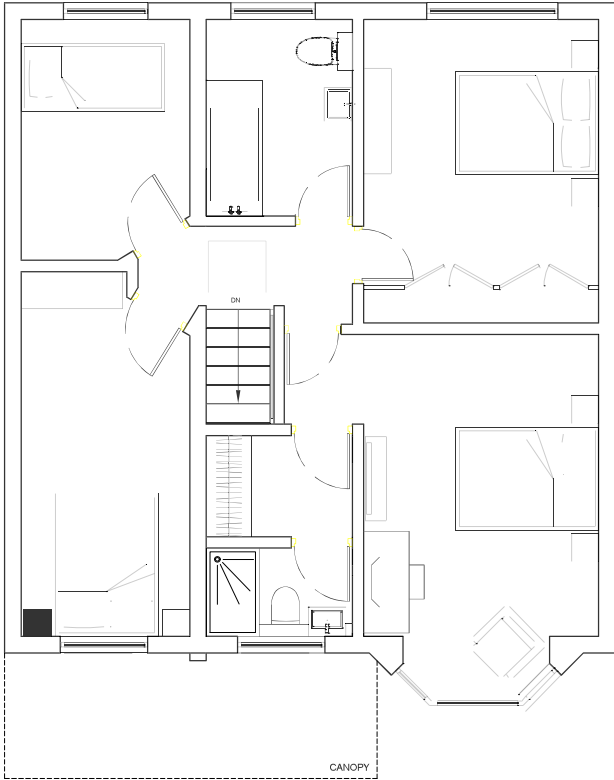

First Floor Plan 1:50 Option 3

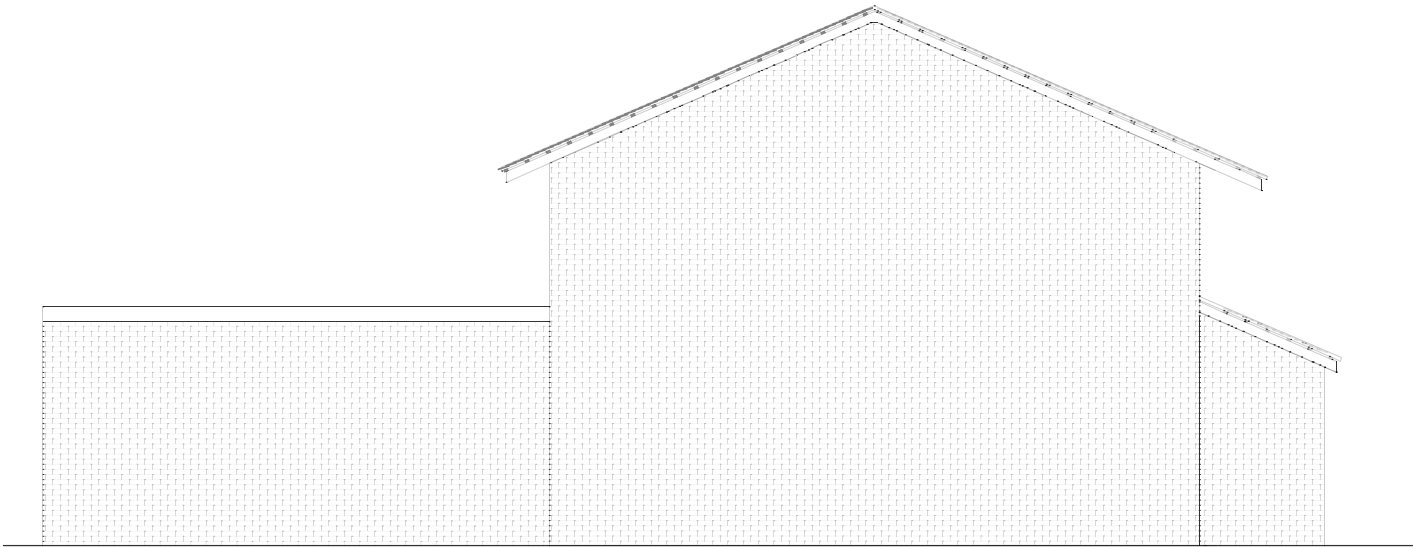

Side Elevation 1:50

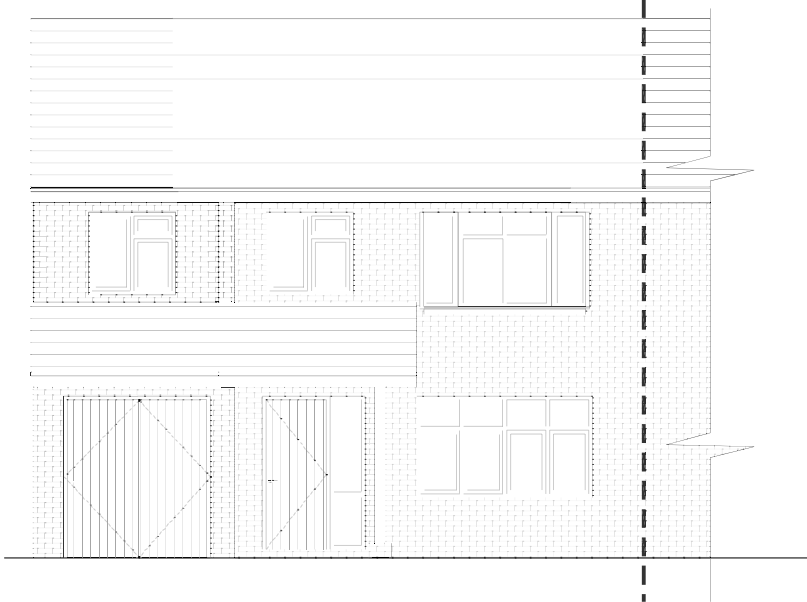 

Front Elevation 1:50



Rear Elevation 1:50

SKETCH
DRAWING

NOTES

- © Copyright of this drawing remains the property of Buchanan Rum Architects Limited and should not be reproduced in full or parts or measured without written permission from Buchanan Rum Architects
- These drawings must be read in conjunction with the structural engineer's drawings & details, and with all other consultants, sub-contractor and specialist's drawings & details.
- All dimensions are in millimetres, unless stated otherwise.
- All points materials workmanship to conform with current building regulations BS5 and CDM.
- All dimensions must be checked on site, and any discrepancies verified with the architect.
- Do not scale from the drawing
- Any discrepancies between the drawings, details and specification must be reported to the architect immediately, before work is put in hand.
- All works to be carried out in full accordance with current Building Regulations, British Standards and all Health & Safety Regulations
- If in doubt please ask.

rev	details	comment

client
29, Meadow Drive, Lindfield,
Haywards Heath, West
Sussex RH16 2RS

job title
Extension and refurbishment

Proposed First Floor Plan
Options And Elevations

BUCHAN RUM
9 SAVILL ROAD
LINDFIELD
WEST SUSSEX RH16 2NY
E : info@bucharumarchitecture.co.uk

Scale	Size
1:50	A1
Drawn By	BR
Rev.	04