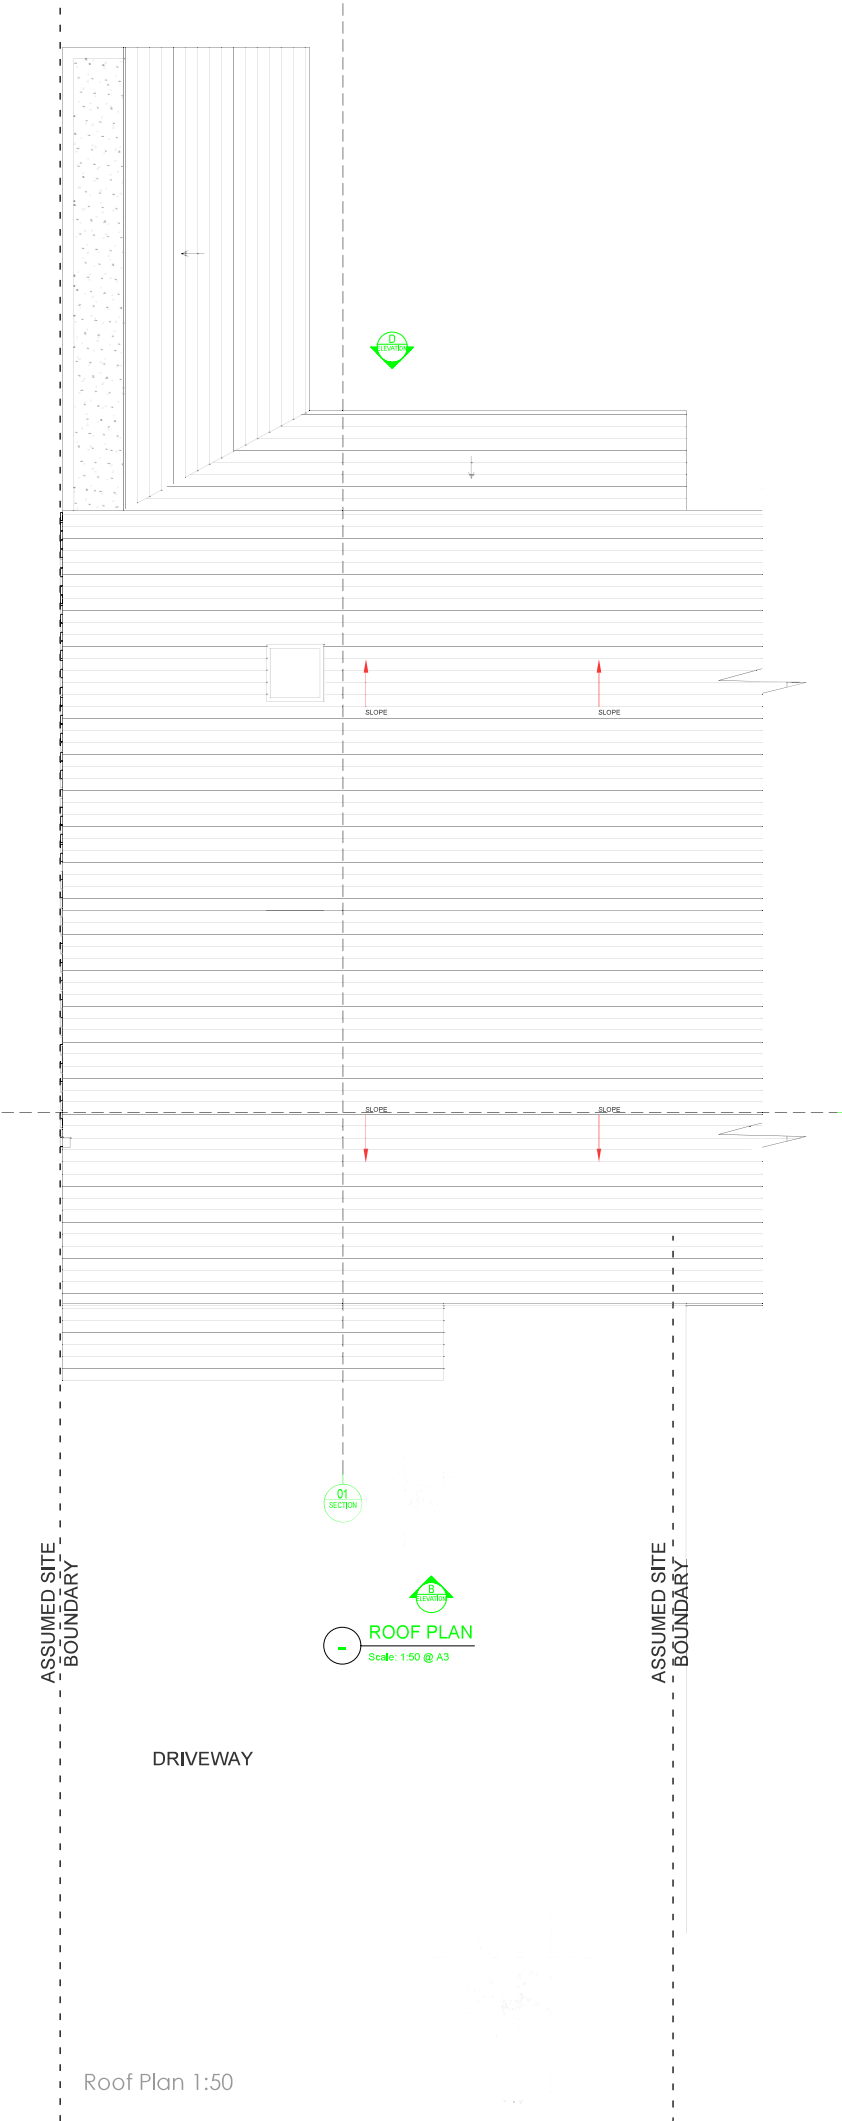


SKETCH DRAWING		
NOTES:		
- © Copyright of this drawing remains the property of Buchan Rum Architects Limited and should not be reproduced in full or parts or re-used without written permission from Buchan Rum Architects		
- These drawings must be read in conjunction with the structural engineers drawings & details and with all other consultants, sub-contractor and specialist drawings & details.		
- All dimensions are in millimetres, unless stated otherwise.		
- All goods materials workmanship to conform with current building regulations BSS and COP's.		
- All dimensions must be checked on site and any discrepancies verified with the architect.		
- Do not scale from the drawing		
- Any discrepancies between the drawings, details and specification must be reported to the architect immediately before work is put in hand.		
- All works to be carried out in full accordance with current Building Regulations, British Standards and all Health & Safety Regulations		
- If in doubt please ask.		
Rev	Date	Comment
Version/Drawn/		
Client		
Site address		
29, Meadow Drive, Lindfield, Haywards Heath, West Sussex RH16 2RS		
Job Title		
Extension and refurbishment		
Proposed Roof Plan		
BUCHAN RUM		
9 SAILL ROAD LINDFIELD WEST SUSSEX RH162NY		
E : info@buchanrumarchitecture.co.uk		
Scale	1:50	Size A1
Des By		BR
Drawing number:		Rev.
23_199_P1_102		00