


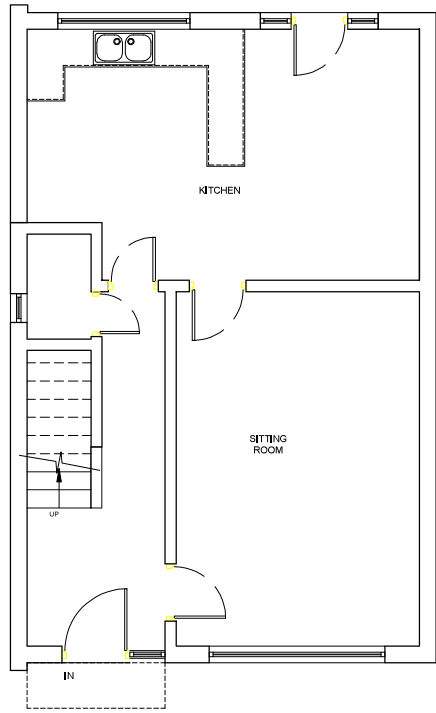
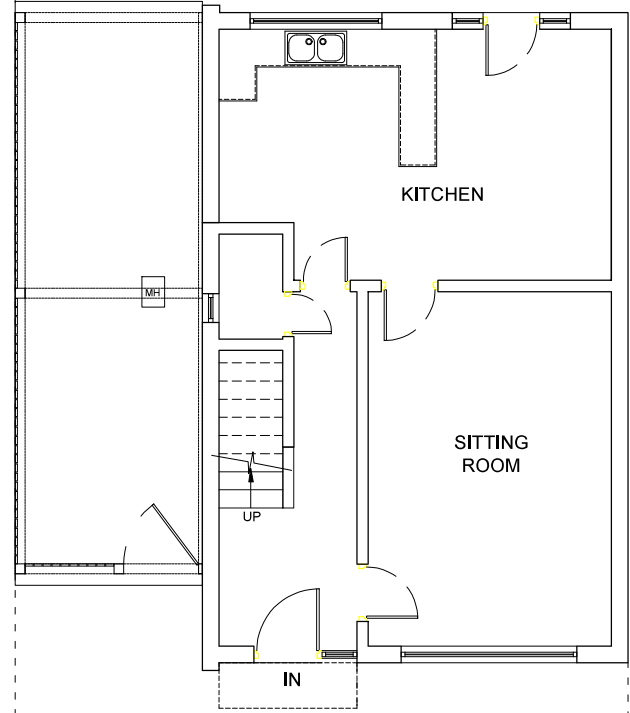


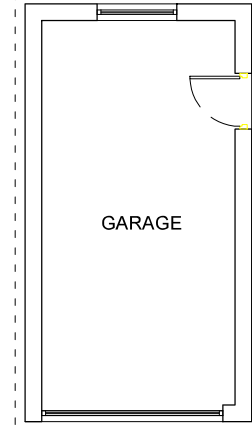

GROUND FLOOR PLAN
Scale: 1:50 @ A3

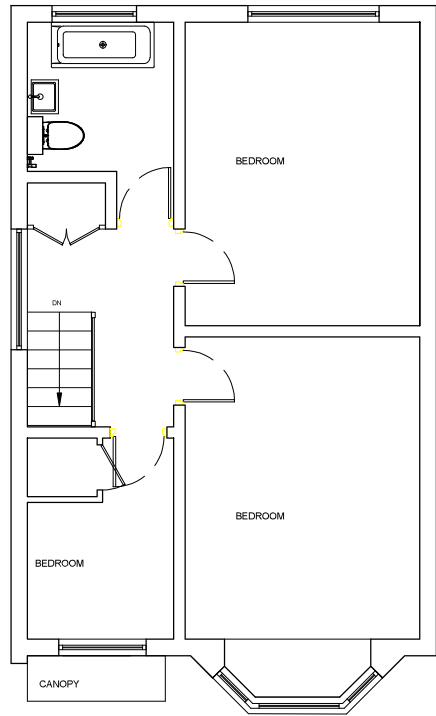

FIRST FLOOR PLAN
Scale: 1:50 @ A3

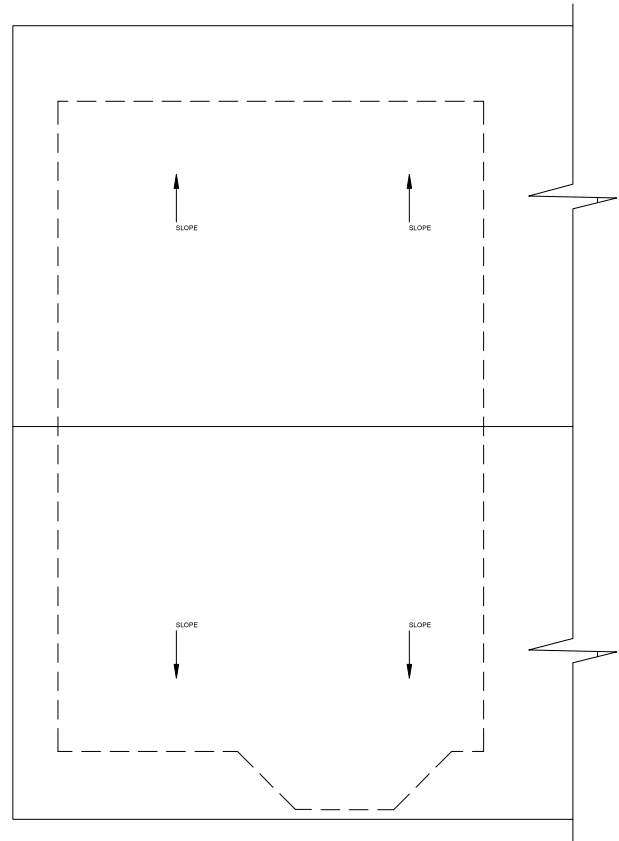

ROOF PLAN
Scale: 1:50 @ A3

Scale In Metres

SITE BOUNDARY

DRIVEWAY

SKETCH DRAWING

NOTES:

- Copyright of this drawing remains the property of Buchan Rum Architects Limited and should not be reproduced in full or parts or reviewed without written permission from Buchan Rum Architects.
- These drawings must be read in conjunction with the structural engineers drawings & details, and with all other consultants, sub-contractor and specialist drawings & details.
- All dimensions are in millimetres, unless stated otherwise.
- All goods materials workmanship to conform with current building regulations BS5 and CDP's.
- All dimensions must be checked on site, and any discrepancies verified with the architect.
- Do not scale from the drawing.
- Any discrepancies between the drawings, details and specification must be reported to the architect immediately before work is put in hand.
- All works to be carried out in full accordance with current Building Regulations, British Standards and all Health & Safety Regulations.
- If in doubt please ask.

rev.	date	comment
------	------	---------

rev.	date	comment
------	------	---------

Site address

29, Meadow Drive, Lindfield,
Haywards Heath, West
Sussex RH16 2RS

Job Title

Extension and refurbishment

Existing Plans

BUCHAN RUM

9 SAVILL ROAD
LINDFIELD
WEST SUSSEX RH16 2NY

E : info@buchanrumarchitecture.co.uk

Scale

1:50

Size

A1

Drawn By

BR

Drawing number:

23_189_PN_010

Rev.