

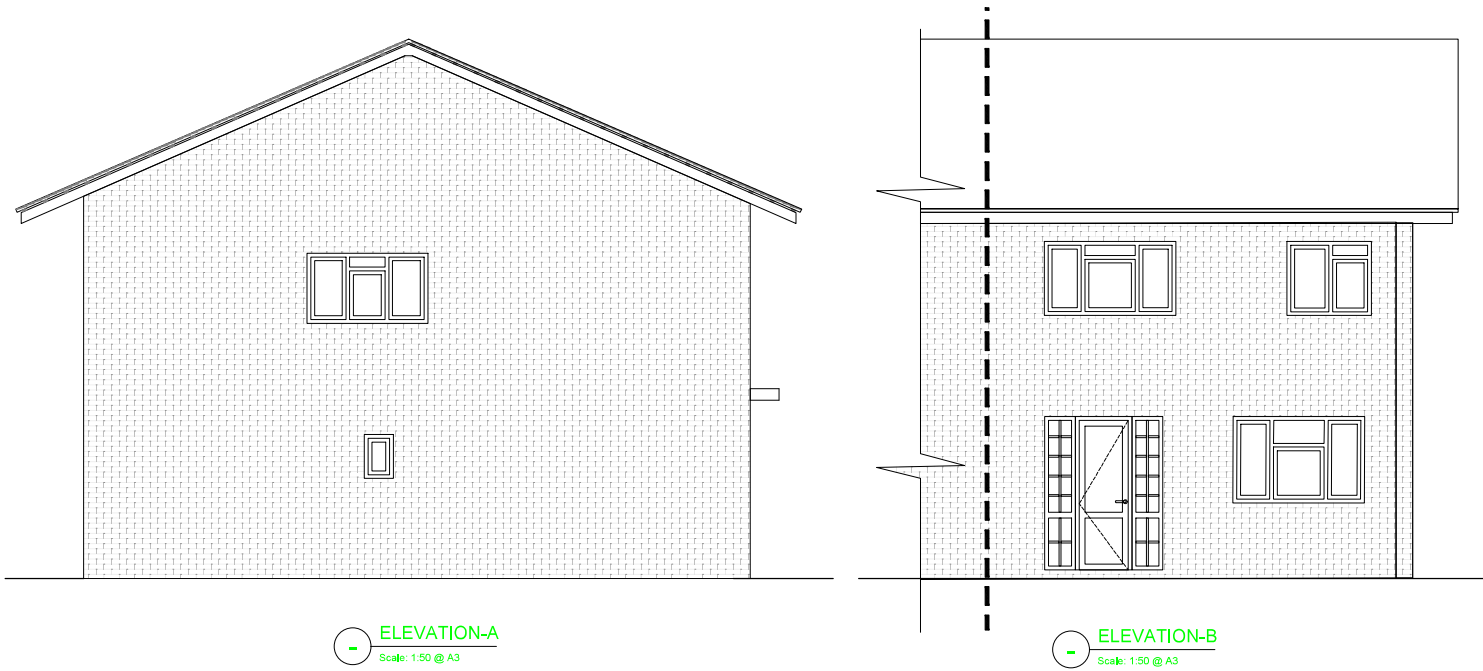


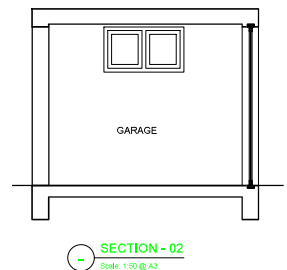


ELEVATION-A
Scale: 1:50 @ A3


ELEVATION-B
Scale: 1:50 @ A3

 


SECTION - 02
Scale: 1:50 @ A3

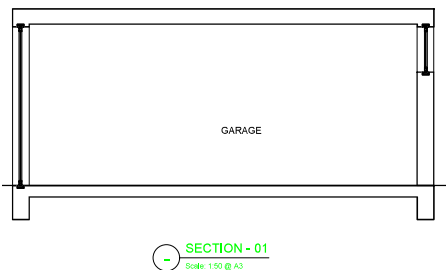


SECTION - 01
Scale: 1:50 @ A3

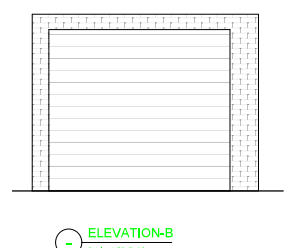


ELEVATION-B
Scale: 1:50 @ A3

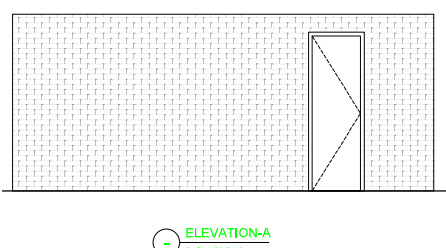


ELEVATION-A
Scale: 1:50 @ A3

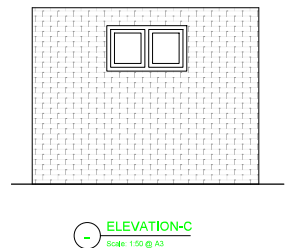


ELEVATION-C
Scale: 1:50 @ A3

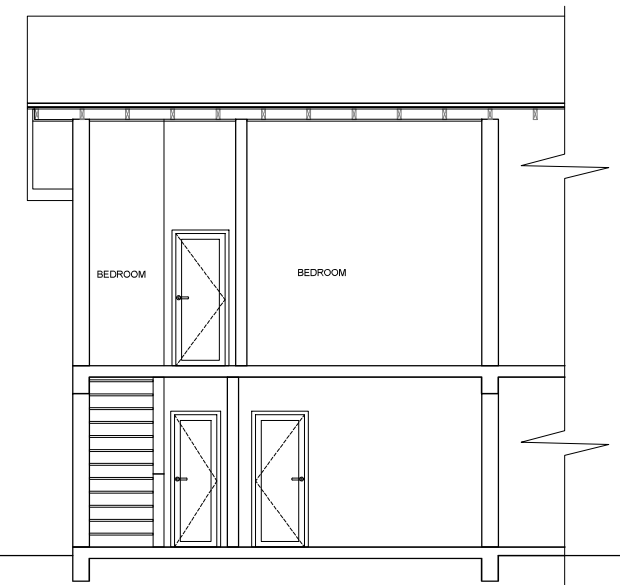


SECTION - 02
Scale: 1:50 @ A3

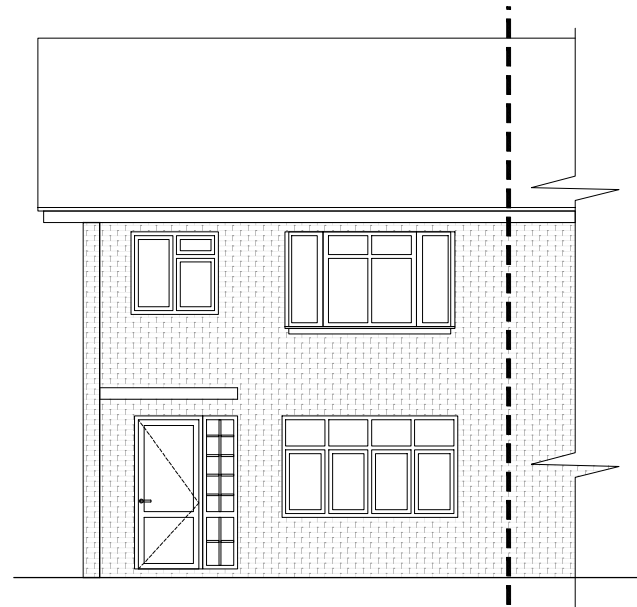

ELEVATION-C
Scale: 1:50 @ A3

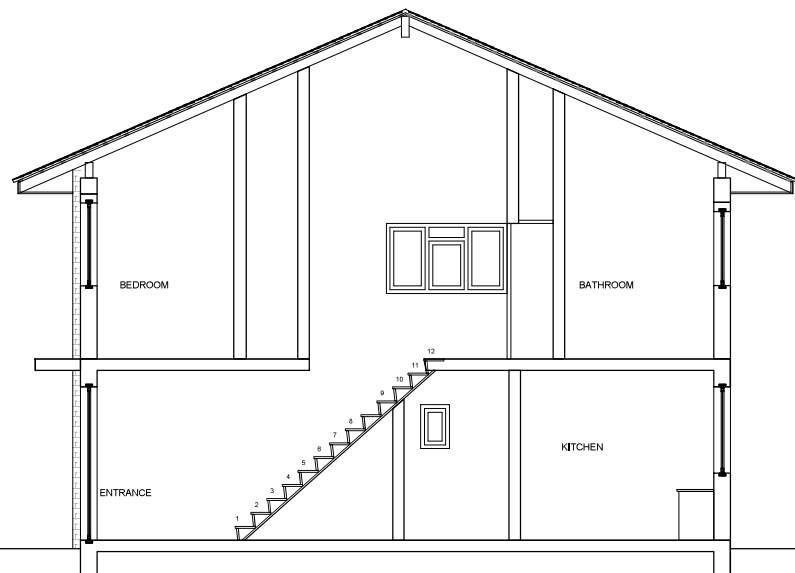

SECTION - 01
Scale: 1:50 @ A3

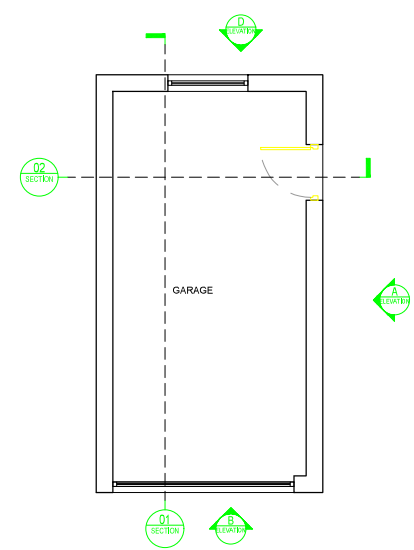

GROUND FLOOR PLAN
Scale: 1:50 @ A3

SKETCH DRAWING		
NOTES:		
- Copyright of this drawing remains the property of Buchan Rum Architects Limited and should not be reproduced in full or parts or reviewed without written permission from Buchan Rum Architects		
- These drawings must be read in conjunction with the structural engineering drawings & details, and with all other consultants, sub-contractor and specialist drawings & details.		
- All dimensions are in millimetres, unless stated otherwise.		
- All goods materials workmanship to conform with current building regulations S55 and COPI's.		
- All dimensions must be checked on site, and any discrepancies verified with the architect.		
- Do not scale from the drawing		
- Any discrepancies between the drawings, details and specification must be reported to the architect immediately before work is put in hand.		
- All works to be carried out in full accordance with current Building Regulations, British Standards and all Health & Safety Regulations.		
- If in doubt please ask.		
rev.	date	comment
Site address		
29, Meadow Drive, Lindfield, Haywards Heath, West Sussex RH16 2RS		
Job title		
Extension and refurbishment		
Existing Elevations And Garage Plans		
BUCHAN RUM		
9 SAVILL ROAD LINDFIELD WEST SUSSEX RH16 2NY E : info@buchanrumarchitecture.co.uk		
Scale	1:50	Rev
Size	A1	Rev
Drawn By	BR	Rev
Drawing number	23_196_P1_011	Rev