

NOTES

Do not scale from this drawing.

Any discrepancies should be reported immediately.

This drawing is copyright. It must not be reproduced or disclosed to third parties without our prior permission.

This drawing is to be read in conjunction with all relevant consultants, specialist manufacturers drawings and specifications.

Any surveyed information incorporated within this drawing cannot be guaranteed as accurate unless confirmed by fixed dimension.

All dimensions are in millimetres unless noted otherwise.



North Elevation as Existing

1 : 100



East Elevation as Existing

1 : 100




South Elevation as Existing

1 : 100




West Elevation as Existing

1 : 100

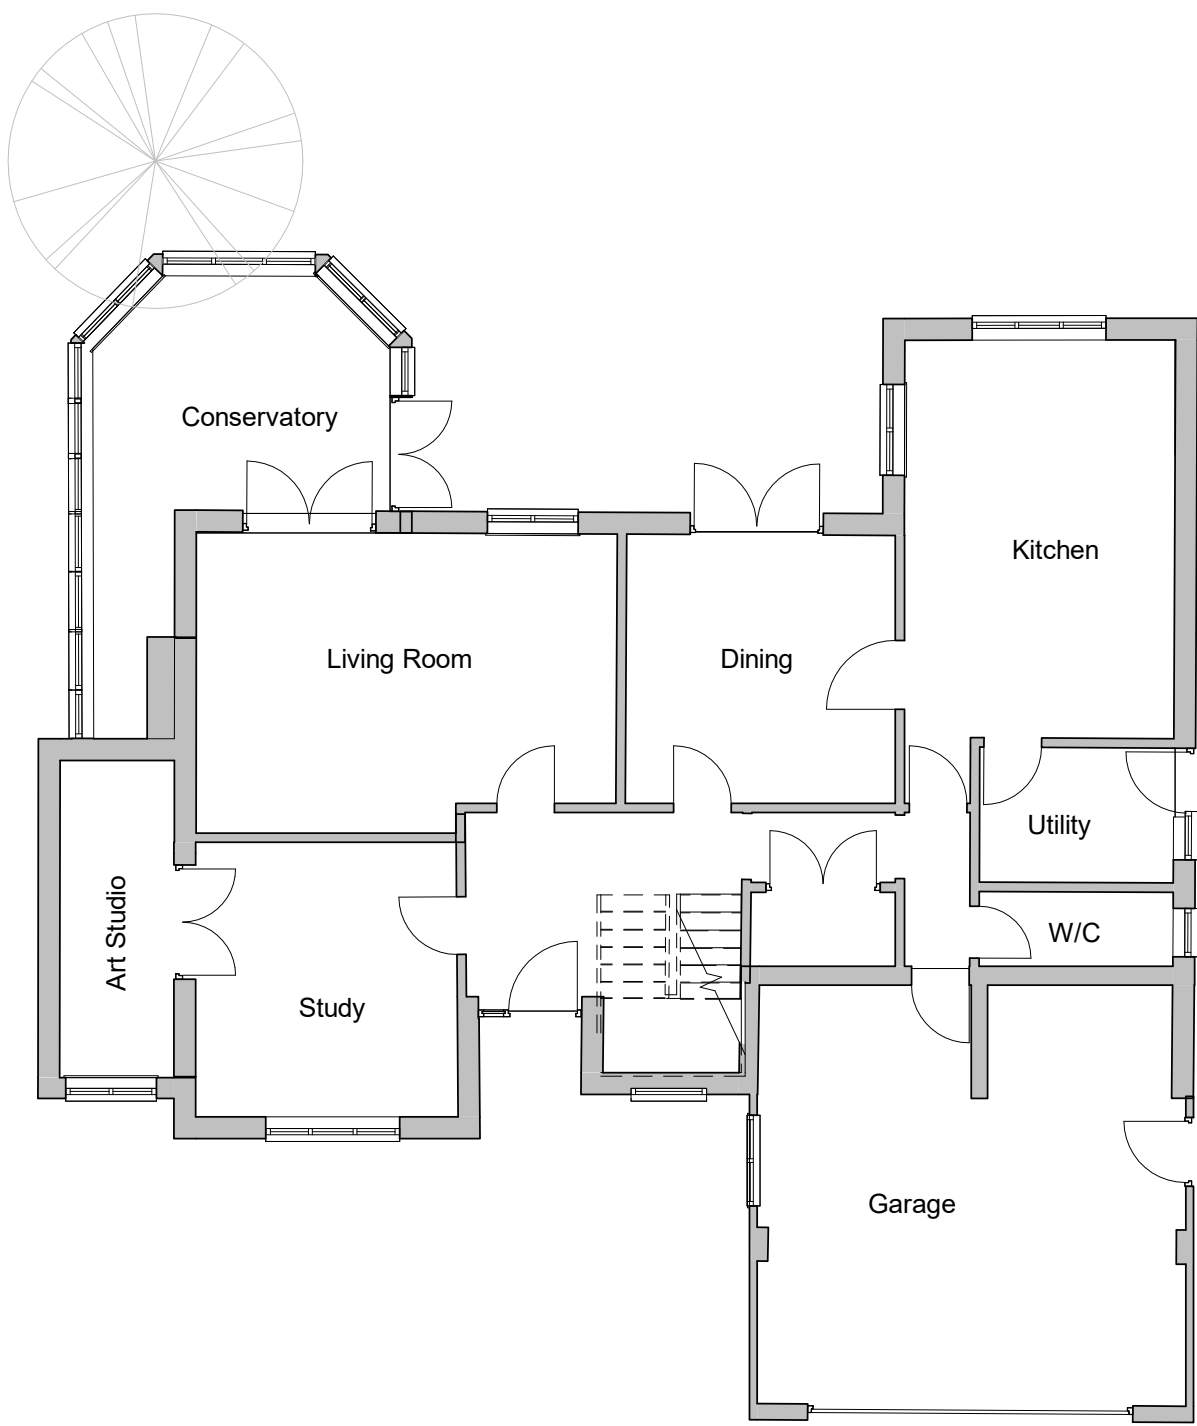


Ground Floor as Existing

1 : 100

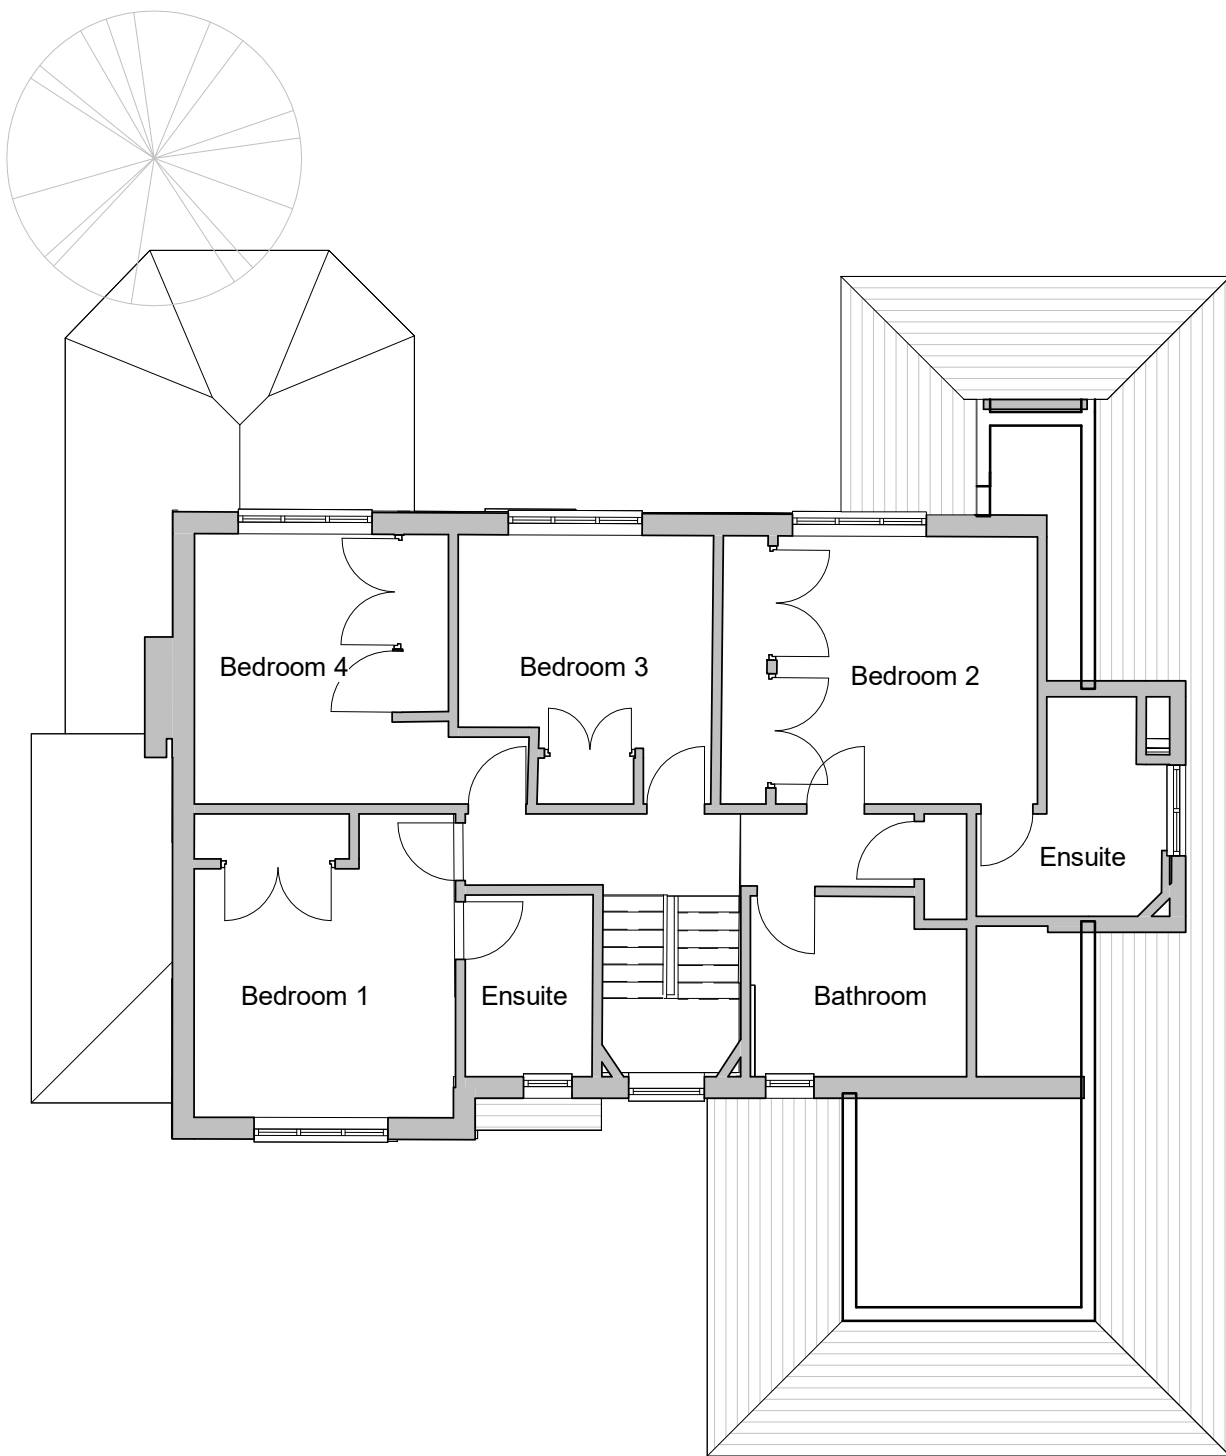


First Floor as Existing

1 : 100

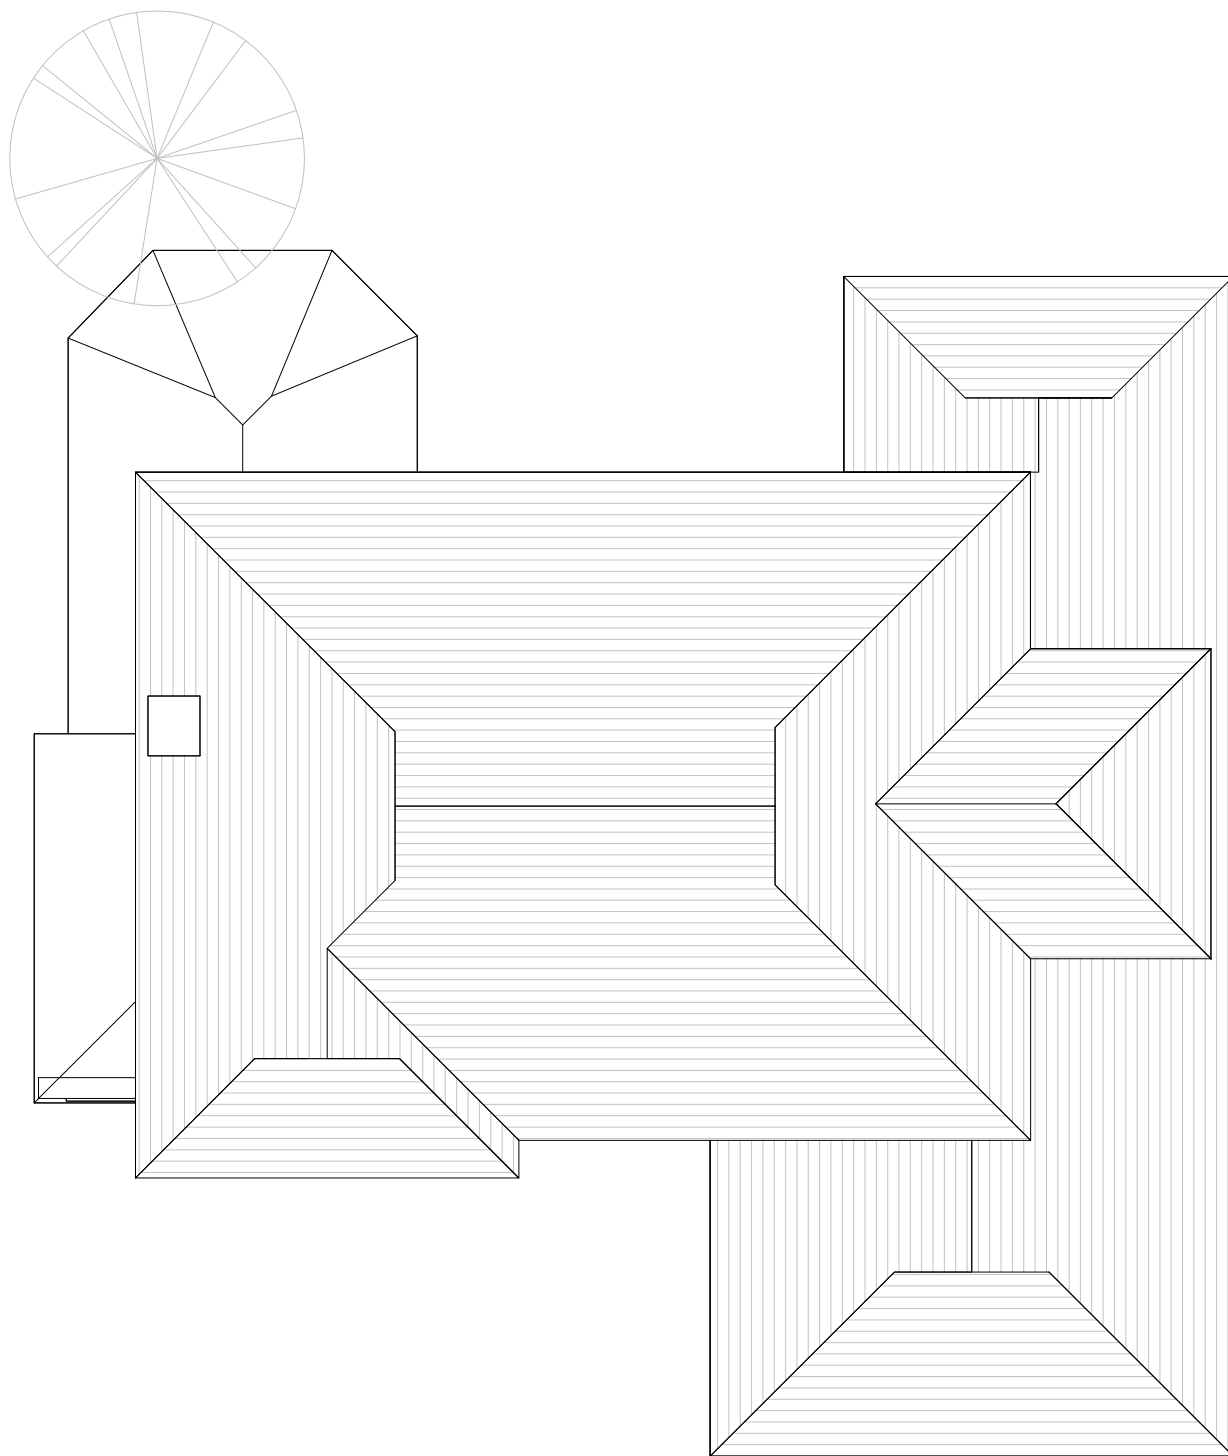

Roof as Existing

1 : 100

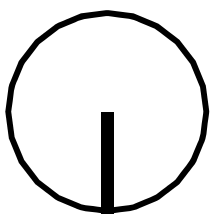

1	25/04/2025	SC	Positioning tree
Rev	Date	Author	Revision Description
 dwelling architecture + design studio@dwellingarchitecture.com www.dwellingarchitecture.com Tel: 01444 831 800 Drawing Status			
SURVEY			
Client Rev Dr & Mr Currer			
Project Extension and Alterations Yeoveny House, Cuckfield Lane, Warminglid			
Title Plans and Elevations as Existing			
Dwg. 1401 GA 01		Rev. 1	
Job No. 1401	Date 26/03/25	Scale 1 : 100	Drawn SC Checked JSR