


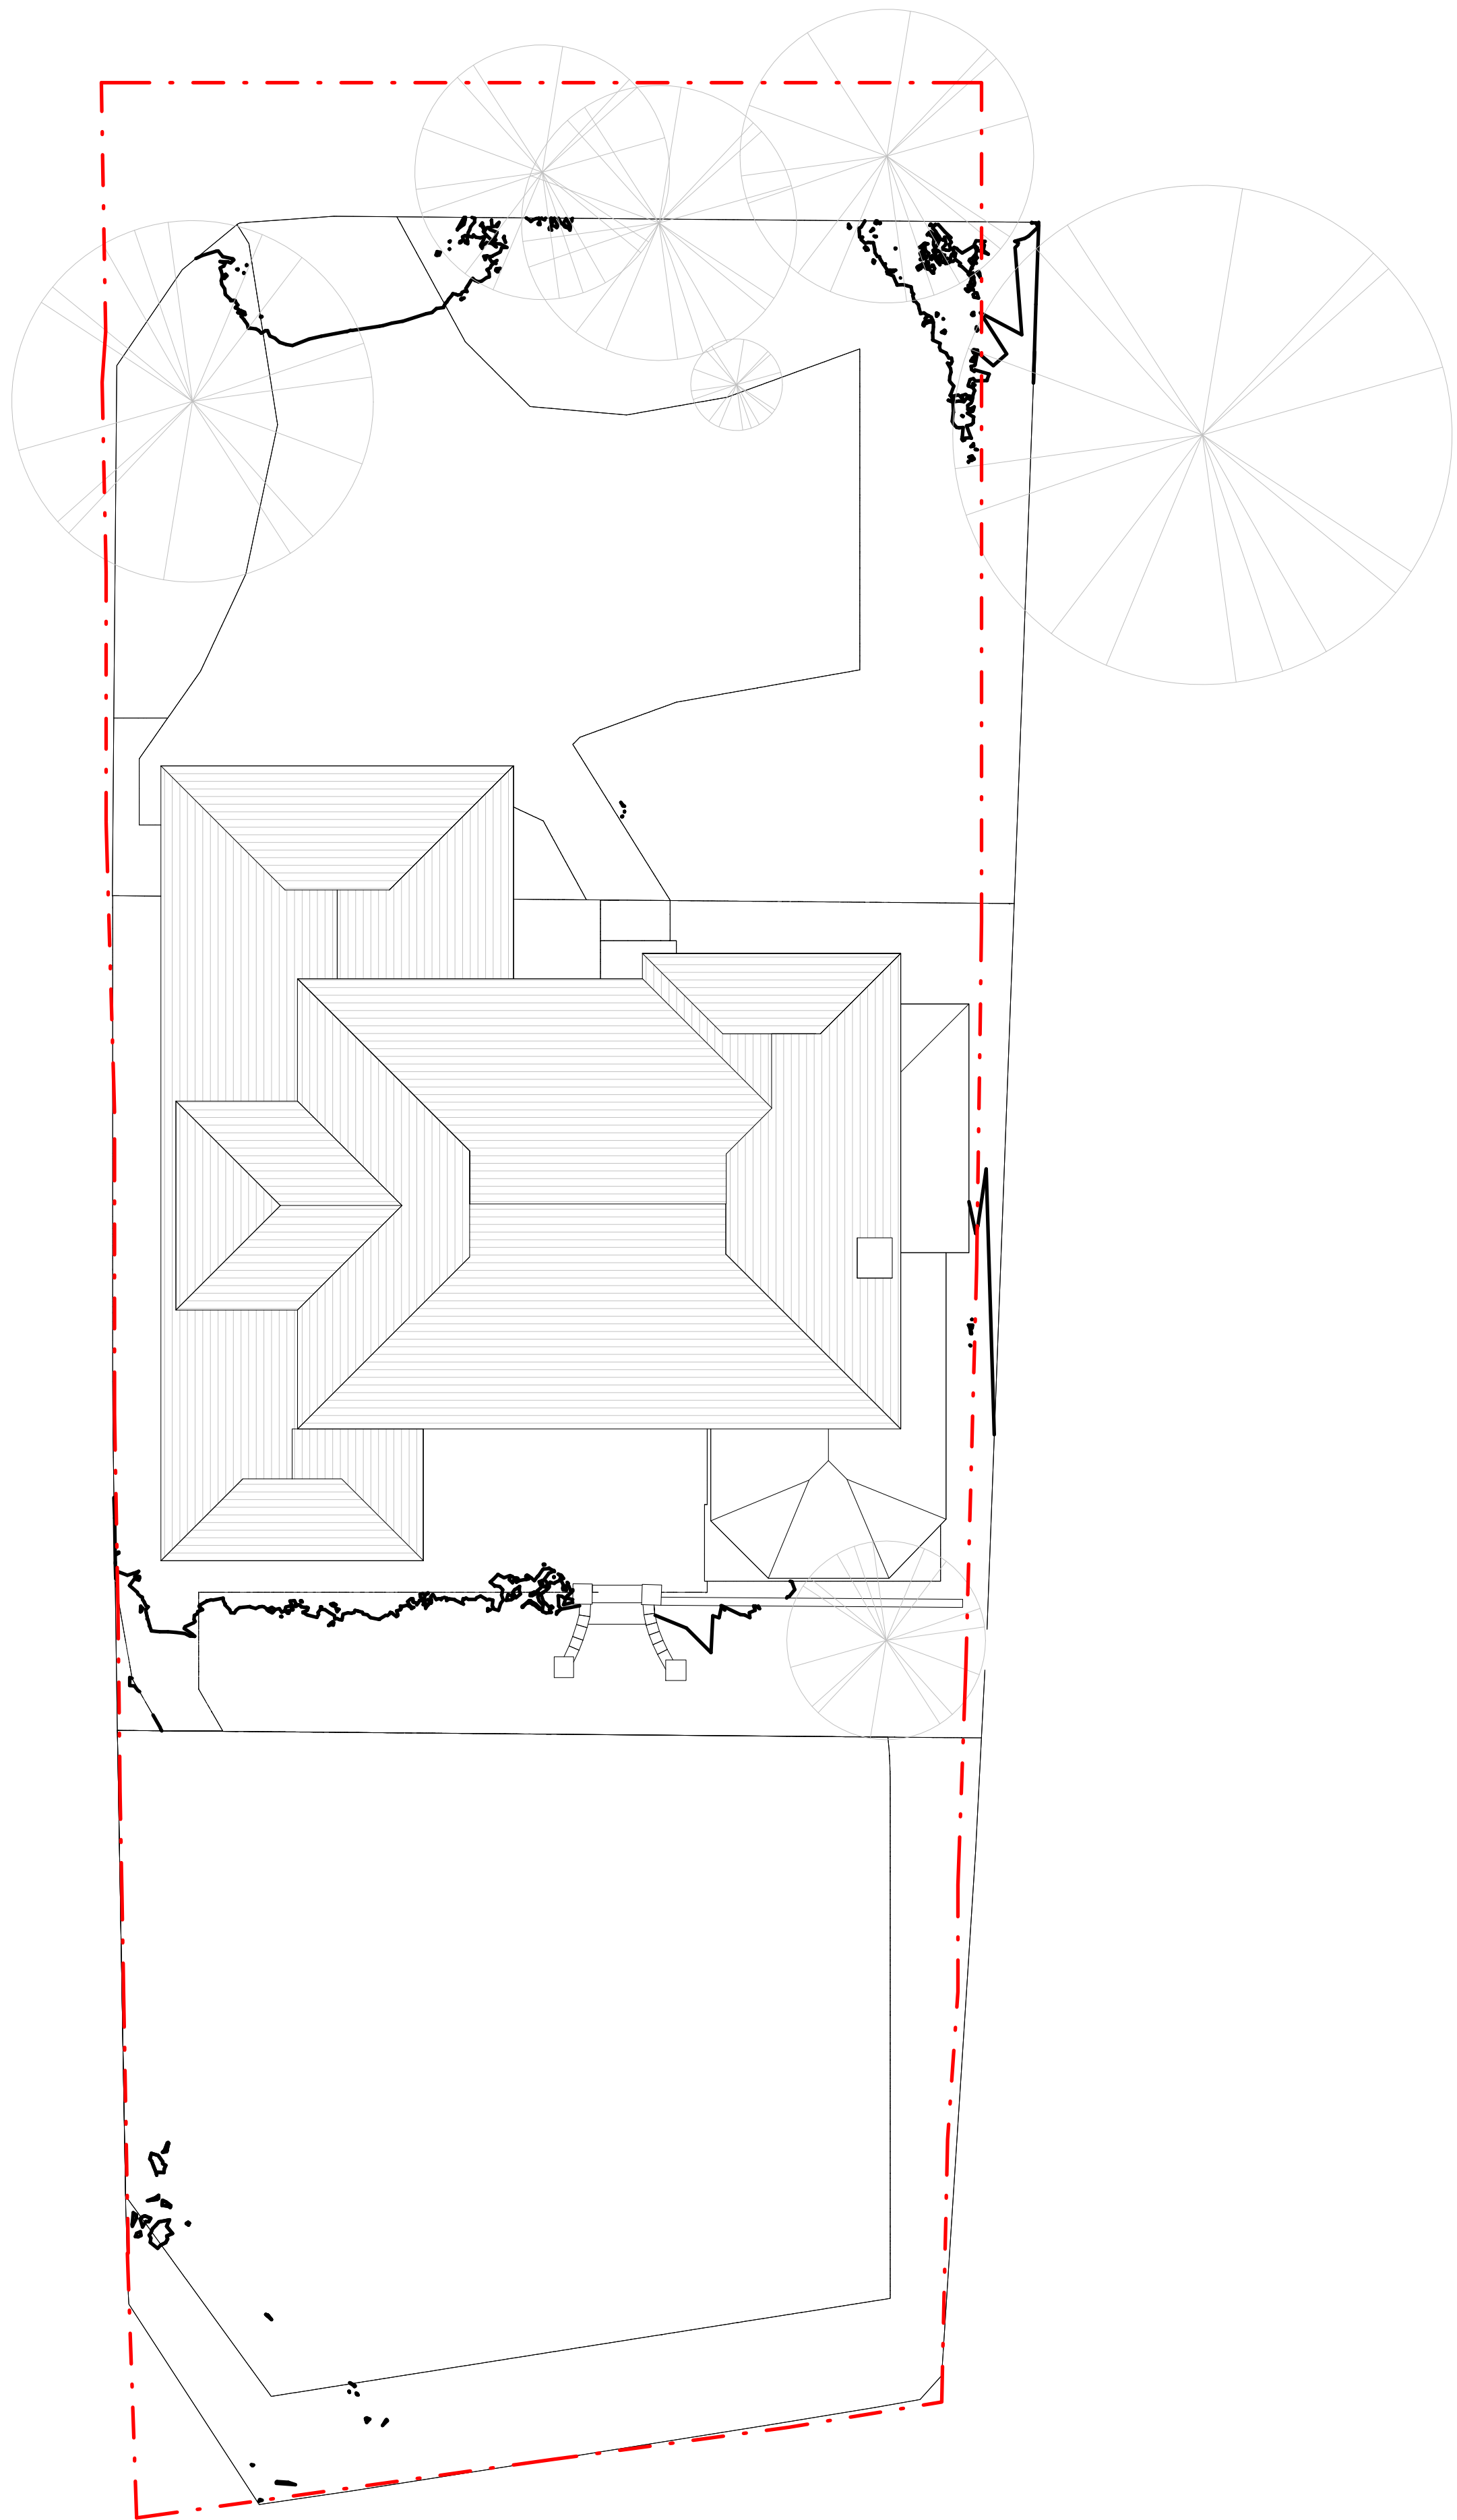

Site as Existing
1 : 100



NOTES
Do not scale from this drawing.
Any discrepancies should be reported immediately.
This drawing is copyright. It must not be reproduced or disclosed to third parties without our prior permission.
This drawing is to be read in conjunction with all relevant consultants, specialist manufacturers drawings and specifications.
Any surveyed information incorporated within this drawing cannot be guaranteed as accurate unless confirmed by fixed dimension.
All dimensions are in millimetres unless noted otherwise.

Rev	Date	Author	Revision Description
 dwelling architecture + design studio@dwellingarchitecture.com www.dwellingarchitecture.com Tel: 01444 831 800 Drawing Status SURVEY Client Rev Dr & Mr Currer Project Extension and Alterations Yeoveny House, Cuckfield Lane, Warninglid Title Site Plan as Existing Dwg. 1401 SI 02 Rev. Job No. 1401 Date 26/03/25 Scale 1 : 100 Drawn SC Checked JSR			

