



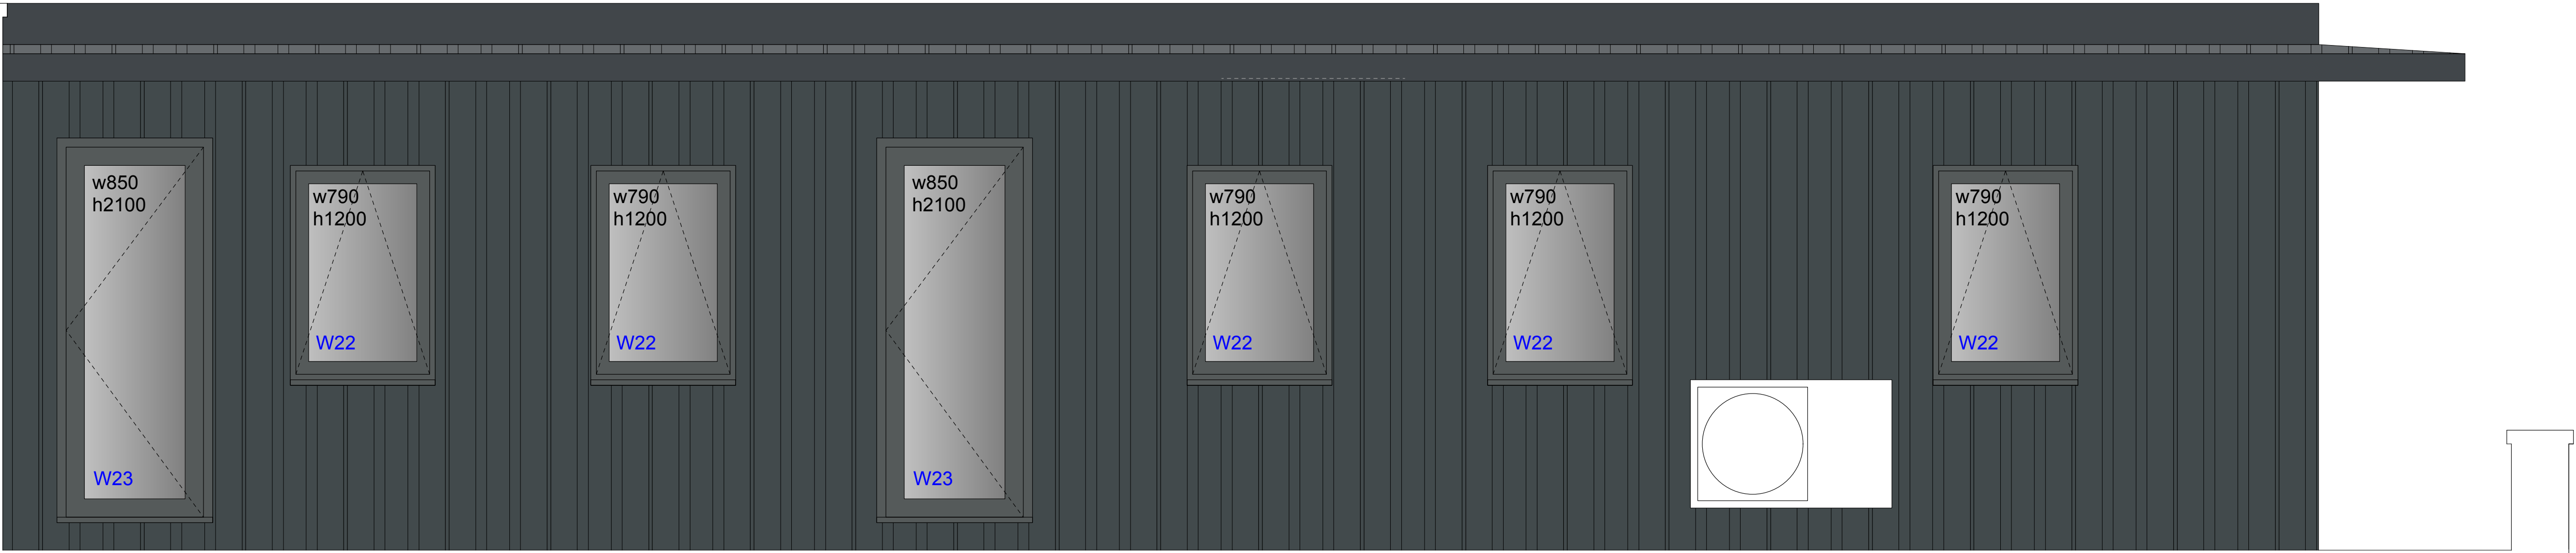

Flat 10

Right Hand Side - Flat 9

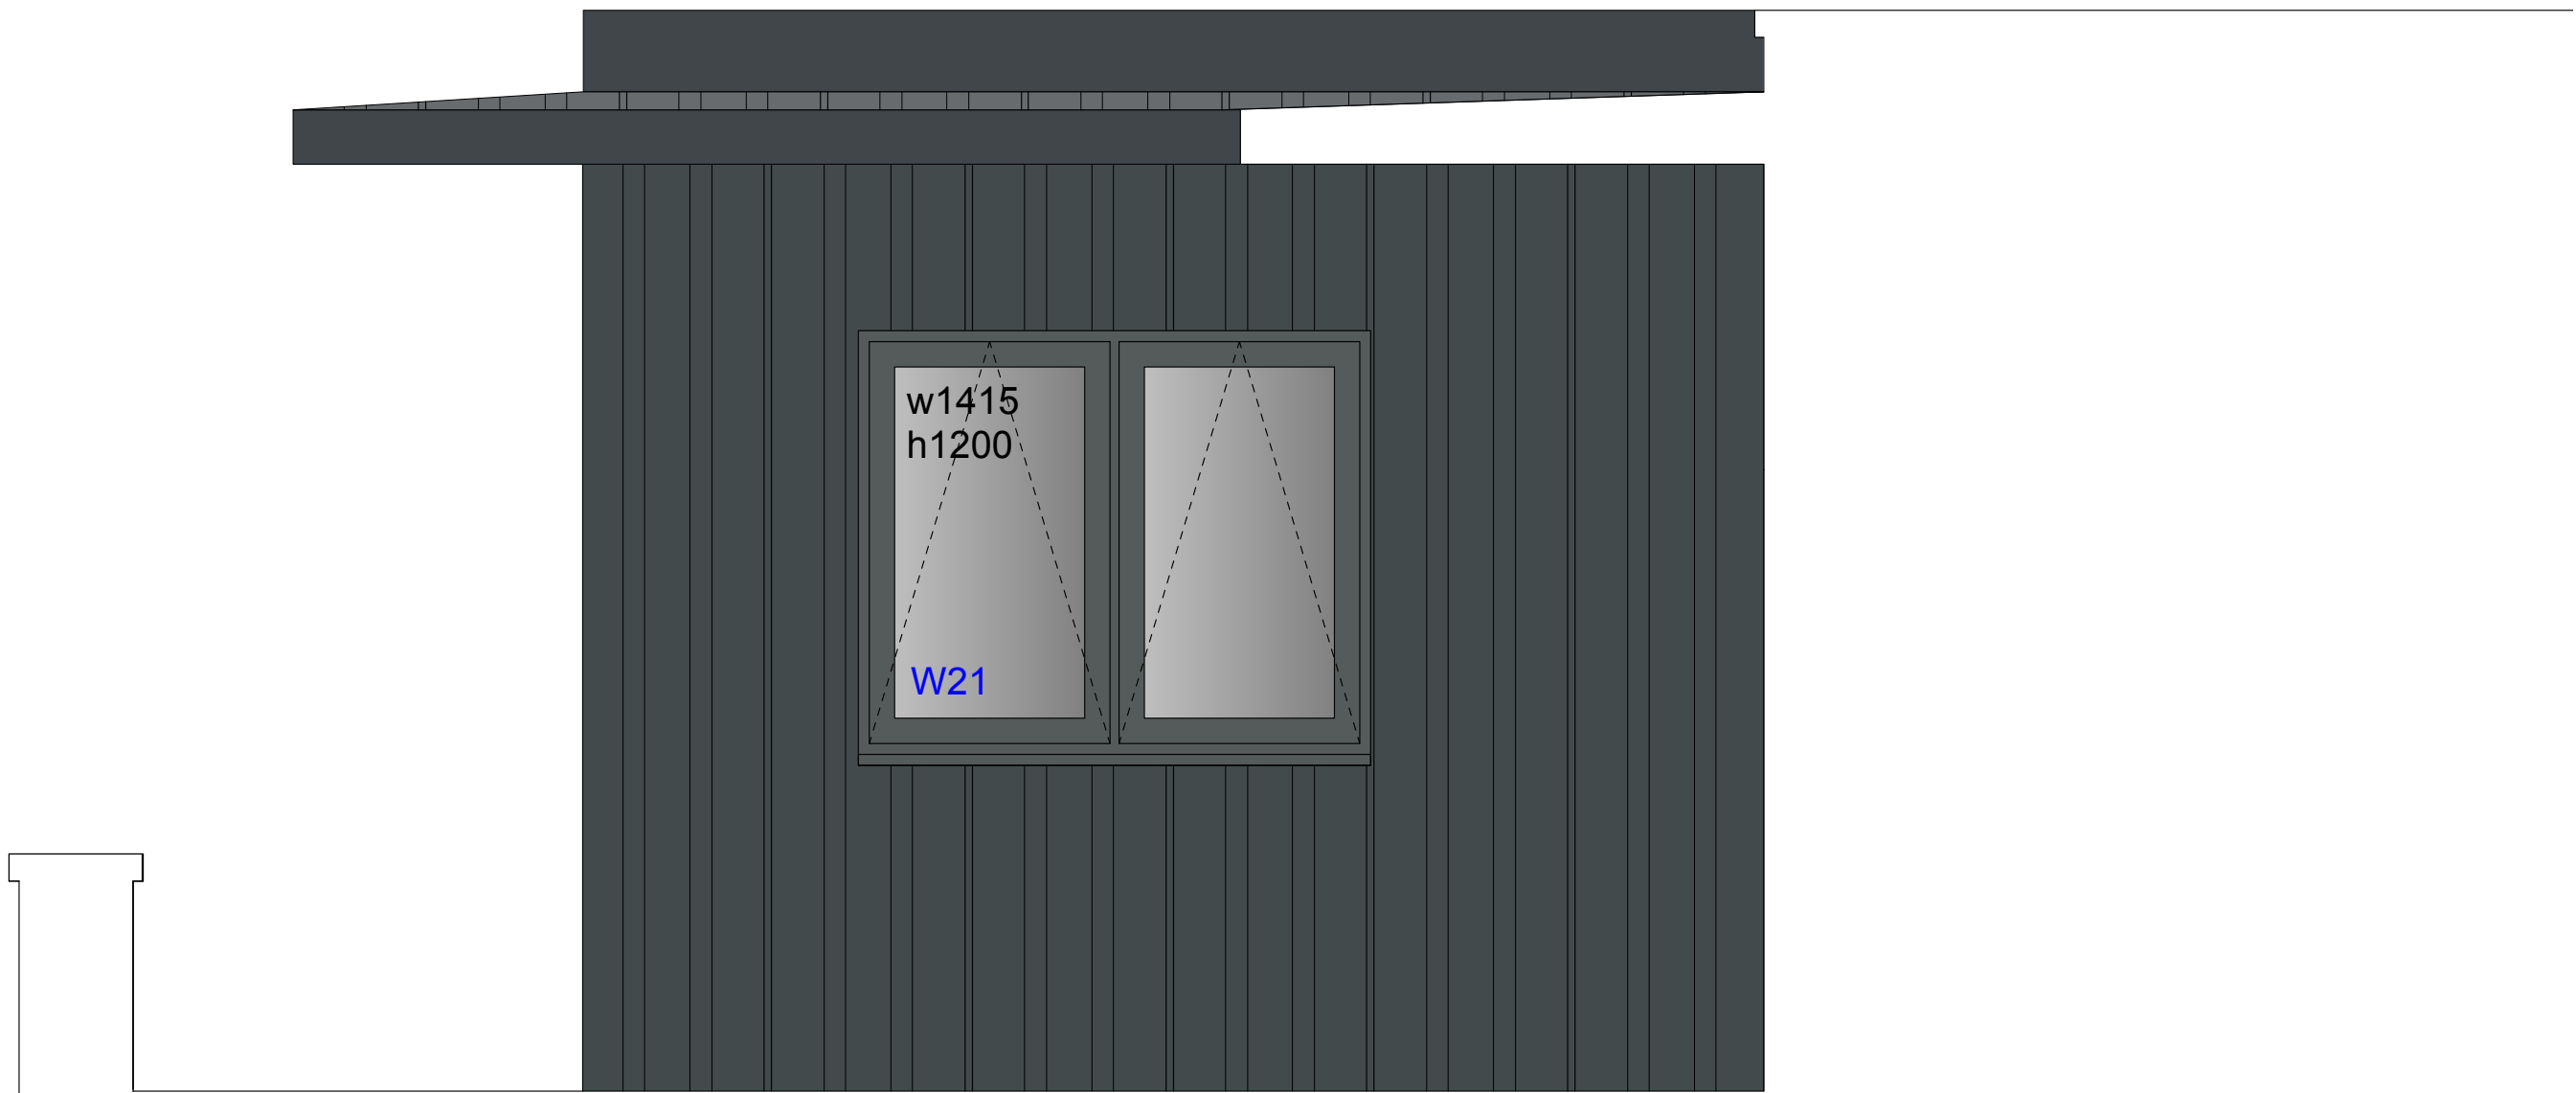

Left Hand Side - Flat 10

Third Floor Rear Elevation

Revisions  
- 22/04/2025 First issue



Client  
PR Homes Direct

Project address  
1-3 Barclay Court  
Market Place, Haywards Heath,  
West Sussex RH16 1DB

Project description  
Conversion & extension to form  
10N° flats

Drawing title  
Third Floor Rear Elevation

Scale 1:20 @ A1

|        |            |          |
|--------|------------|----------|
| Job N° | Drawing N° | Revision |
| 3428   | 34         |          |

