



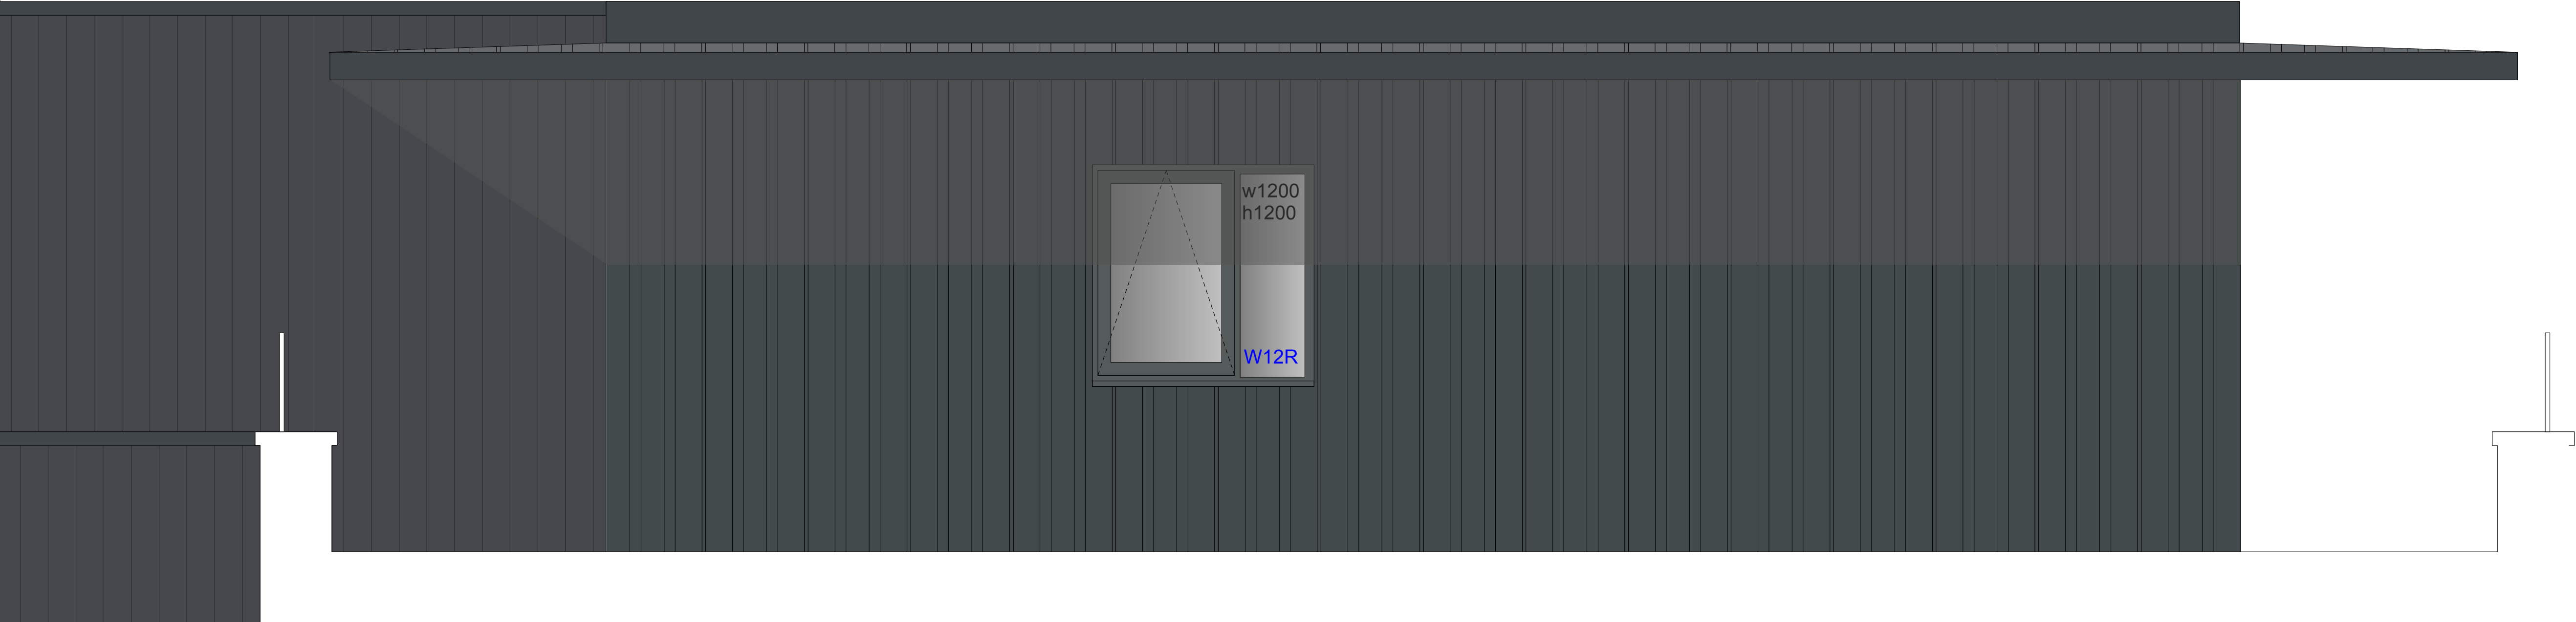

East Elevation

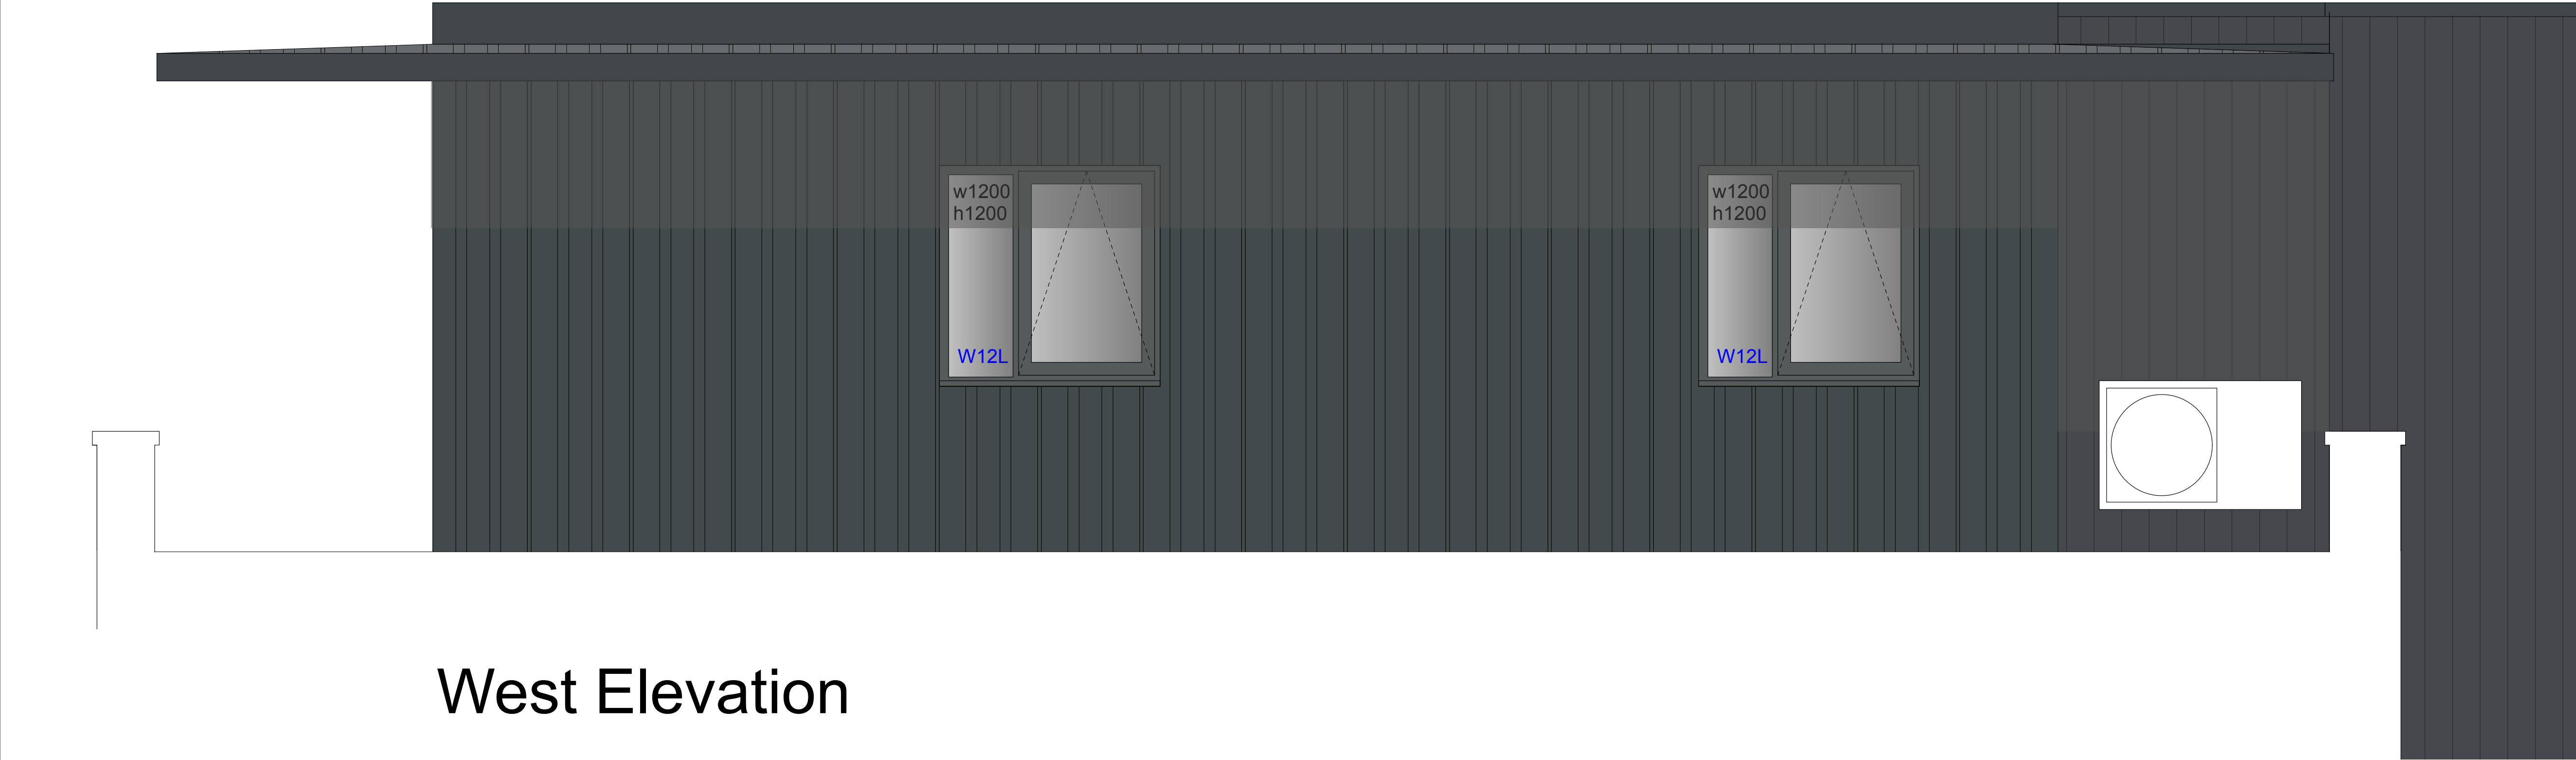

West Elevation

Third Floor Side Elevations

Revisions
- 22/04/2025 First issue



Client
PR Homes Direct

Project address
1-3 Barclay Court
Market Place, Haywards Heath,
West Sussex RH16 1DB

Project description
Conversion & extension to form
10N° flats

Drawing title
Third Floor Side Elevations

Scale 1:20 @ A1

Job N°	Drawing N°	Revision
3428	35	

