


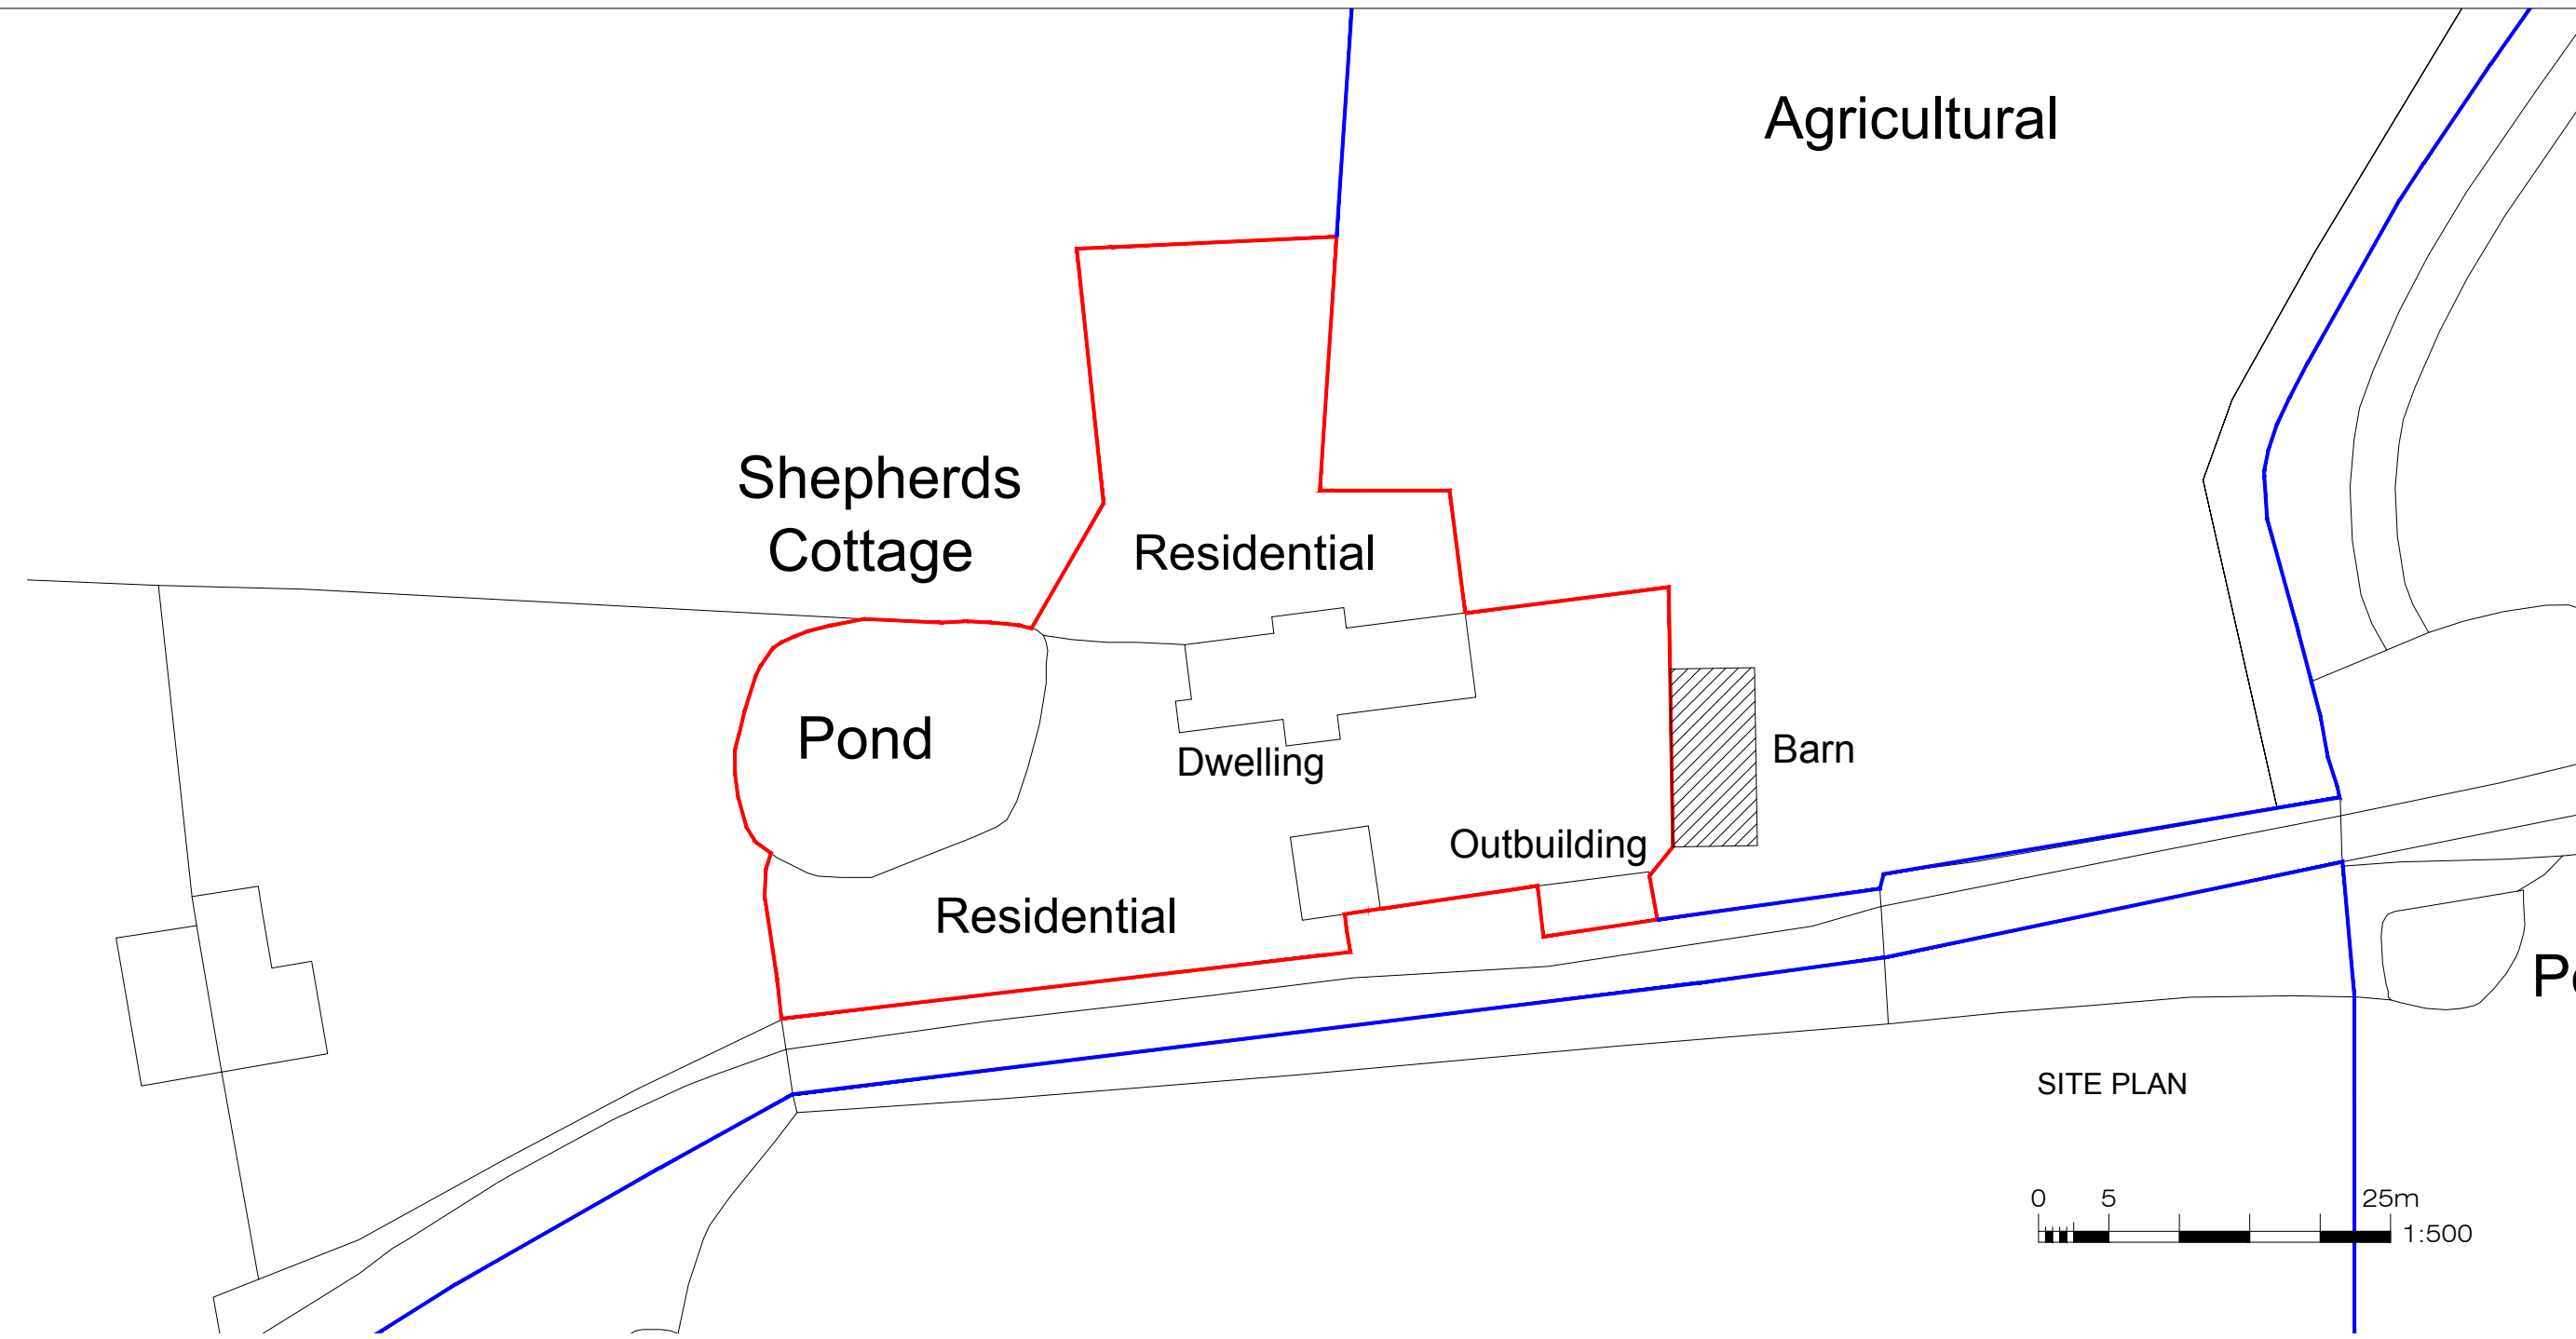
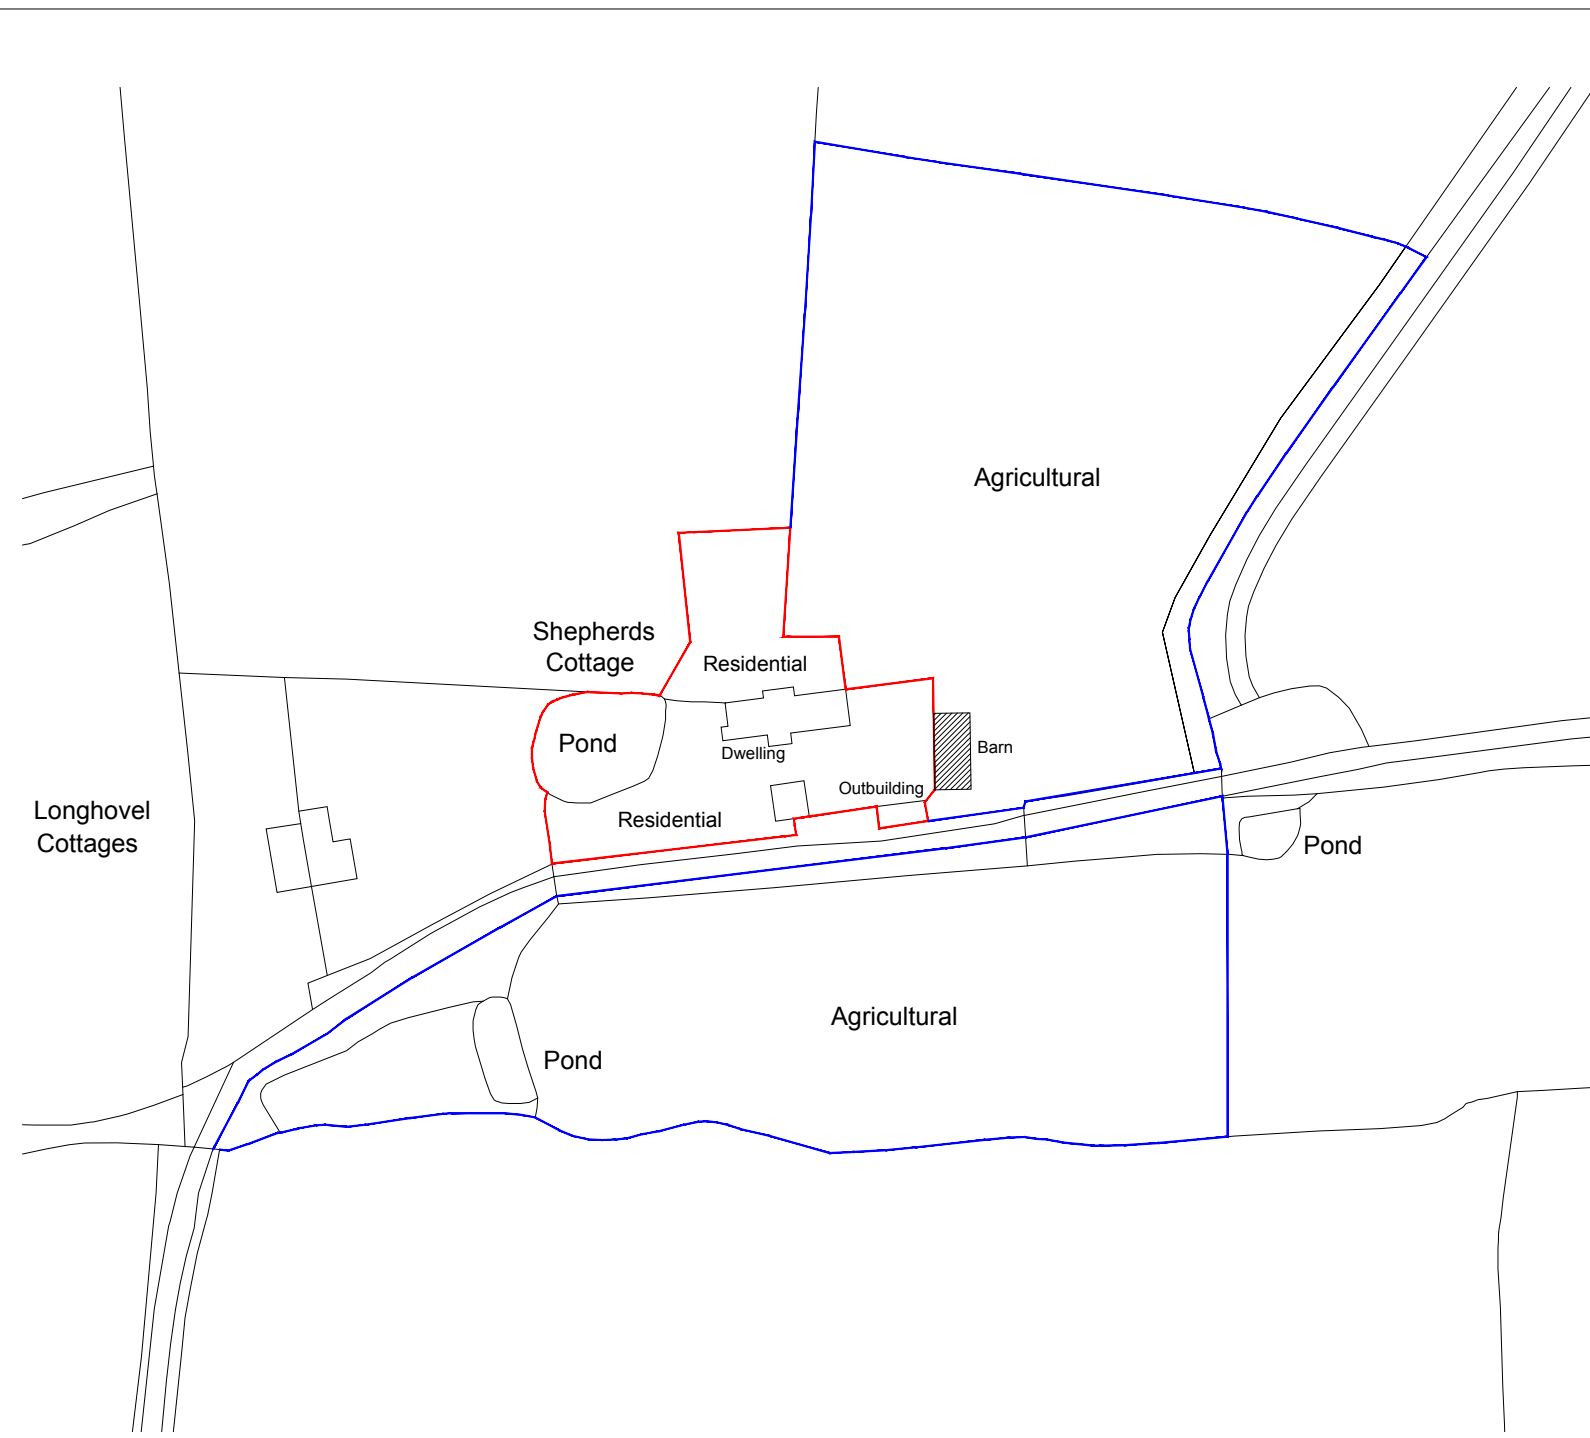
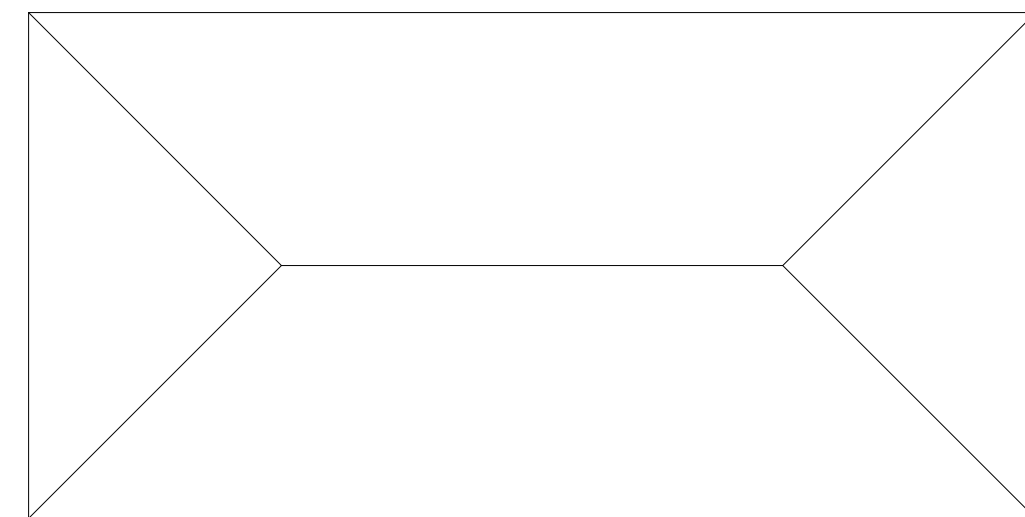


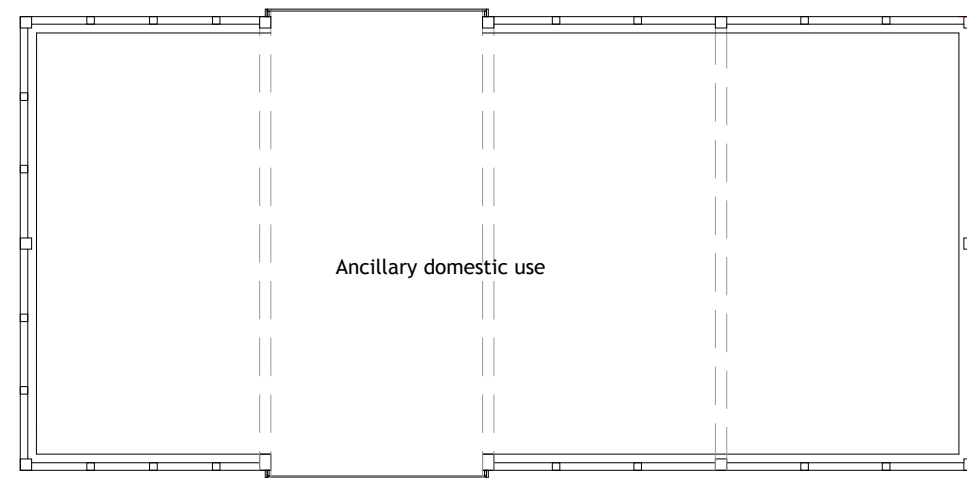

Notes:
This drawing is to be read in conjunction with all other drawings carrying the same drawing numbers.
Contractor to check all dimensions on site and report any discrepancies before proceeding
All relevant British standards and Codes of Practices to be complied with

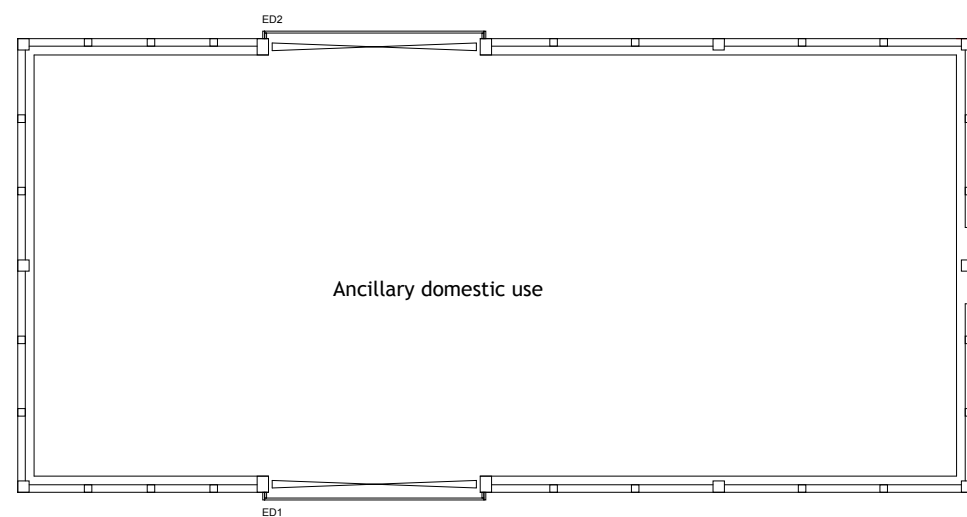

EXISTING PLANS

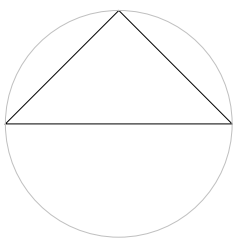


BEFORE 2017 GROUND FLOOR PLAN 1:100


BEFORE 2017 FIRST FLOOR PLAN 1:100

BEFORE 2017 ROOF PLAN 1:100


- 1 Clay tile, plain
- 2 Lime render
- 3 Facing brickwork
- 4 Painted softwood
- 5 Timber gate
- 6 Oak structure

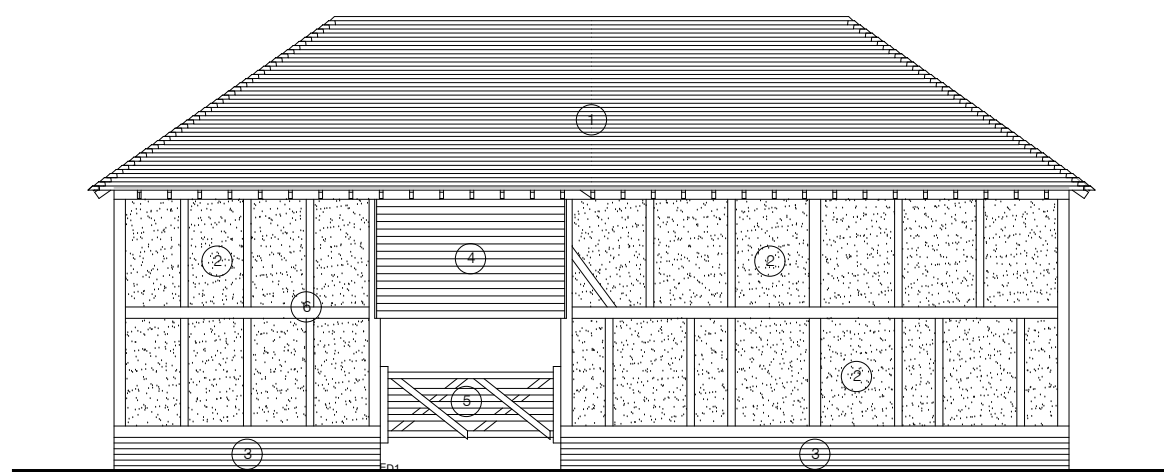


Front elevation (west)

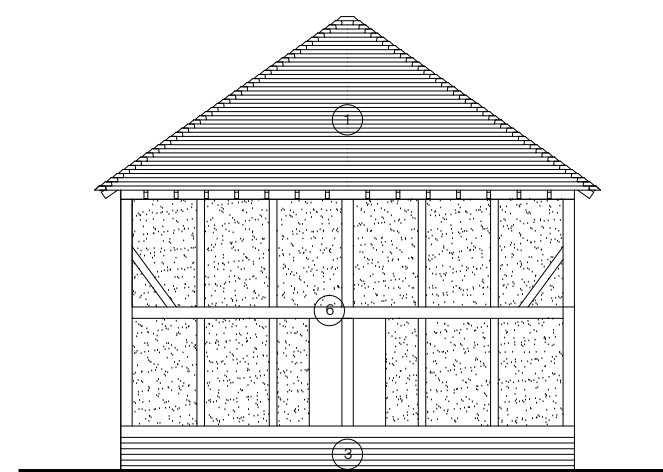

Side elevation (south)

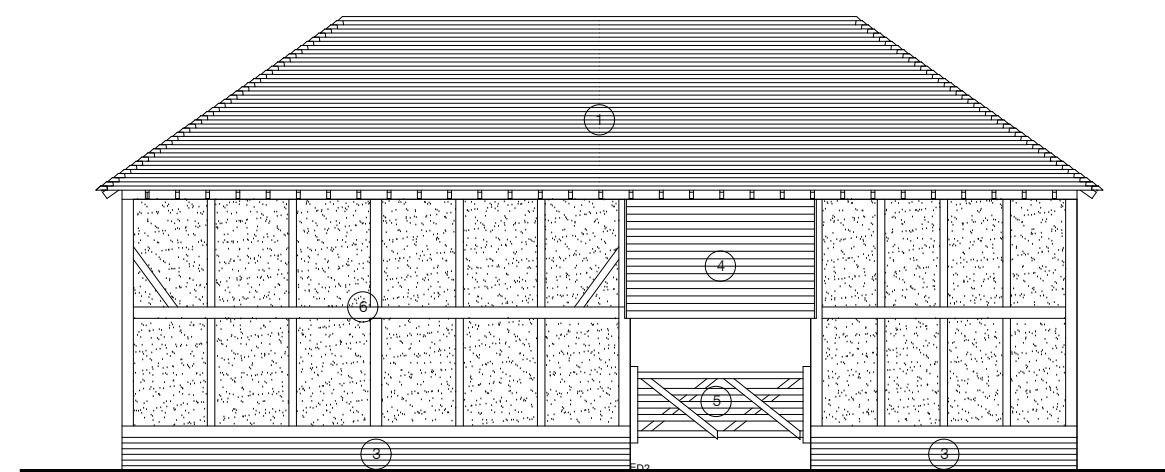

Rear elevation (east)

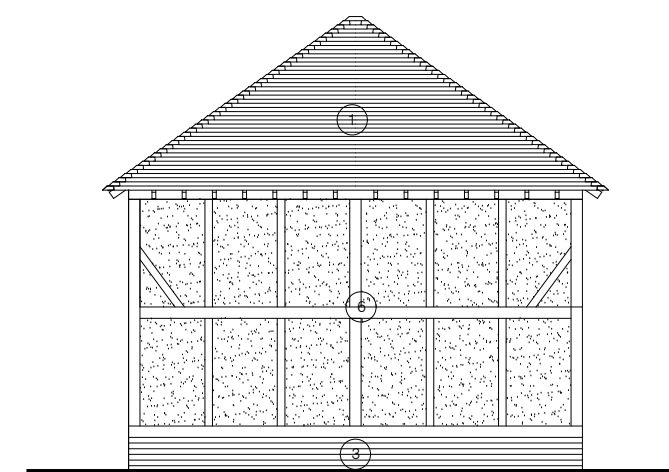

Side elevation (north)

EXISTING ELEVATIONS



Rev.	Date:
Revisions:	

Drawing Status:	A	B	C	P	T

Lisa Vohmann architecture
Hilade, Hawkspur Green, L1 Bardfield, Essex CM7 4SH
Tel: 07720391122, Email: hl_vide@btconnect.com

Project Title:
Shepherds Cottage, Stuccles Farm
Twineham Lane, Sayers Common
BN69JF
Barn

Client:
Mrs Daisy Honeybunn

Drawing Title:
Barn before 2017 plans and elevations

Dwg No: LVa2208.03.102 **Rev.:**

Scale @ A1: 1:100, 1:500 **Date:** February 2023

All dimensions are to be checked on site. Do not scale from this drawing. Copyright remains with Lisa Vohmann