




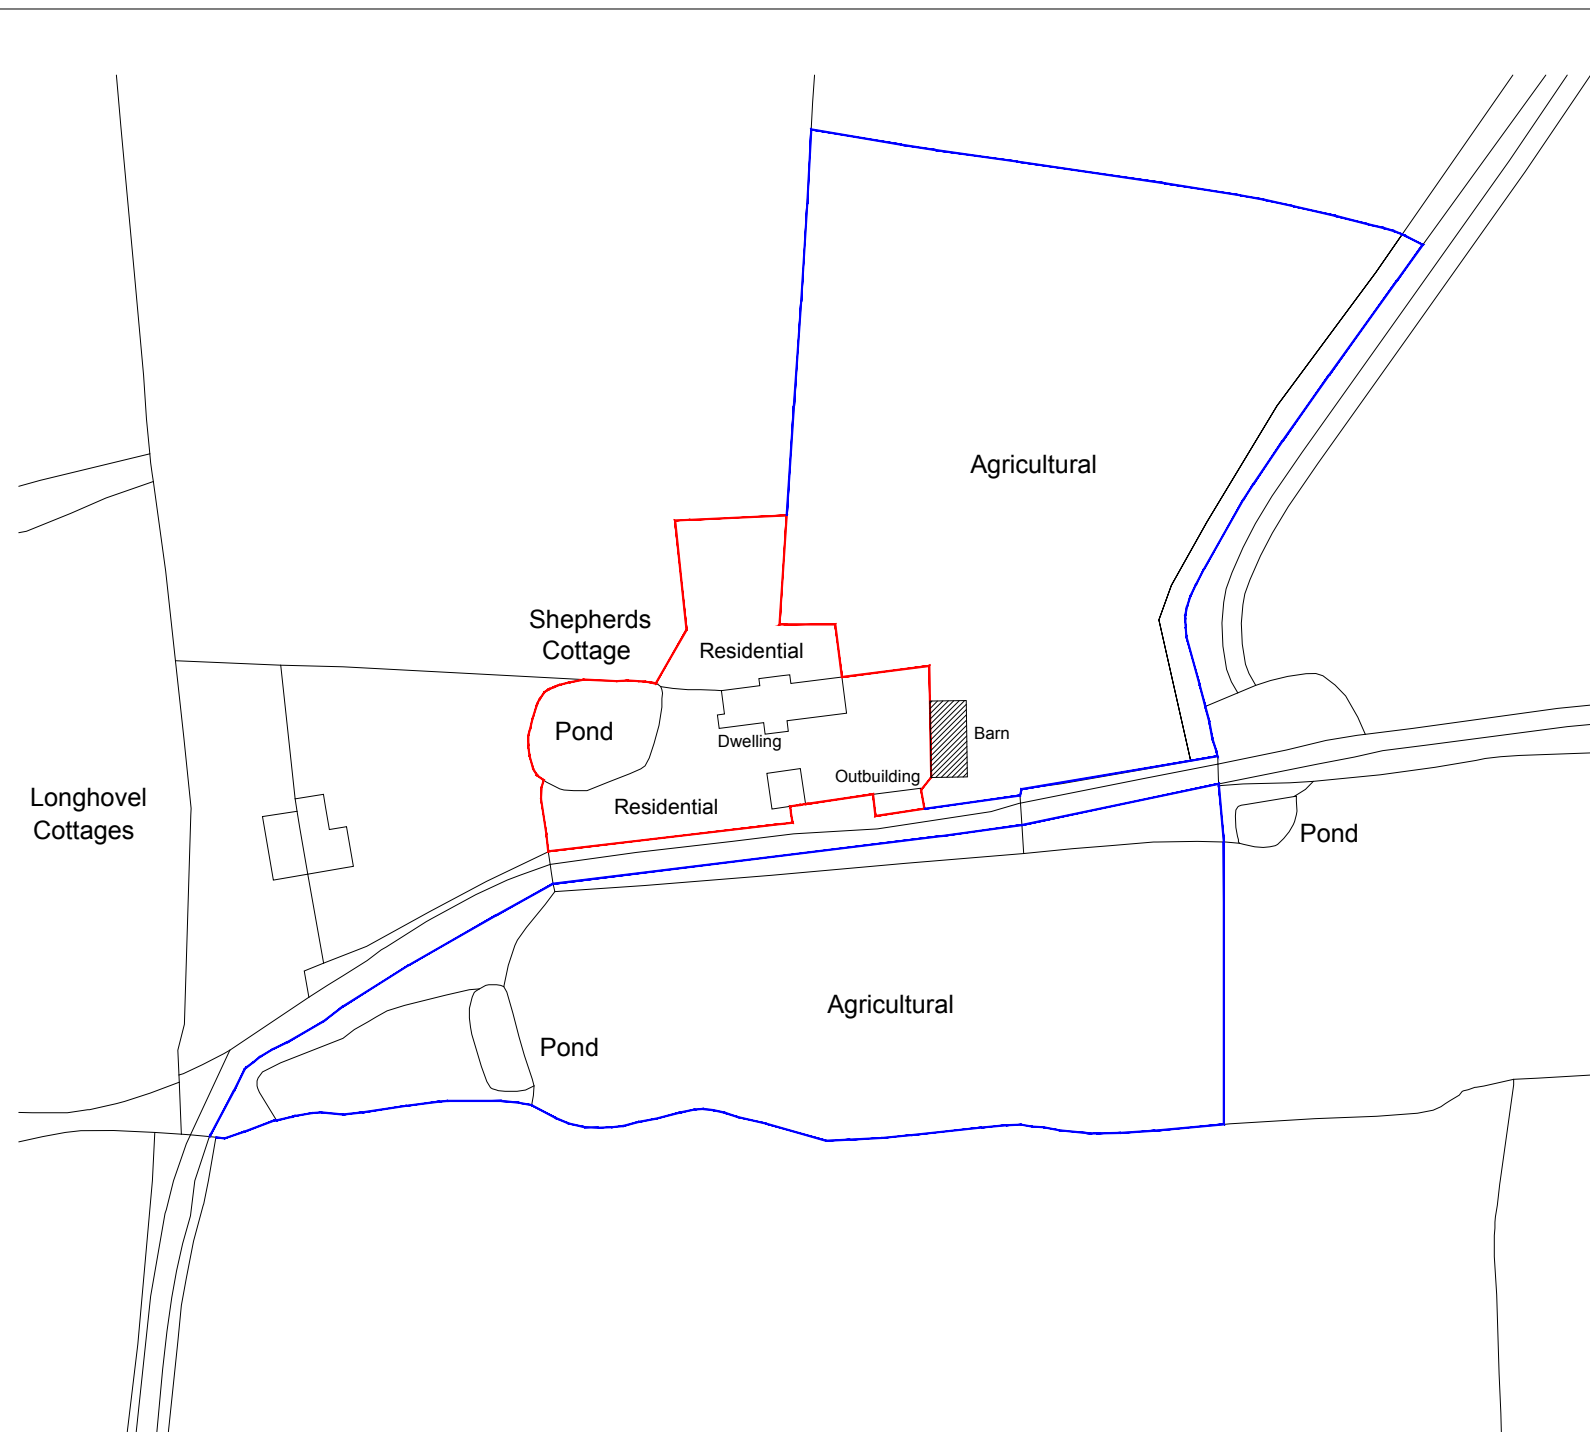


LOCATION PLAN

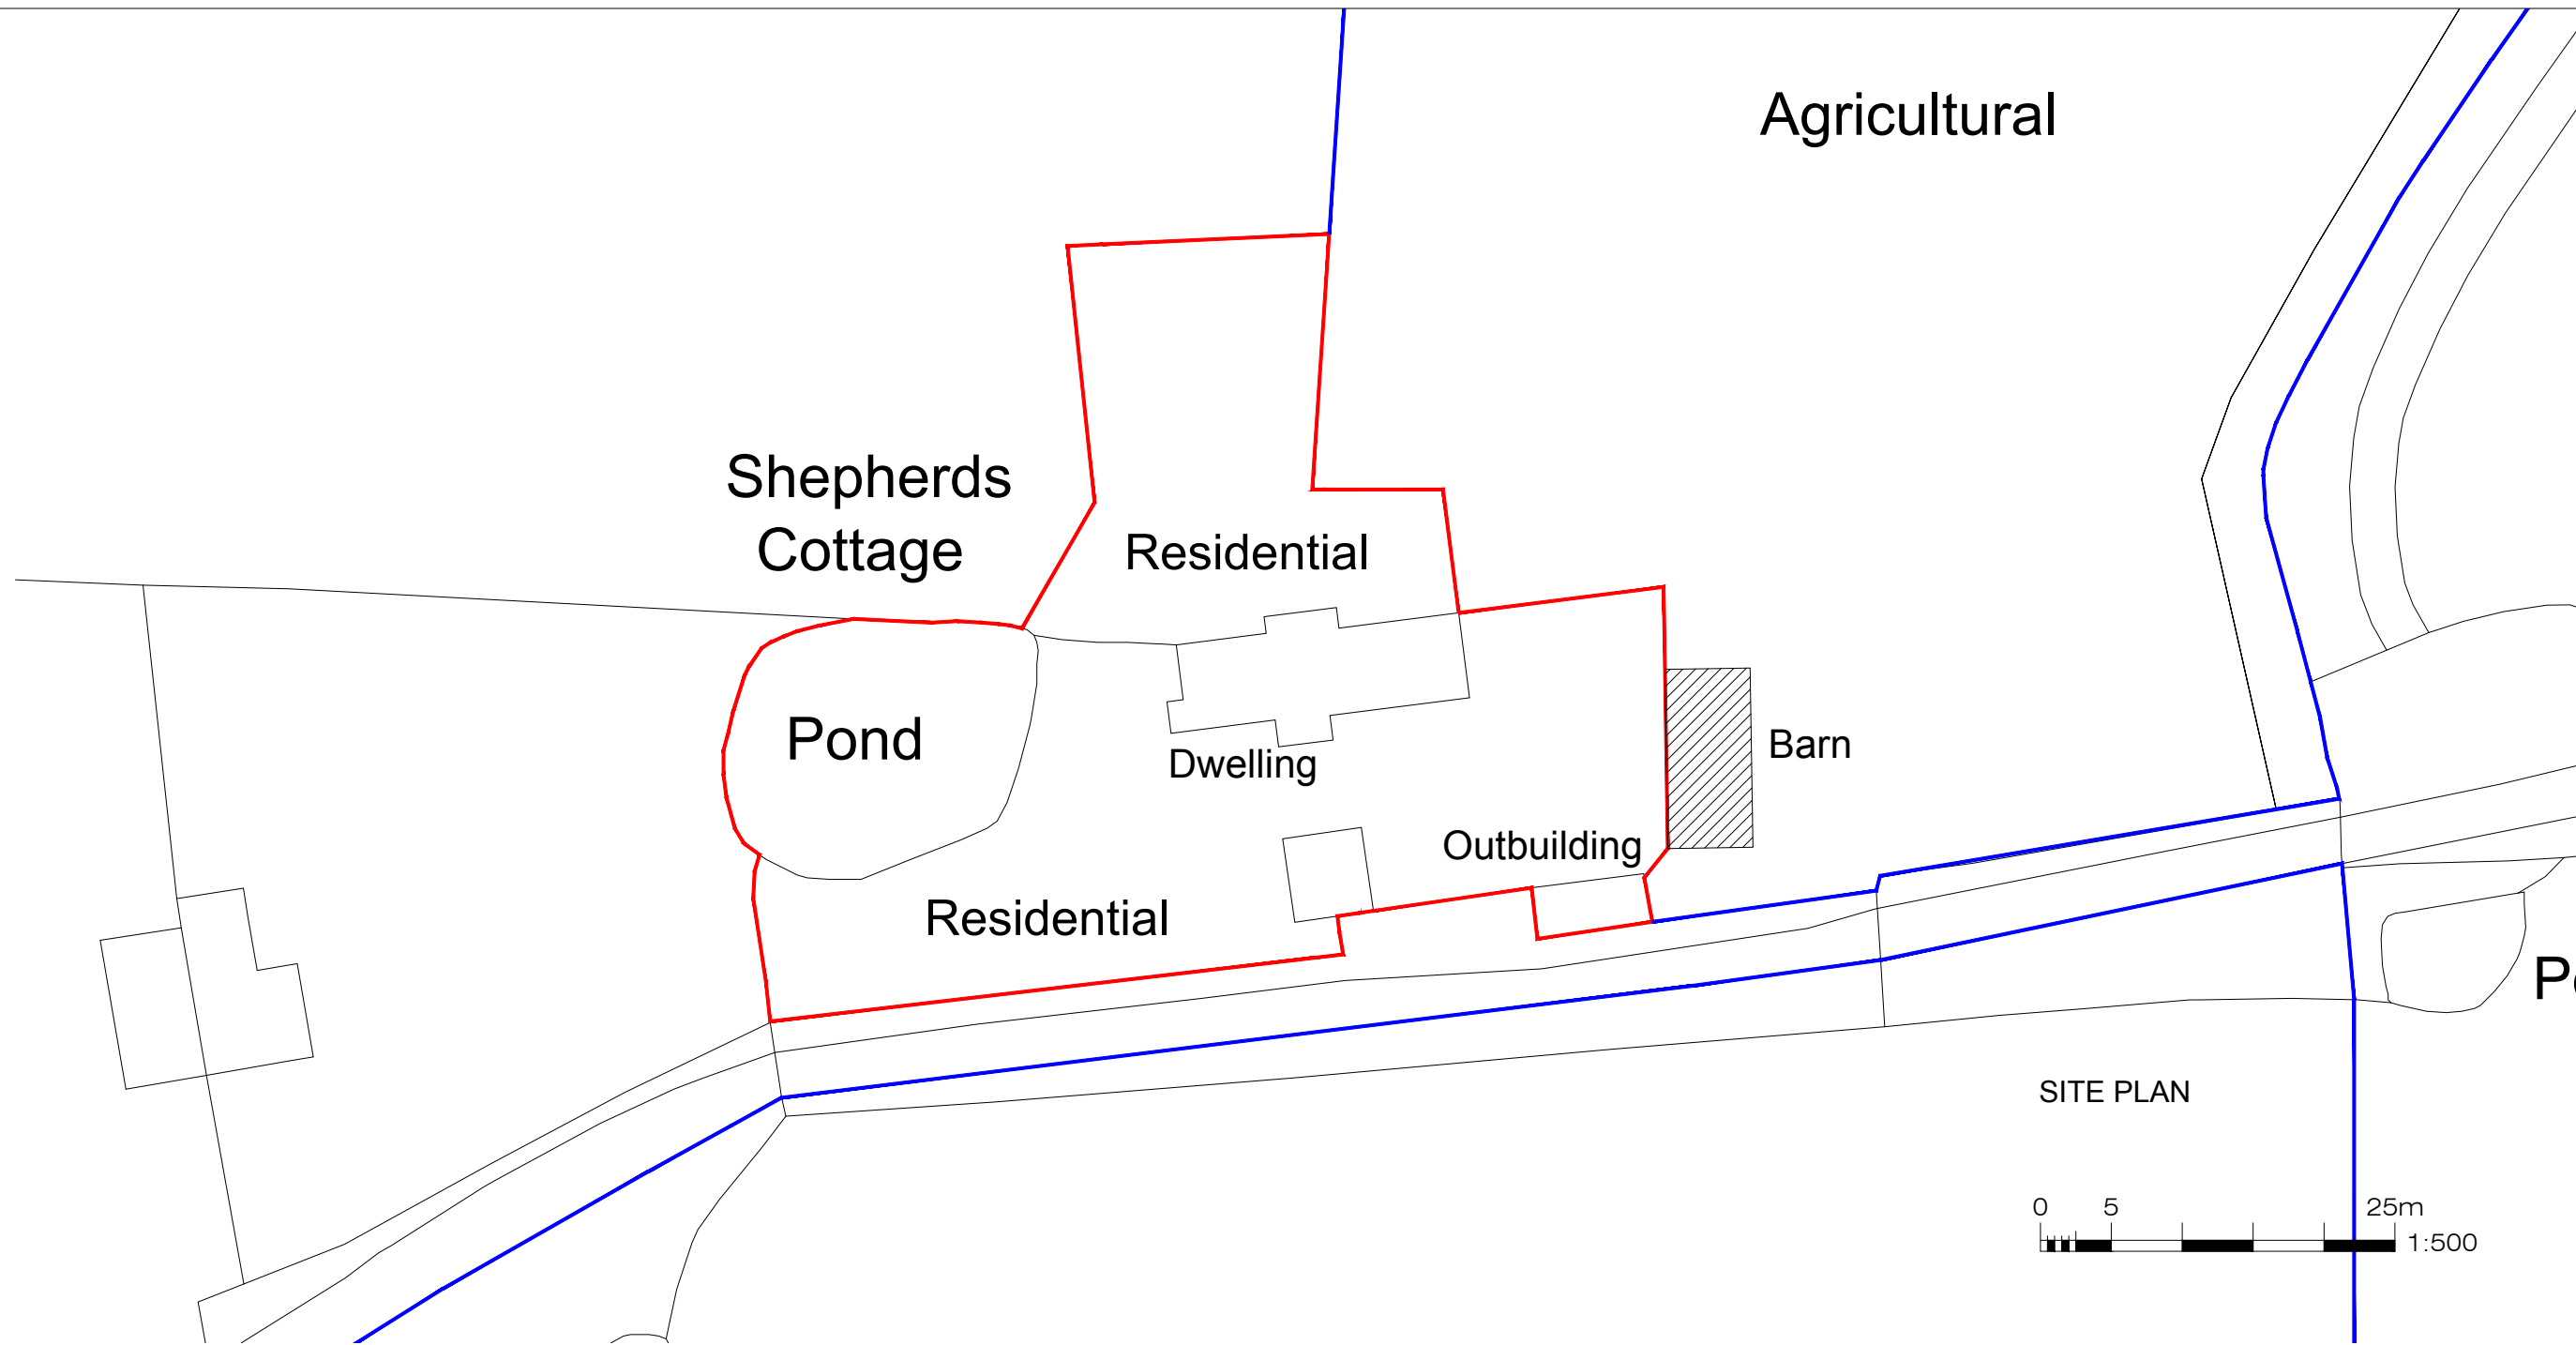


SITE PLAN


Notes:
This drawing is to be read in conjunction with all other drawings carrying the same drawing numbers.
Contractor to check all dimensions on site and report any discrepancies before proceeding
All relevant British standards and Codes of Practices to be complied with

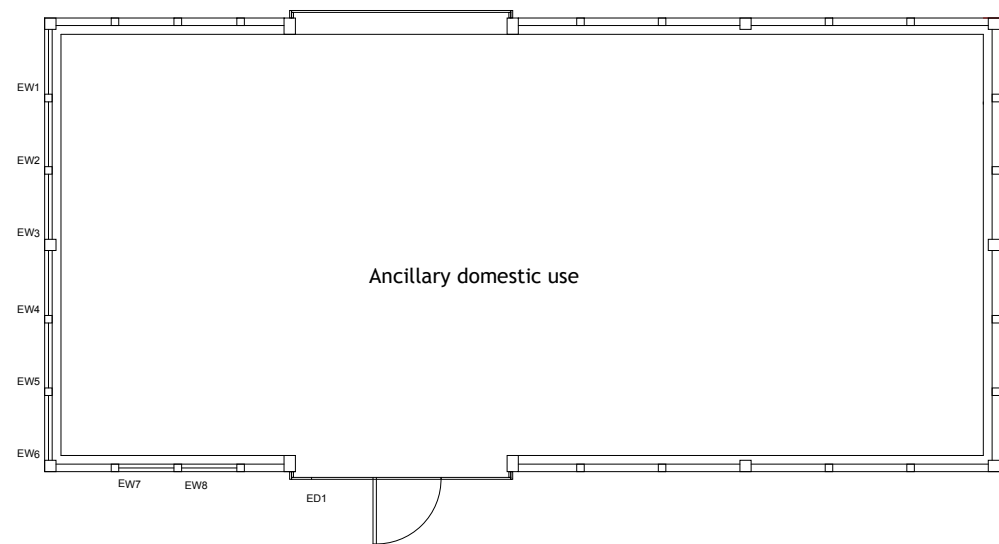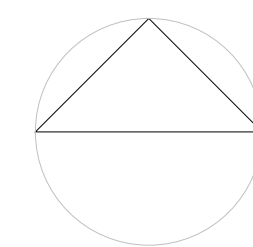

JANUARY 2017 GROUND FLOOR PLAN 1:100

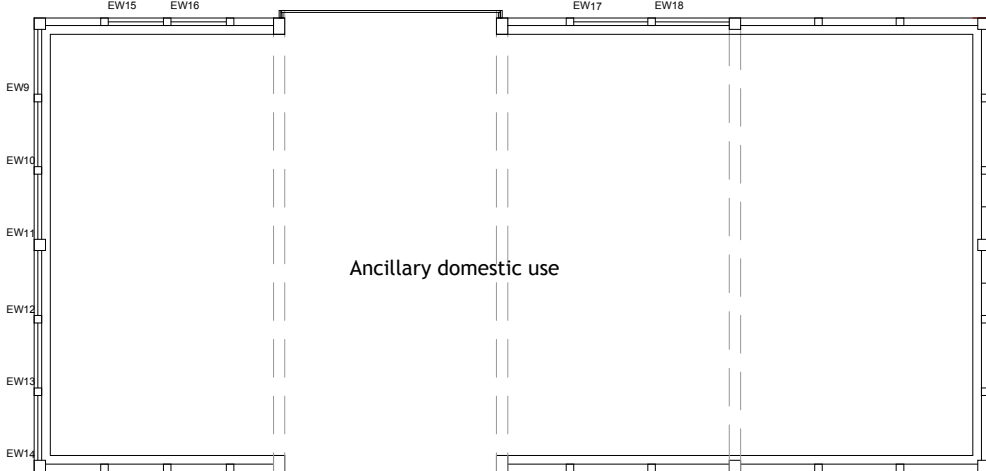

JANUARY 2017 FIRST FLOOR PLAN 1:100

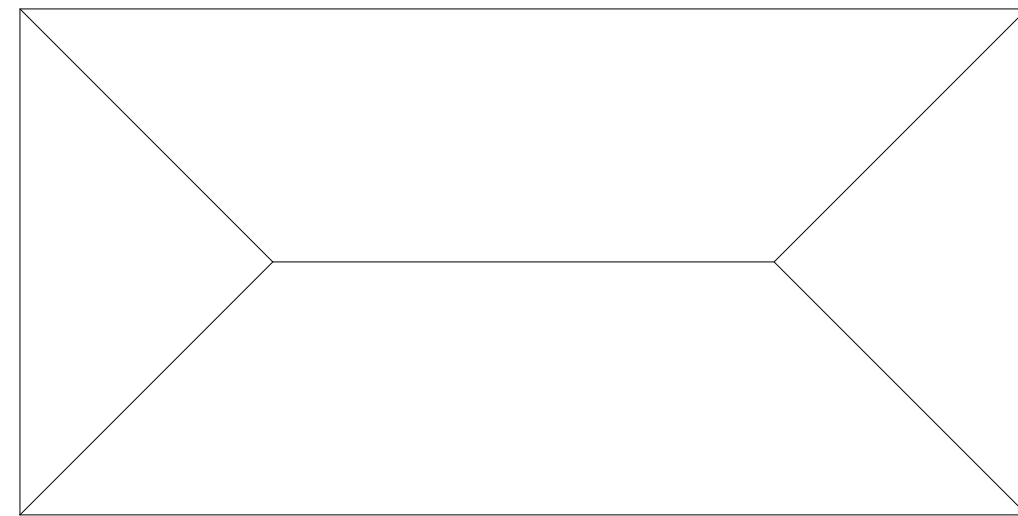


JANUARY 2017 ROOF PLAN 1:100


EXISTING PLANS




- 1 Clay tile, plain
- 2 Lime render
- 3 Facing brickwork
- 4 Painted softwood
- 5 Painted softwood
- 6 Oak structure
- 7 Glazing

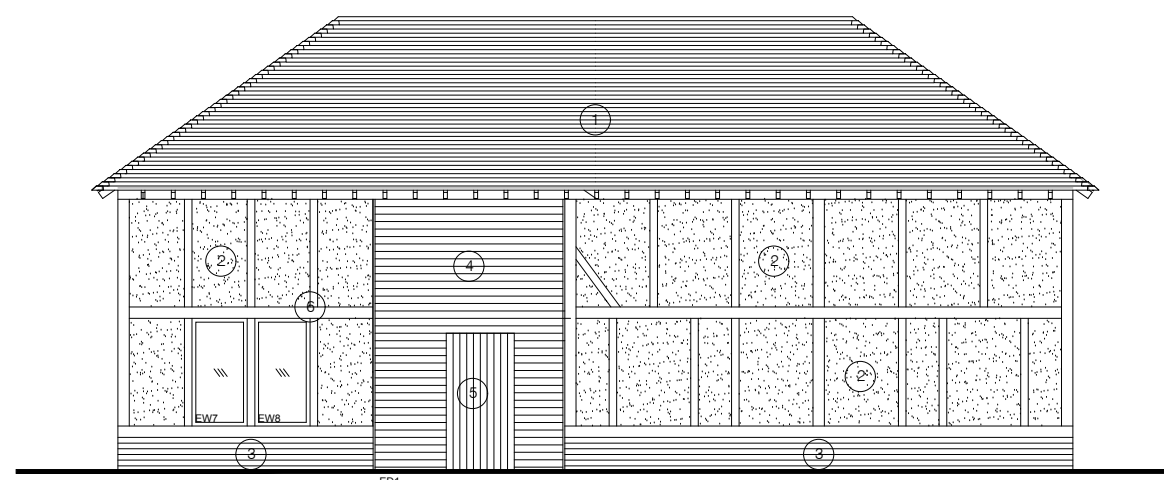


Front elevation (west)

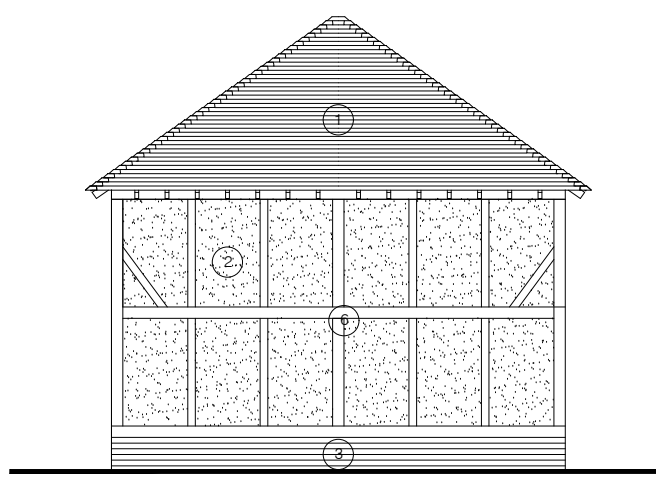

Side elevation (south)

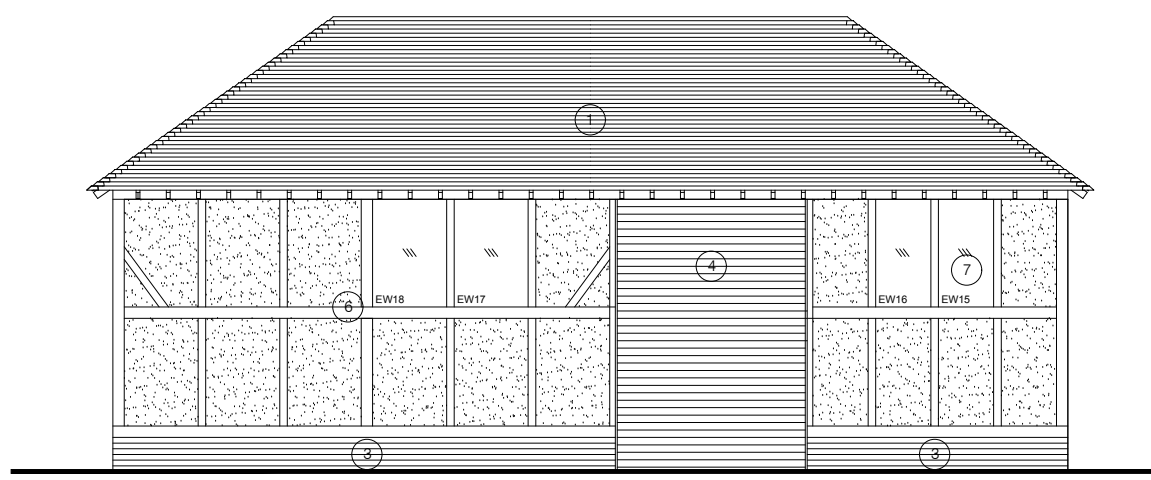


Rear elevation (east)

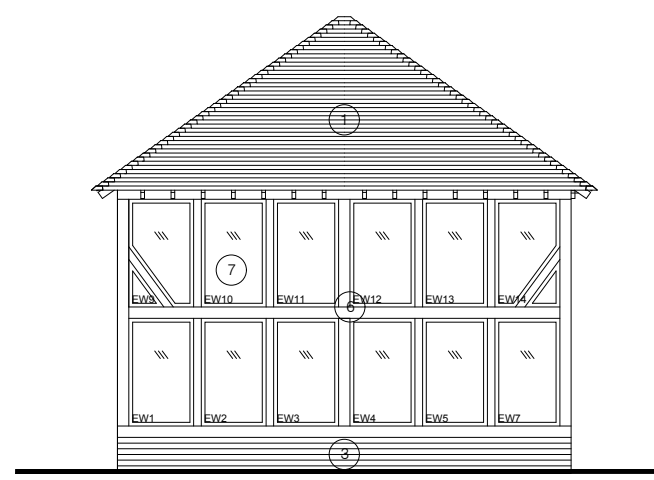

Side elevation (north)

EXISTING ELEVATIONS

 

Rev.	Date:
Revisions:	

Drawing Status:	A	B	C	P	T

Lisa Vohmann architecture
Hilade, Hawkspur Green, L1 Bardfield, Essex CM7 4SH
Tel: 07720391122, Email: hl_vide@btconnect.com

Project Title:
Shepherds Cottage, Stuccos Farm
Twineham Lane, Sayers Common
BN69JF
Barn

Client:
Mrs Daisy Honeybunn

Drawing Title:
Barn January 2017 work, plans and elevations

Dwg No: LVa2208.03.104 **Rev.:**

Scale @ A1: 1:100, 1:500 **Date:** February 2023

All dimensions are to be checked on site. Do not scale from this drawing. Copyright remains with Lisa Vohmann