


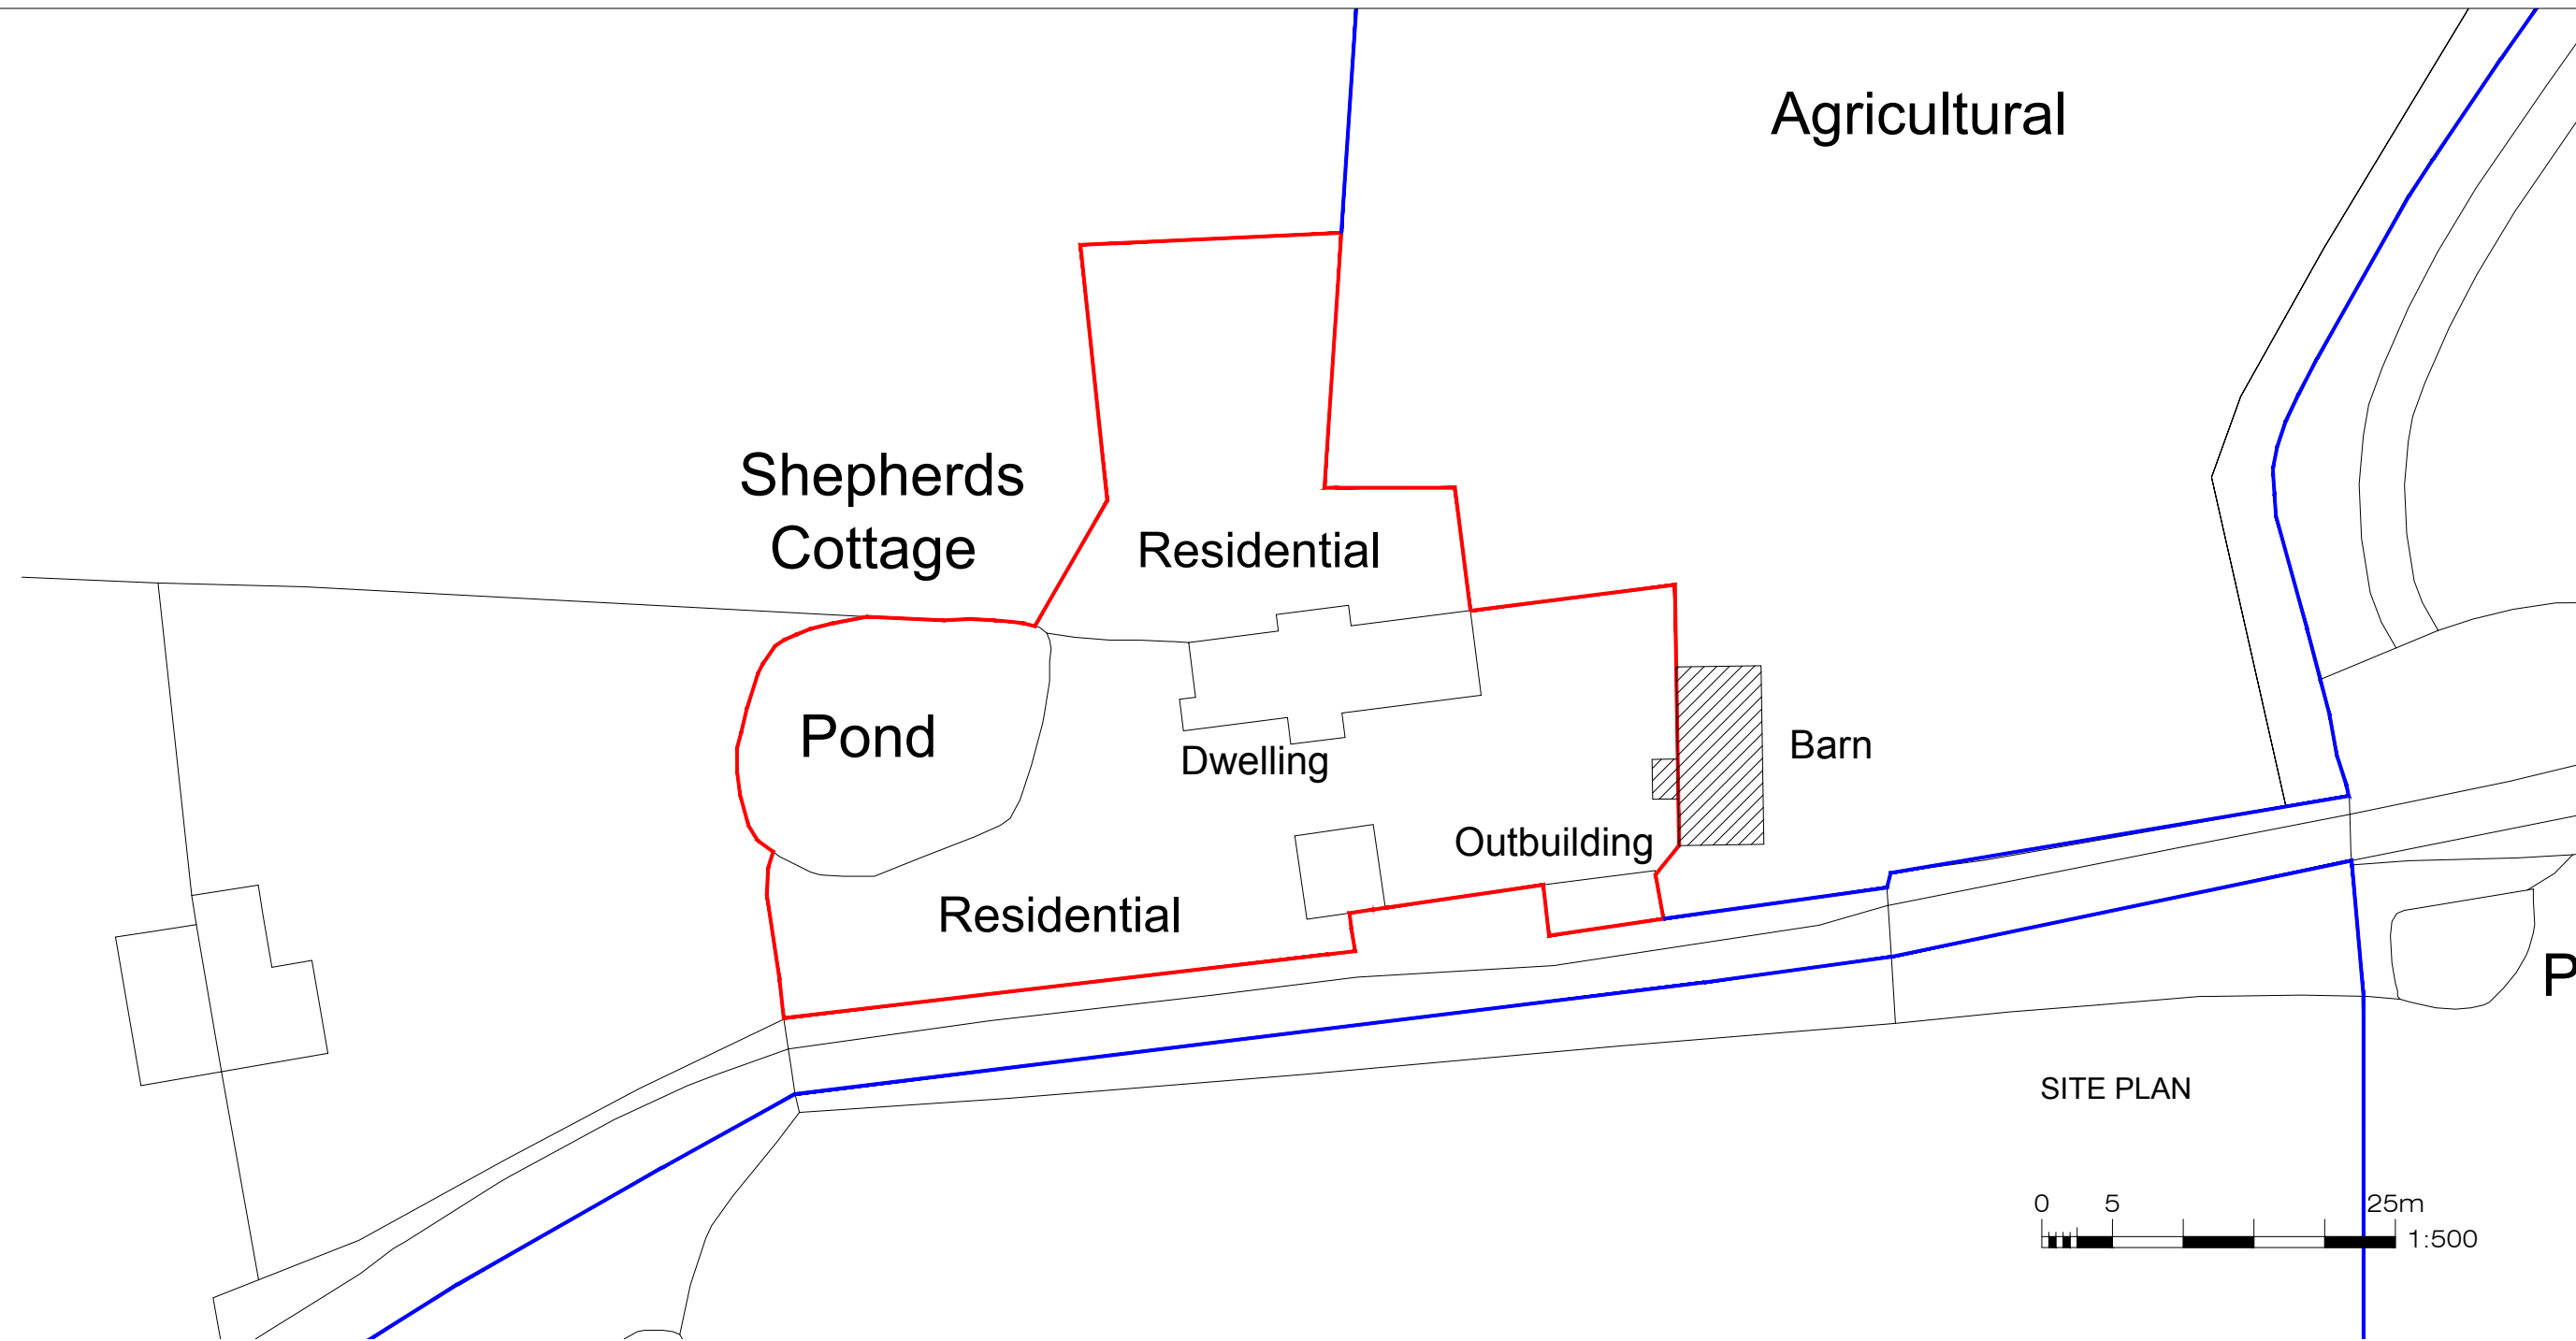
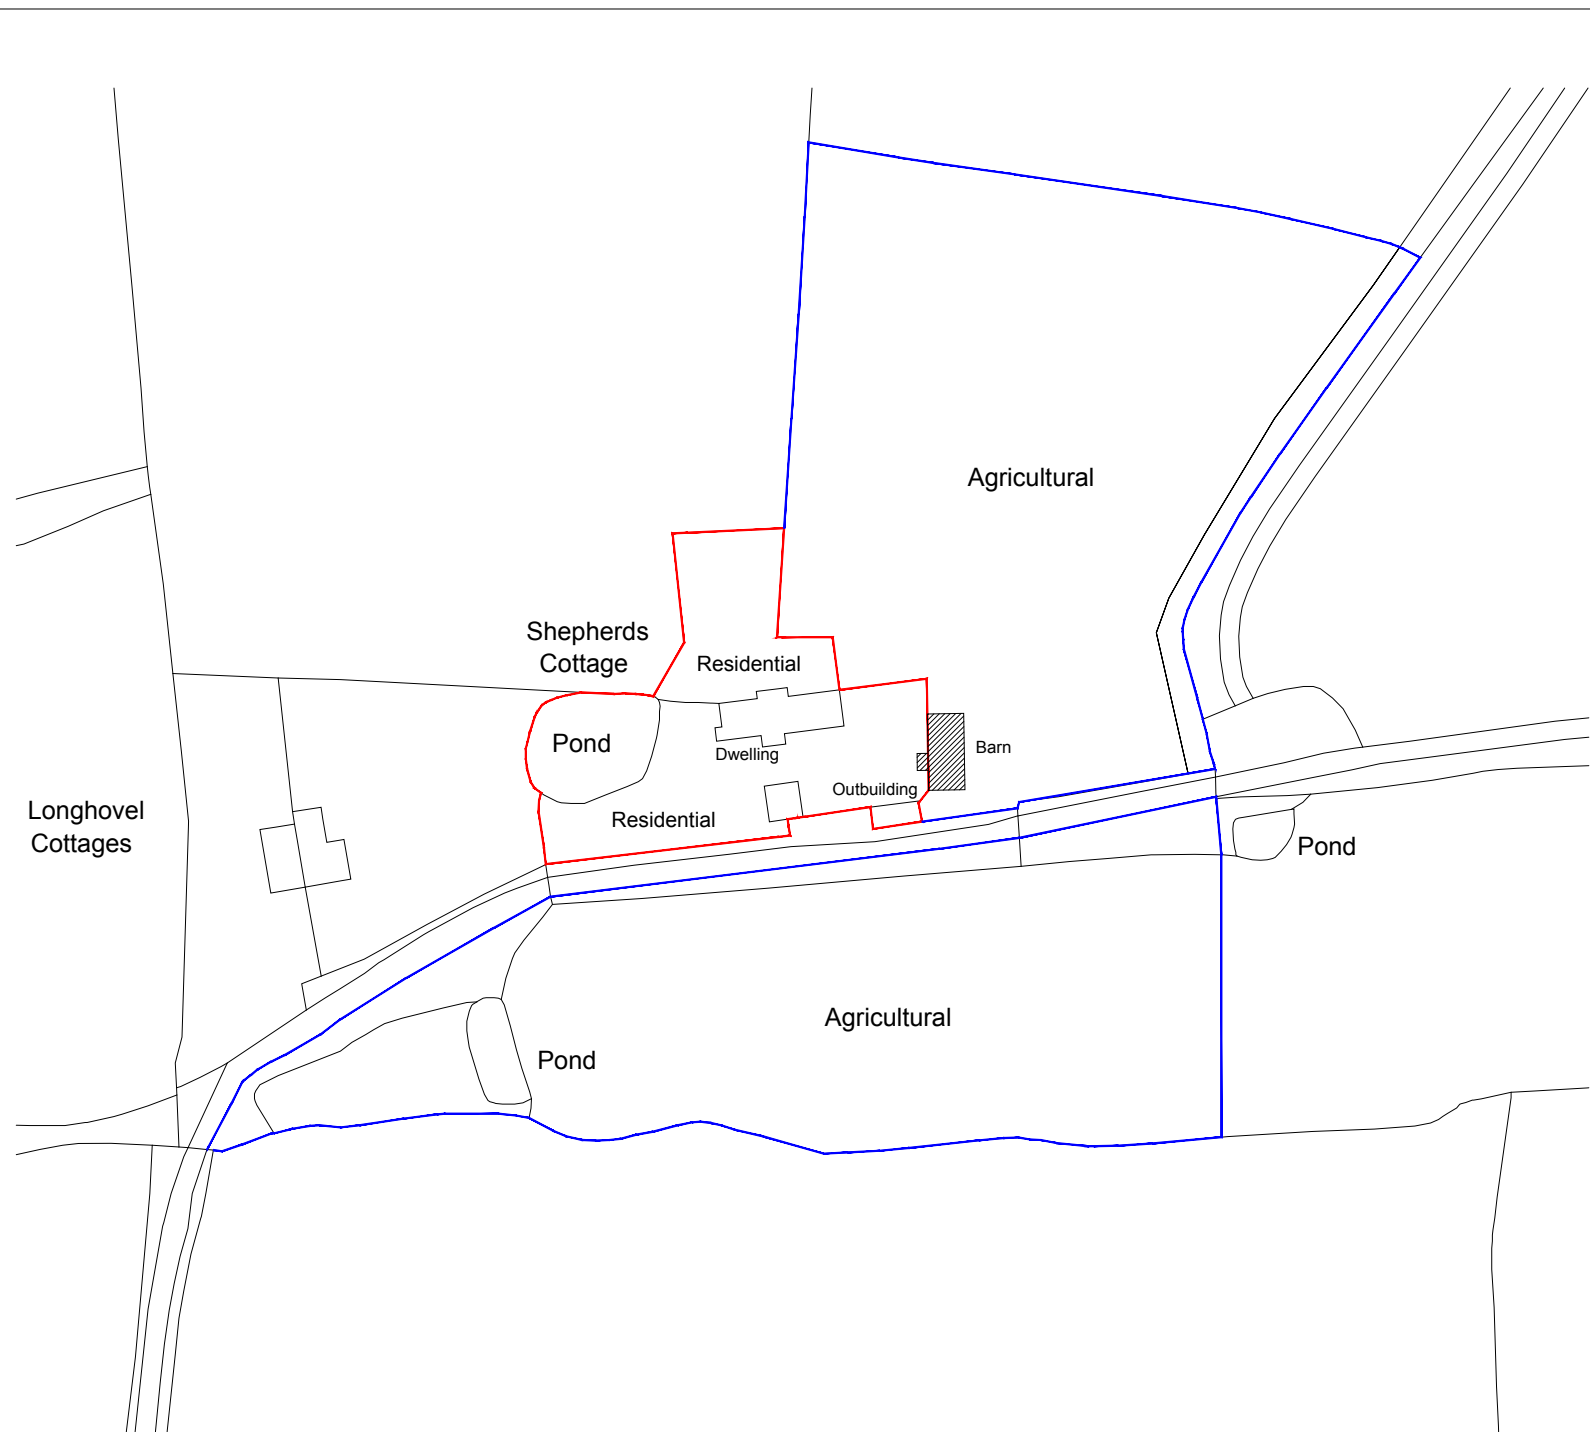


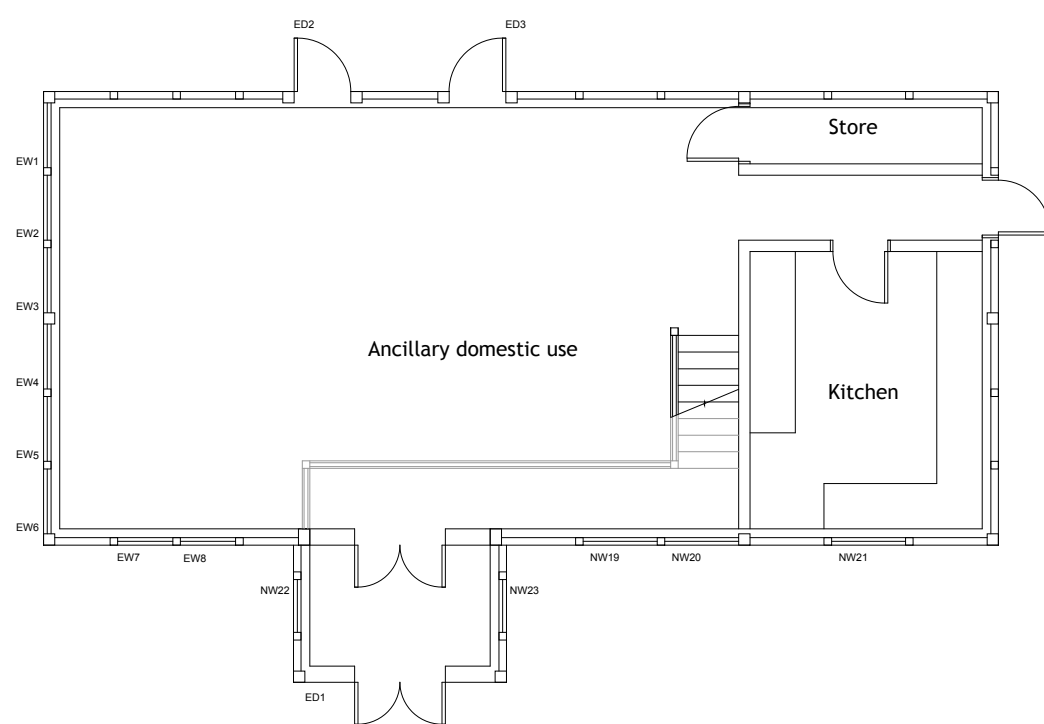


Notes:
This drawing is to be read in conjunction with all other drawings carrying the same drawing numbers.
Contractor to check all dimensions on site and report any discrepancies before proceeding
All relevant British standards and Codes of Practices to be complied with

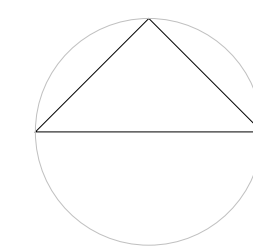

POST 2017 GROUND FLOOR PLAN 1:100


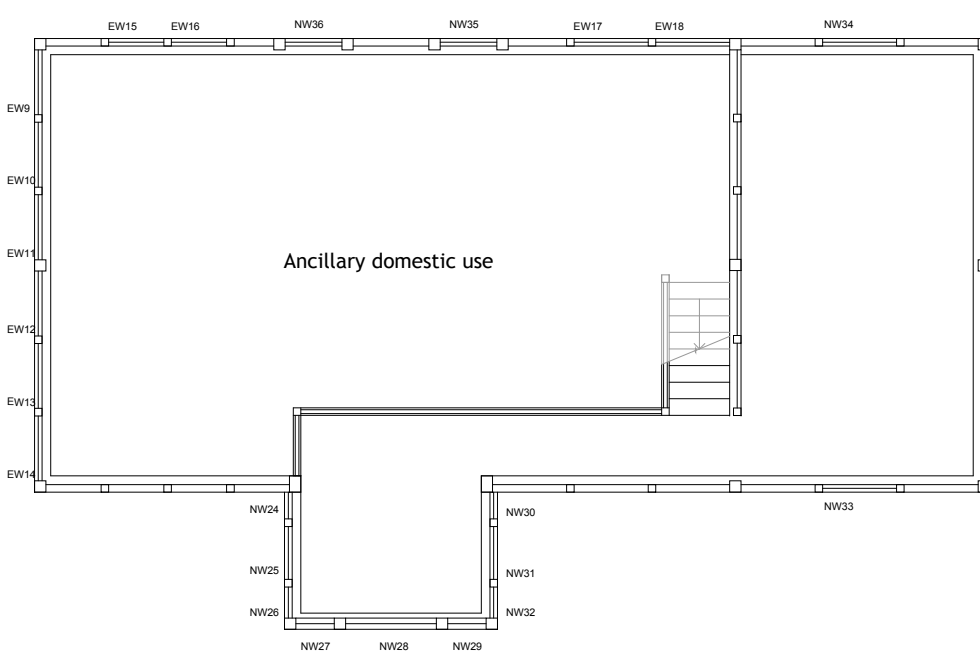


POST 2017 FIRST FLOOR PLAN 1:100

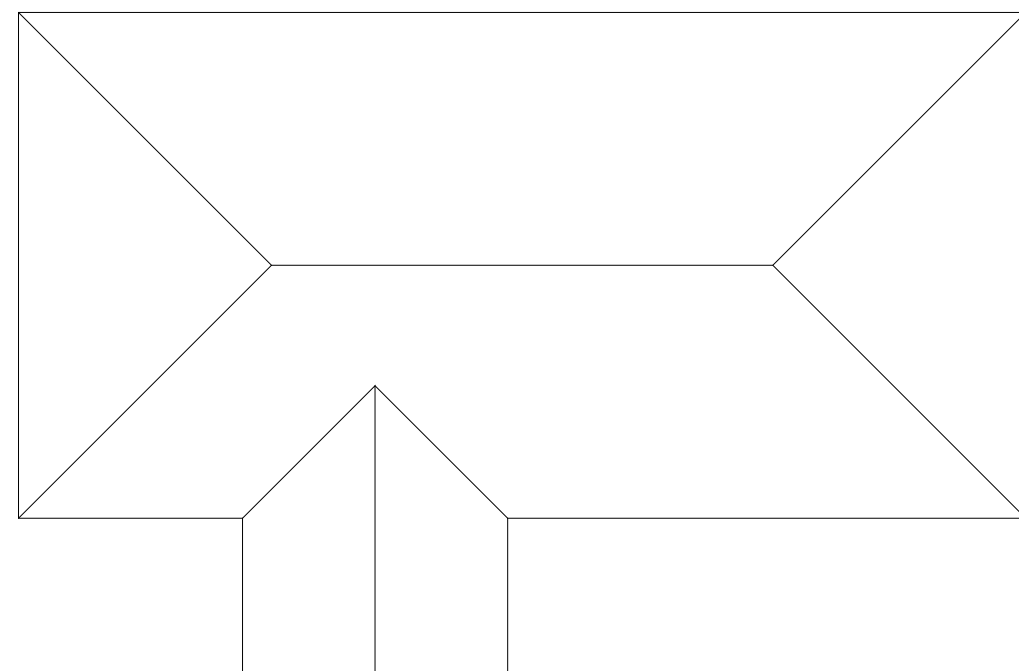


AFTER 2017 ROOF PLAN 1:100


EXISTING PLANS

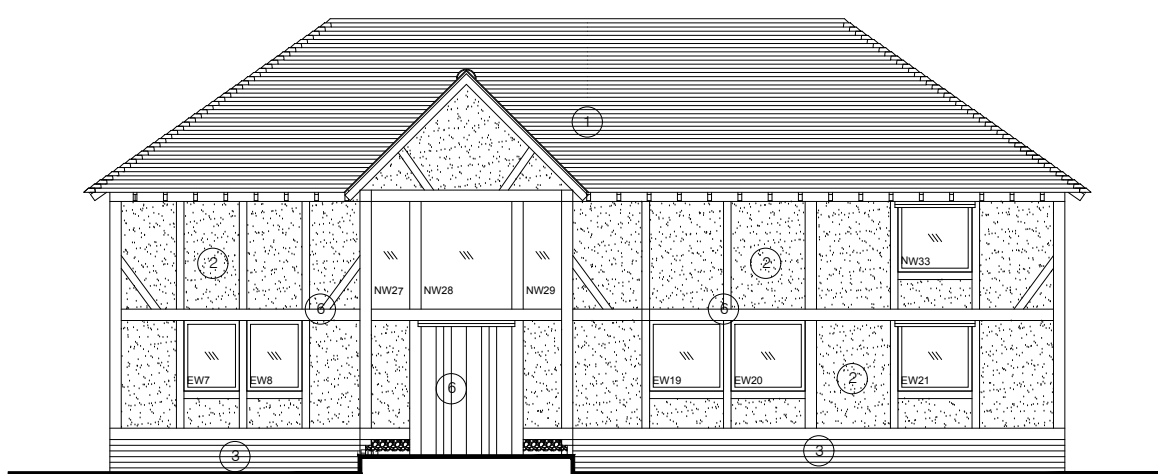 


Front elevation (west)

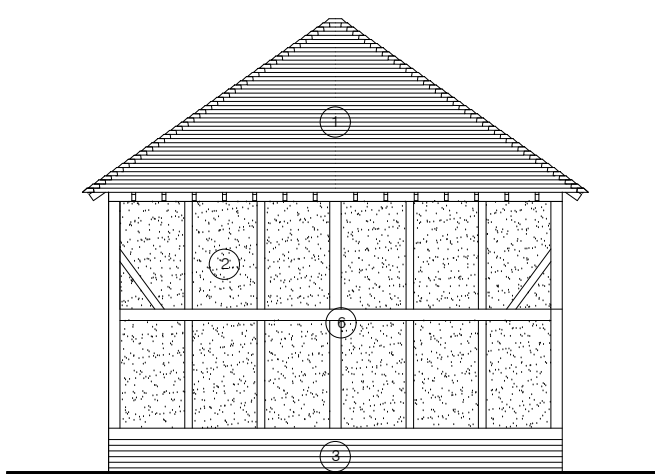

Side elevation (south)

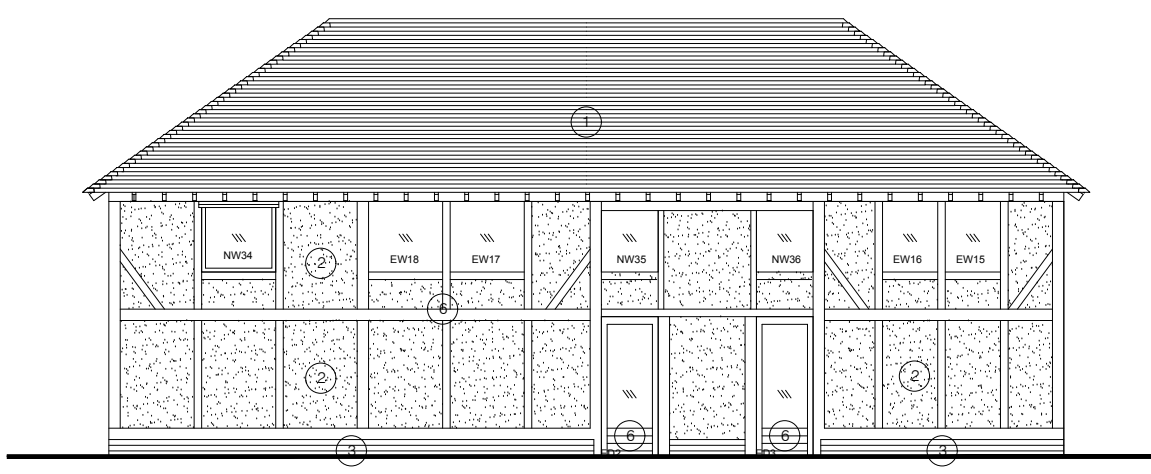

Rear elevation (east)

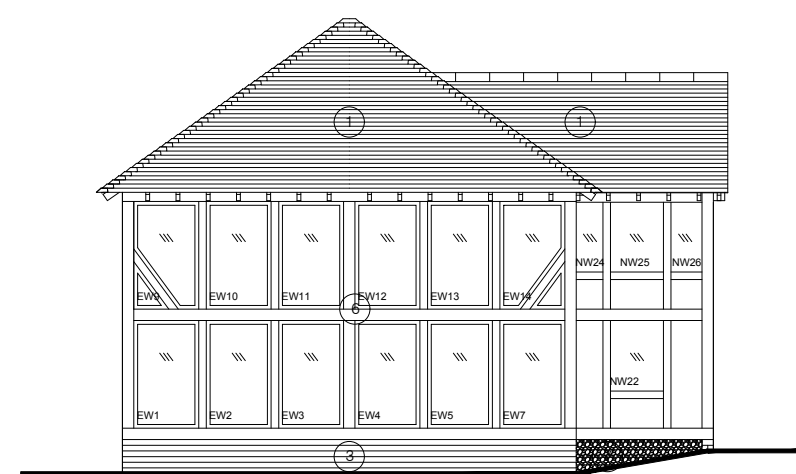

Side elevation (north)

EXISTING ELEVATIONS



Rev.		Date:
Revisions:		

Drawing Status:	A	B	C	P	T

Lisa Vohmann architecture	
Hilade, Hawkspur Green, L1 Bardfield, Essex CM7 4SH Tel: 07720391122 Email: Hilade@lisaconnect.com	
Project Title: Shepherds Cottage, Stucces Farm Twineham Lane, Sayers Common BN69JF Barn	
Client: Mrs Daisy Honeyburn	
Drawing Title: Barn post 2017 plans and elevations	
Dwg No: LVa2208.03.105	Rev.:
Scale @ A1: 1:1250 & 1:500 1:250	Date: February 2023
\\Volumes\SAM\SUNG\WORK\Lisa Vohmann Architecture\Shepherds Cottage\DWGS	
All dimensions are to be checked on site. Do not scale from this drawing. Copyright remains with Lisa Vohmann	