





LOCATION PLAN

0 10 50m
1:1250

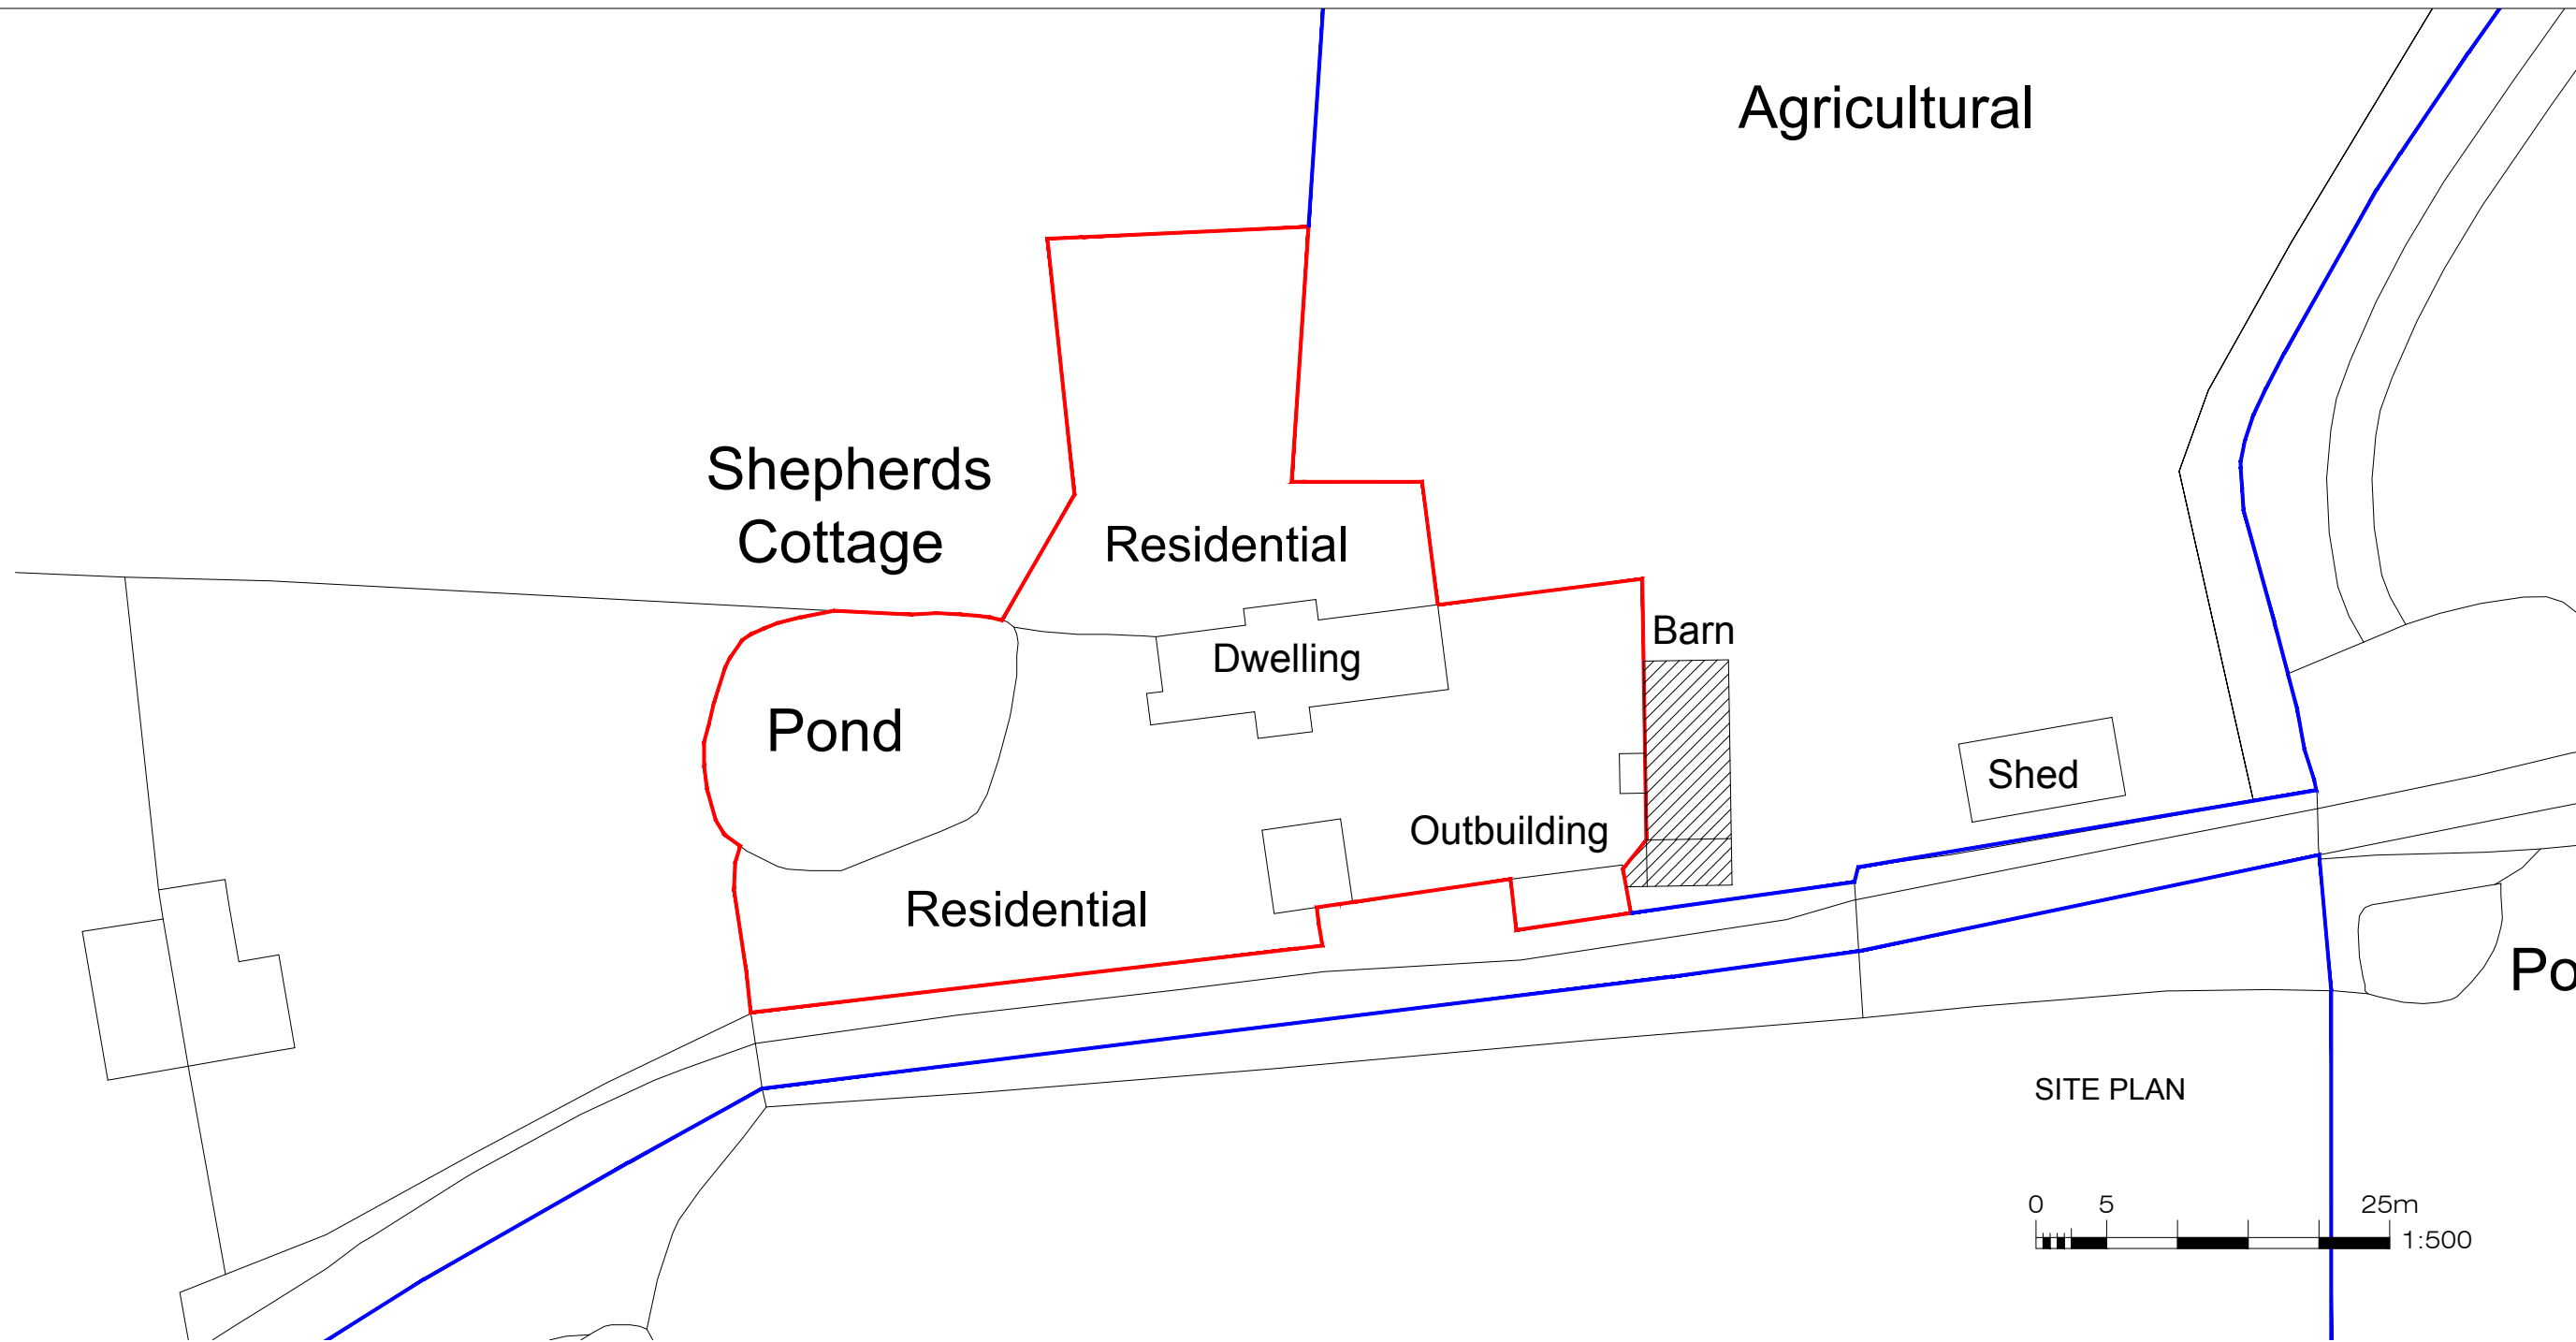


SITE PLAN


0 5 25m
1:500

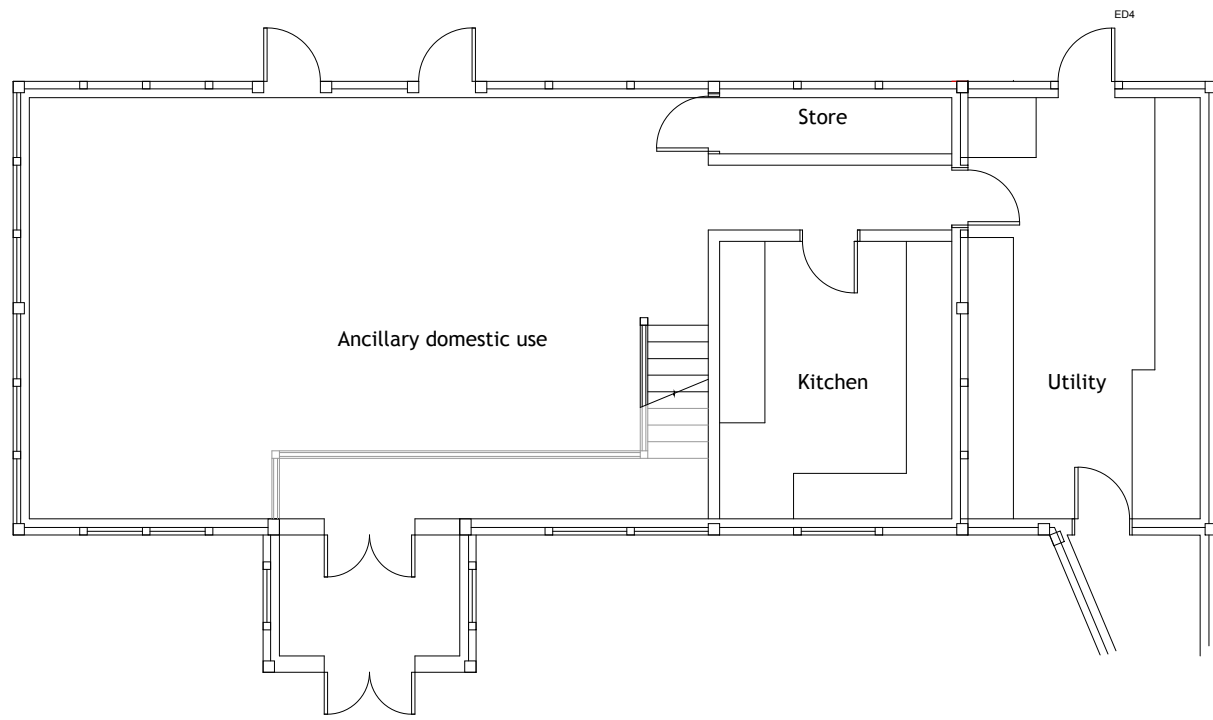

2022 WORK GROUND FLOOR PLAN 1:100

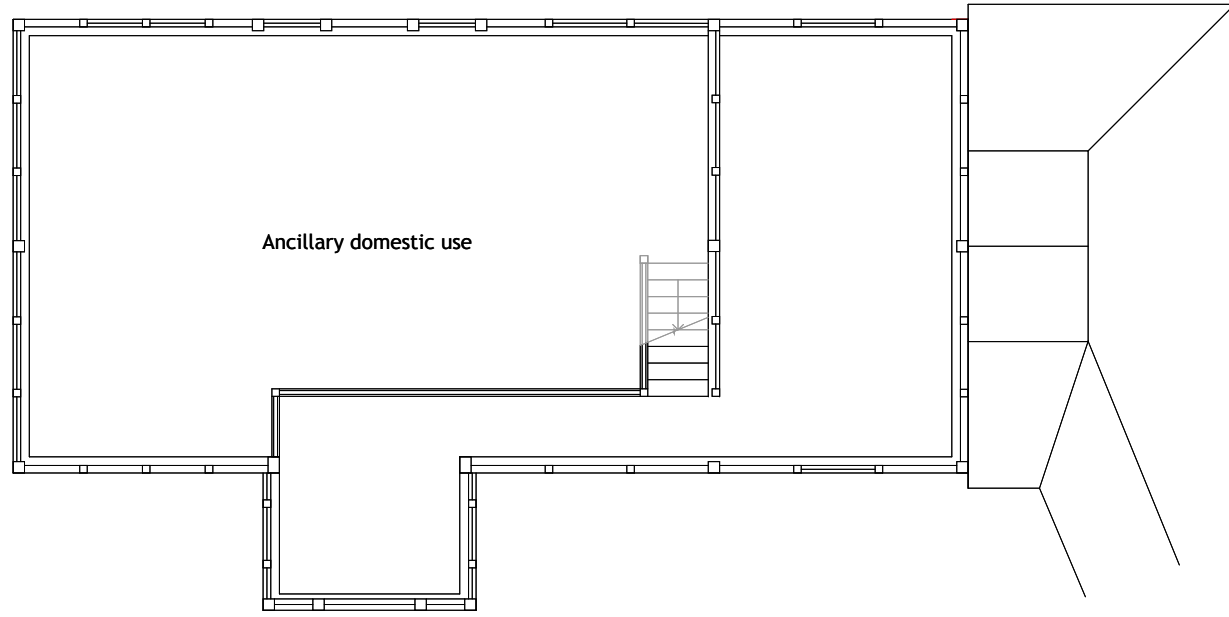

2022 WORK FIRST FLOOR PLAN 1:100

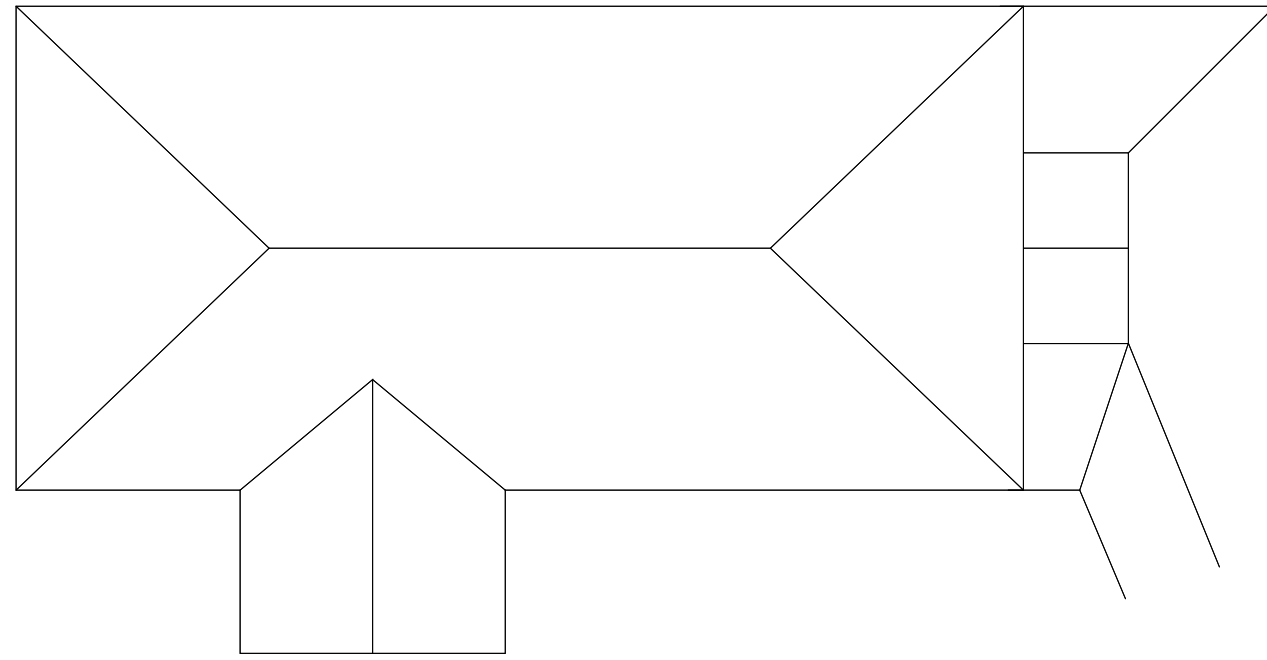


2022 WORK ROOF PLAN 1:100


EXISTING PLANS

0 1 5m
1:100


- 1 Clay tile, plain
- 2 Lime render
- 3 Facing brickwork
- 4 Hardwood door
- 5 Glazing
- 6 Oak structure
- 7 Flint

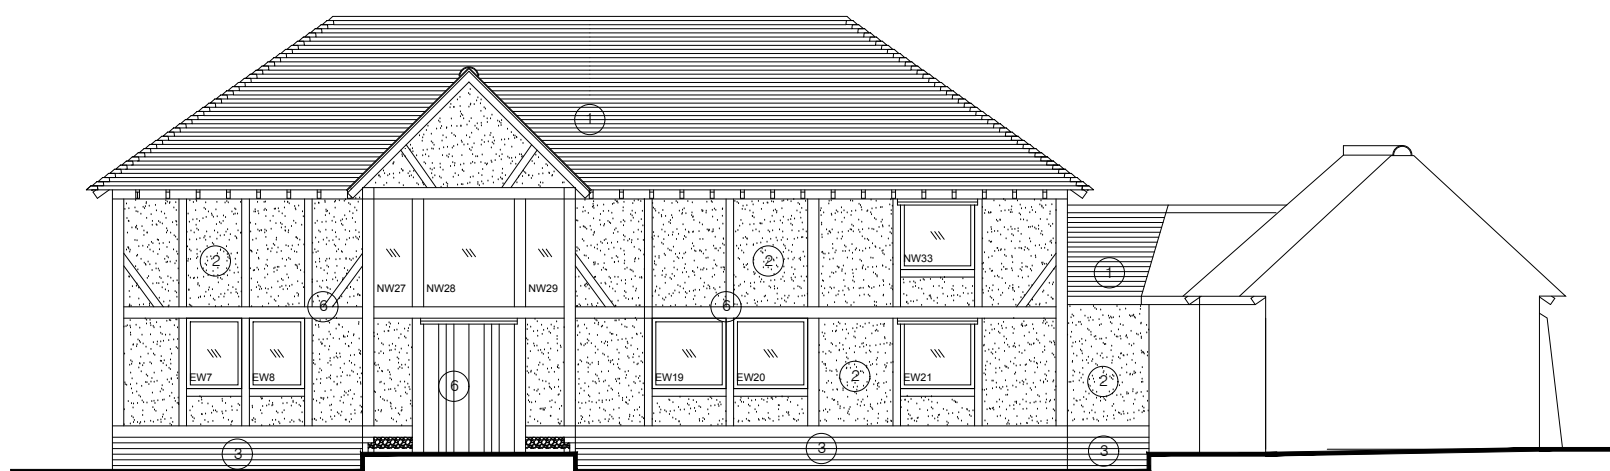

Front elevation (west)

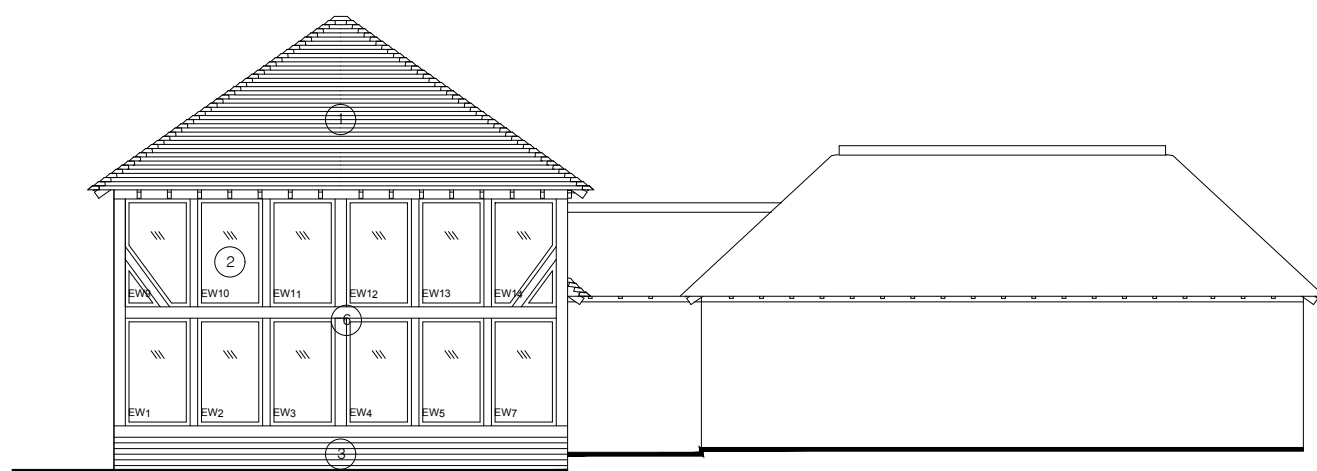

Side elevation (north)

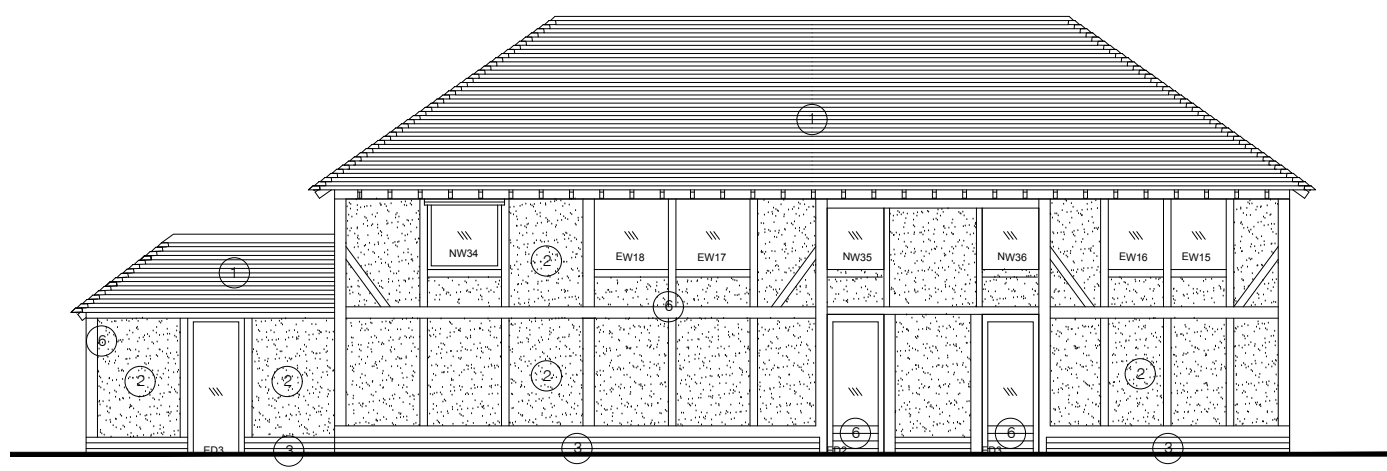


Rear elevation (east)

EXISTING ELEVATIONS

0 1 5m
1:100

Notes:
This drawing is to be read in conjunction with all other drawings carrying the same drawing numbers.
Contractor to check all dimensions on site and report any discrepancies before proceeding
All relevant British standards and Codes of Practices to be complied with

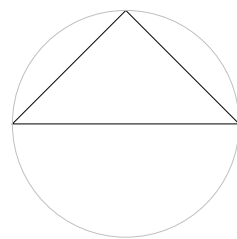

Rev.	Date:
Revisions:	

Drawing Status:	A	B	C	P	T

Lisa Vohmann architecture

Hilade, Hawkspur Green, L1 Bardfield, Essex CM7 4SH
Tel: 07720391122, Email: hl_vide@acconnected.com

Project Title:

Shepherds Cottage, Stuccos Farm
Twineham Lane, Sayers Common
BN69JF
Barn

Client:

Mrs Daisy Honeybunn

Drawing Title:

Barn 2022 Work plans and elevations

Dwg No:

LVa2208.03.106

Rev:

Scale @ A1:

1:100 & 1:500

Date:

February 2023

Volume/SAMUNG/WORK/Lisa Vohmann Architecture/Shepherds Cottage/DWGS

All dimensions are to be checked on site. Do not scale from this drawing. Copyright remains with Lisa Vohmann