

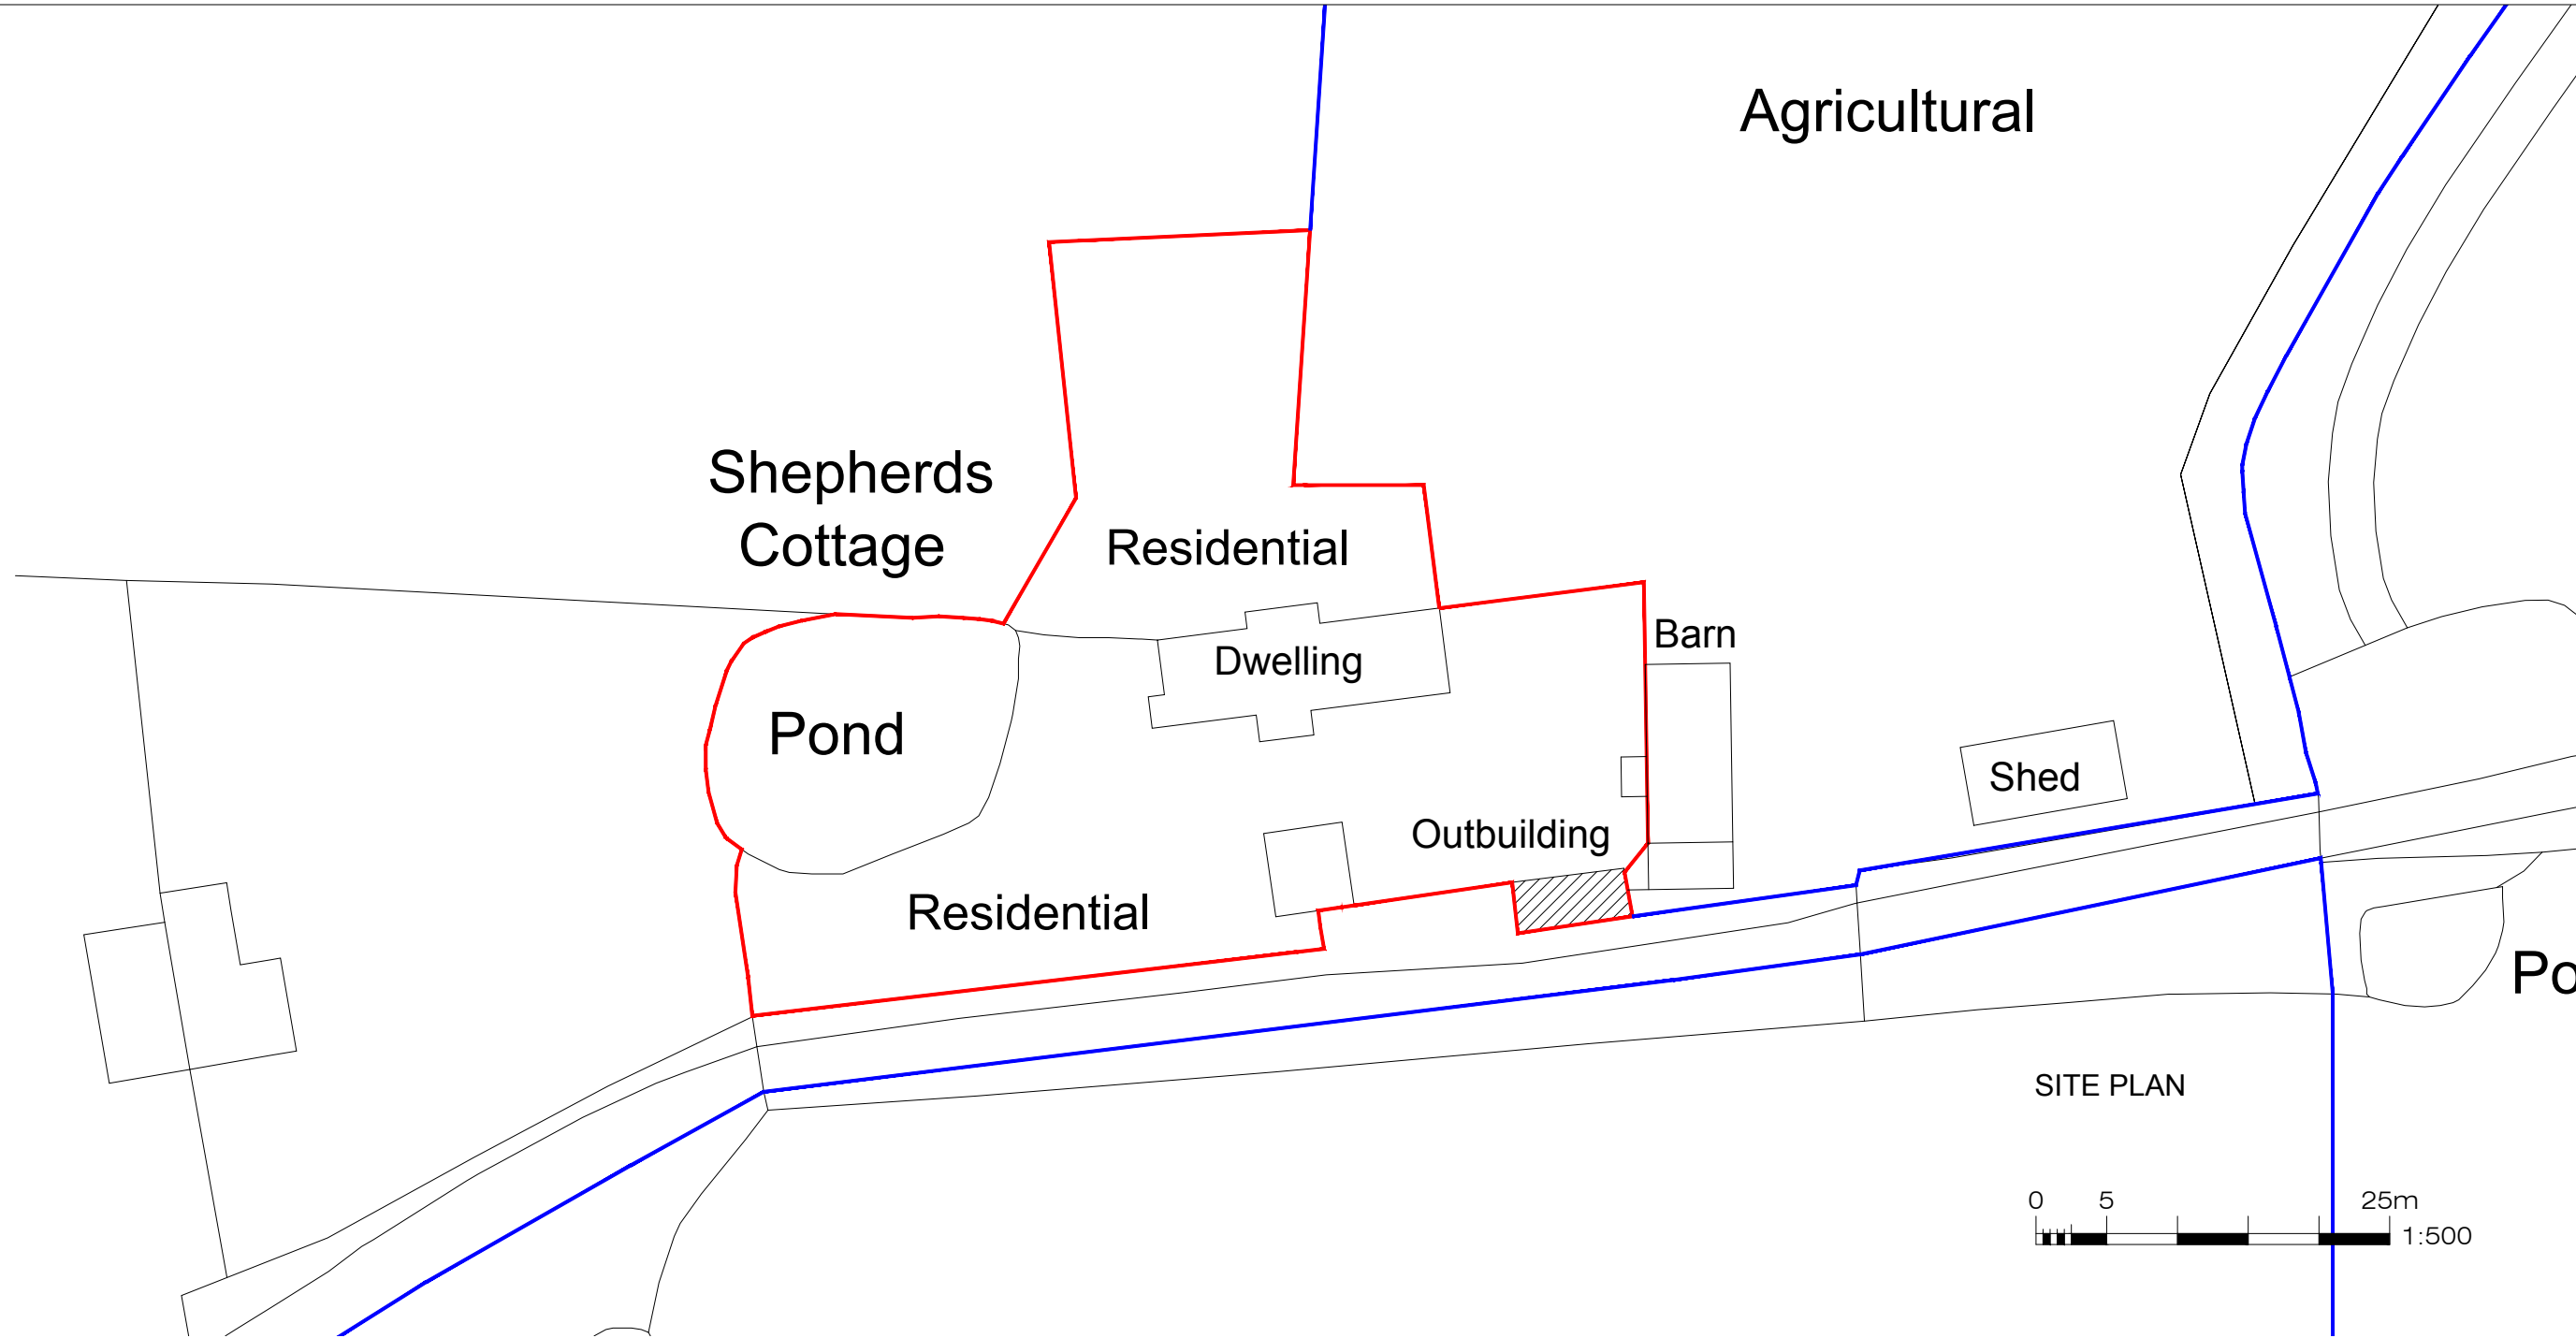
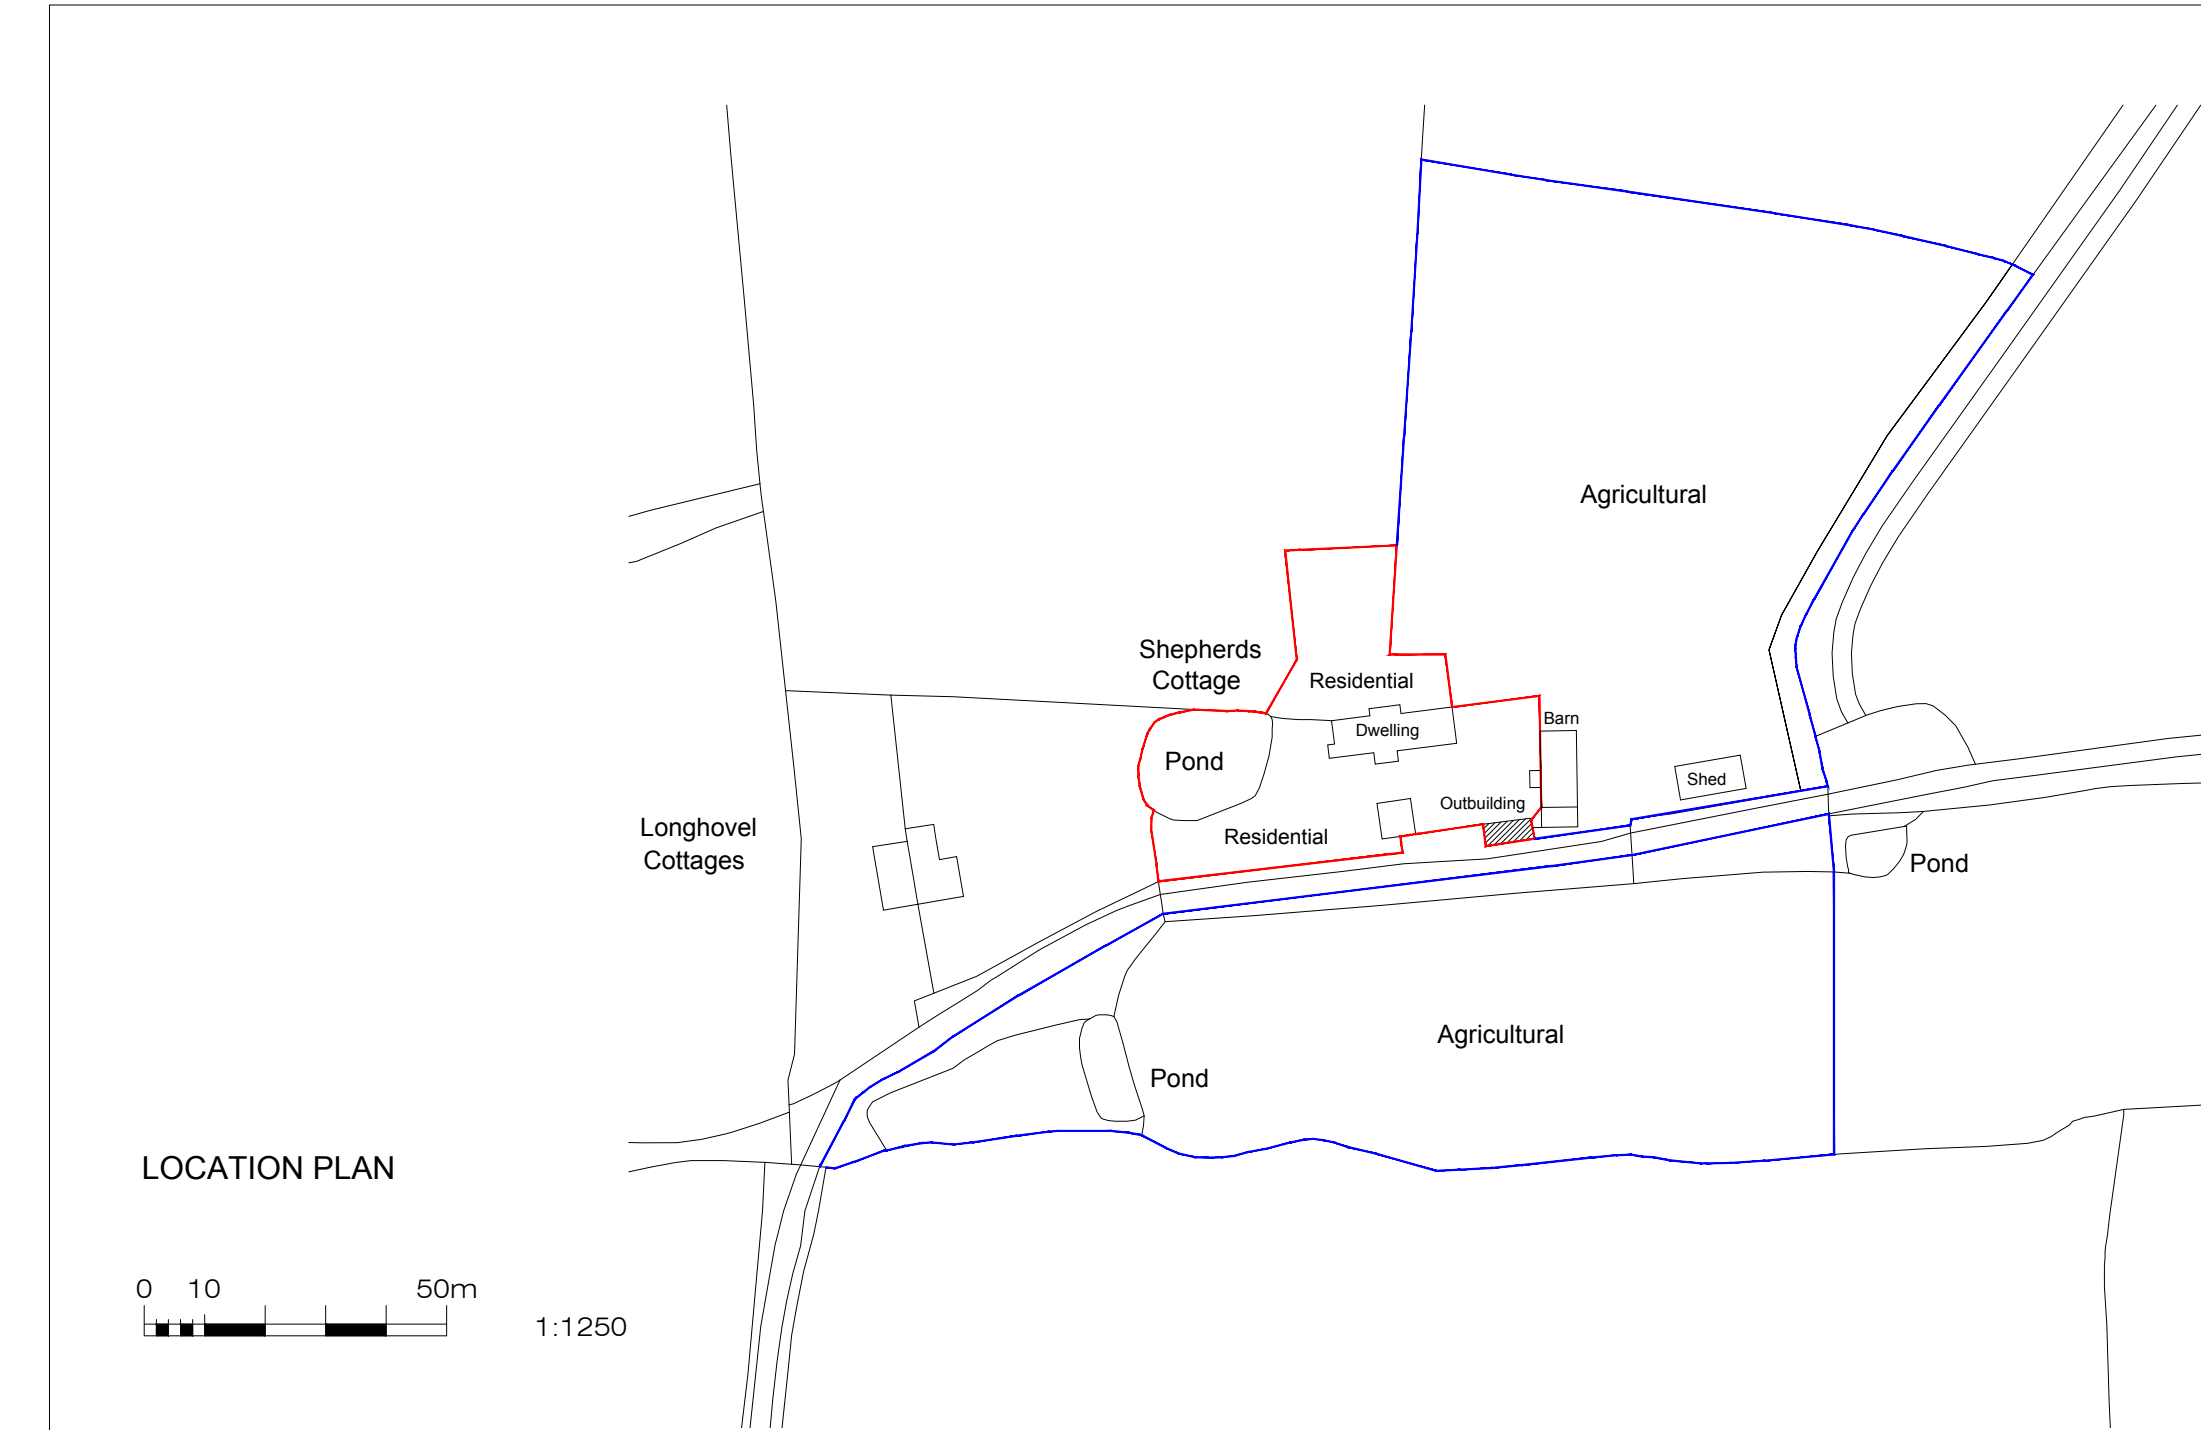
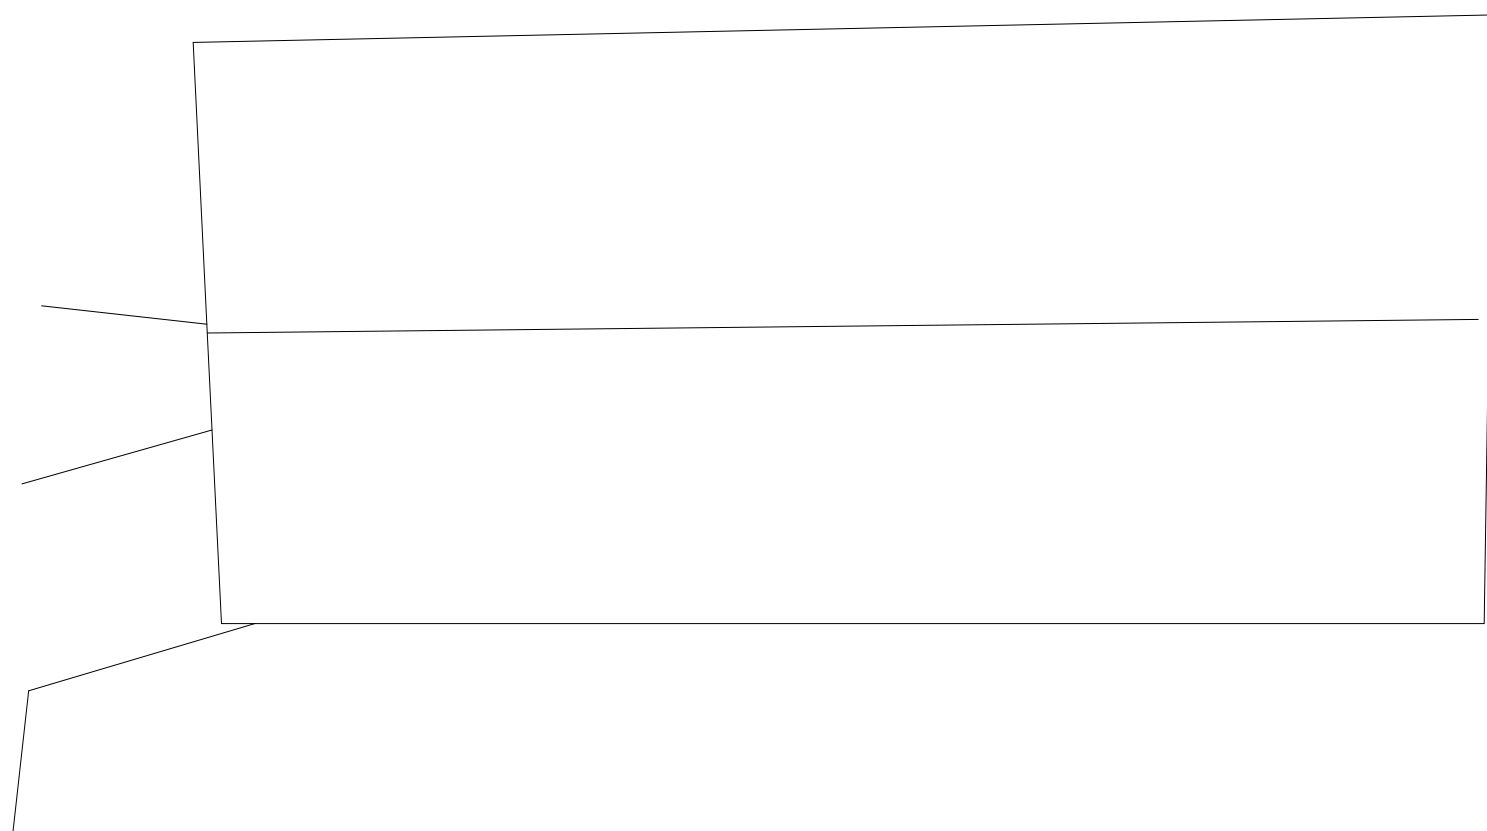


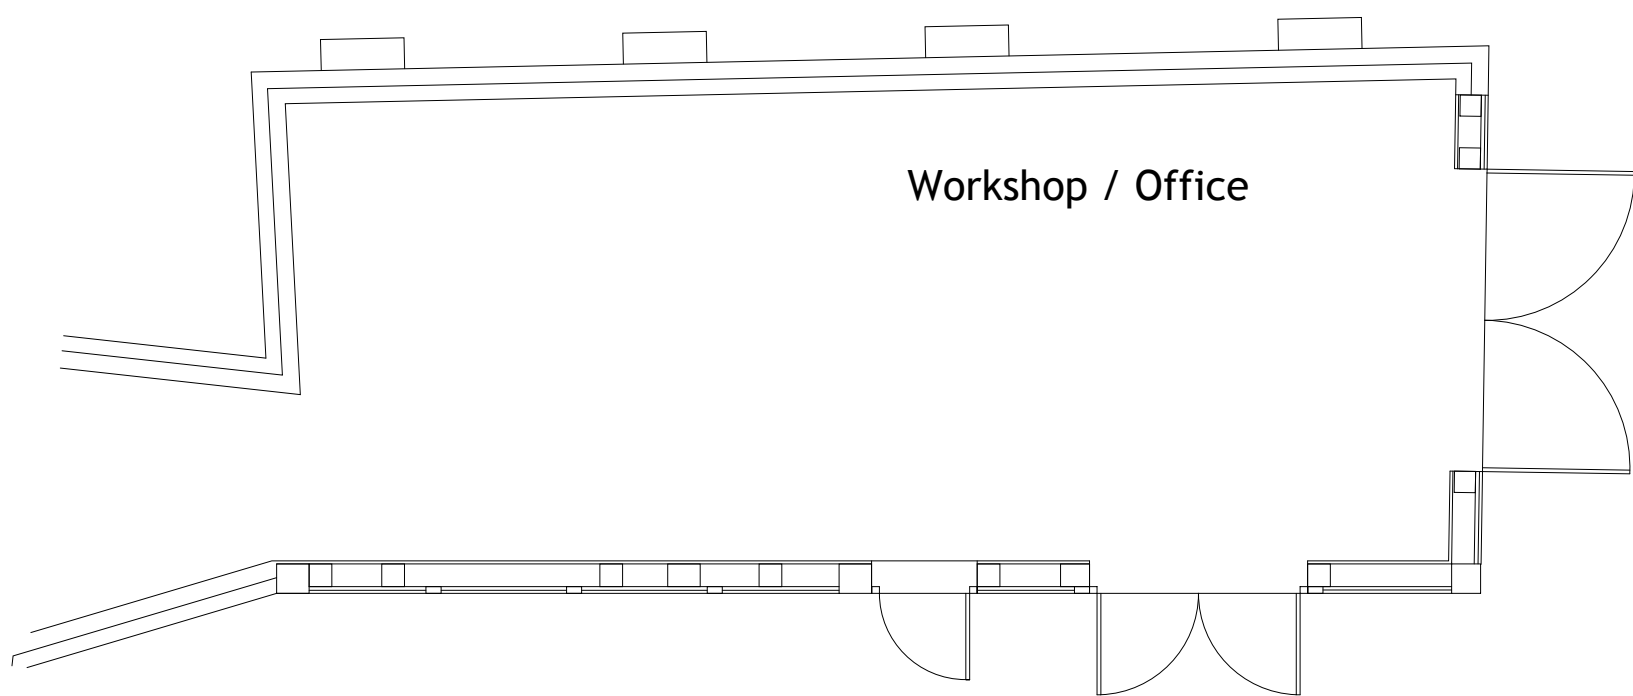


Notes:
This drawing is to be read in conjunction with all other drawings carrying the same drawing numbers.
Contractor to check all dimensions on site and report any discrepancies before proceeding
All relevant British standards and Codes of Practices to be complied with

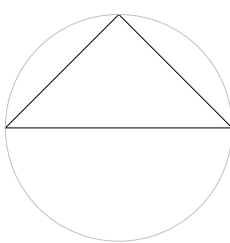


2022 WORK GROUND FLOOR PLAN 1:100


2022 WORK ROOF PLAN 1:100

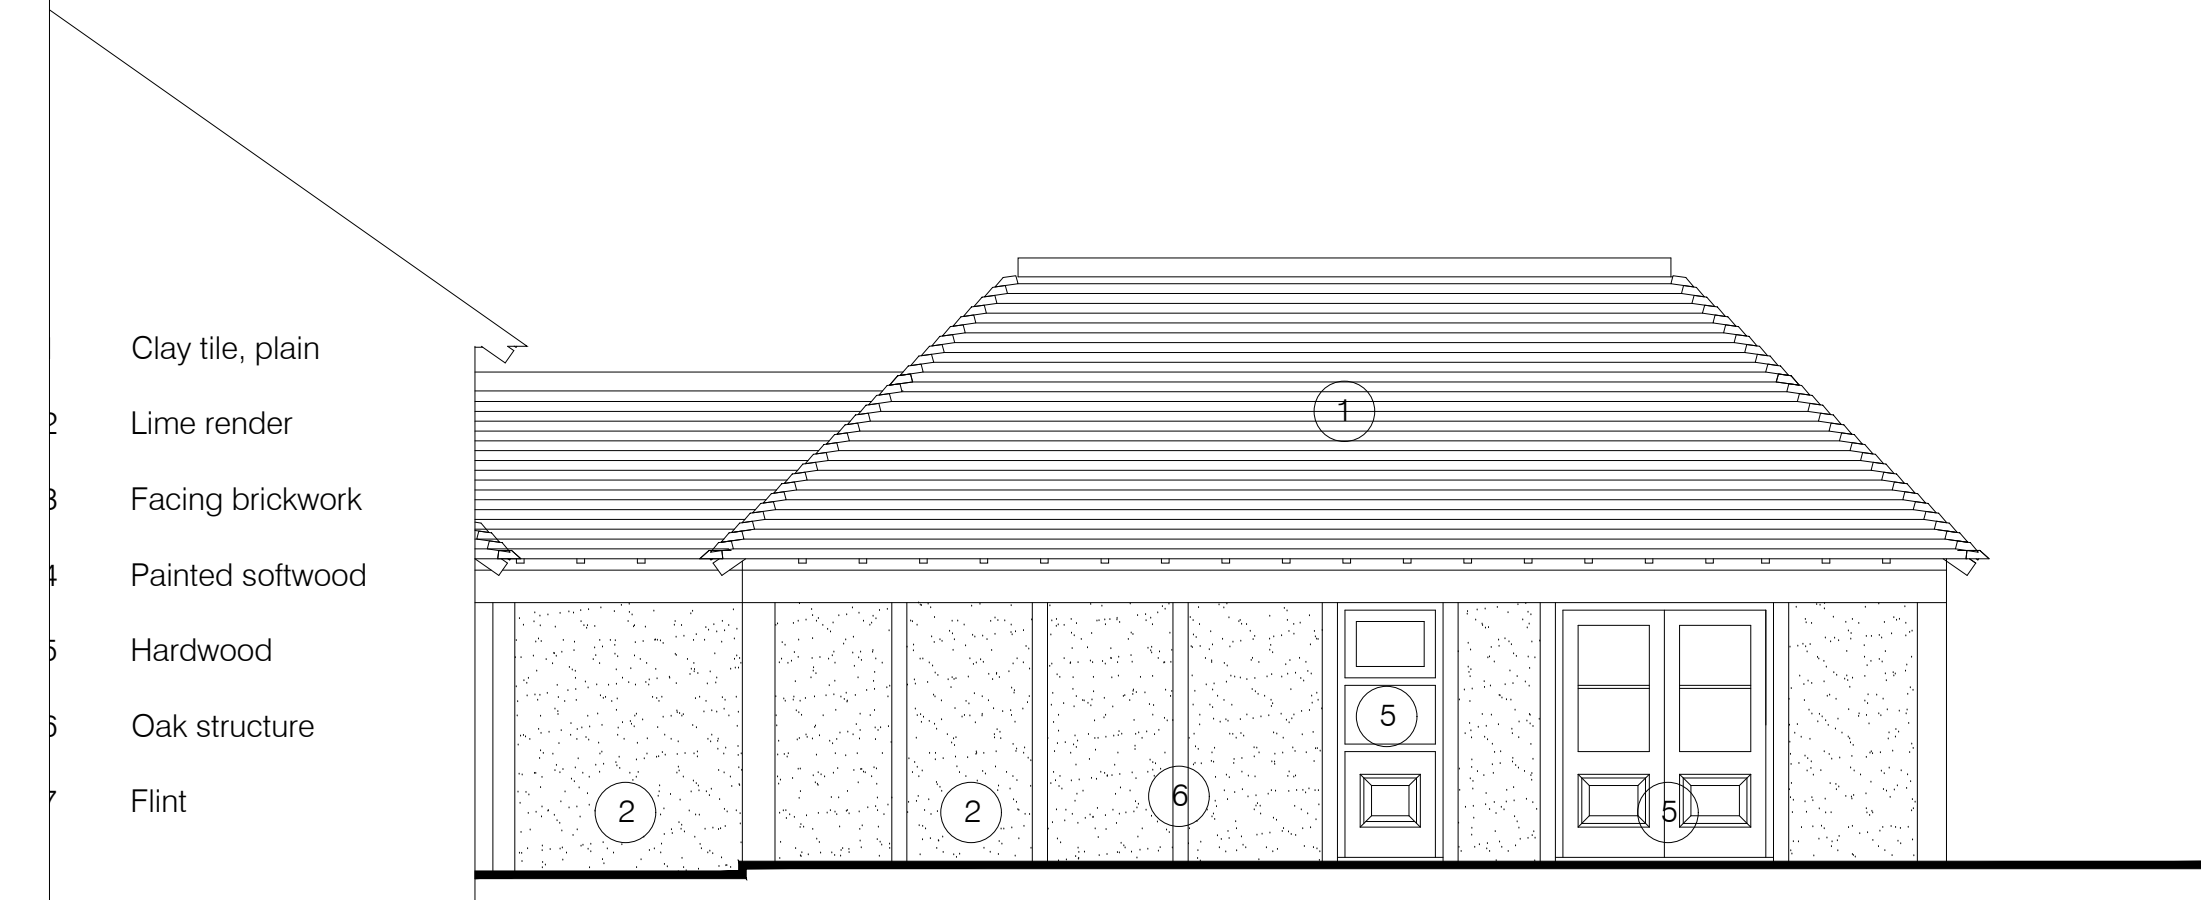

Front elevation (North)

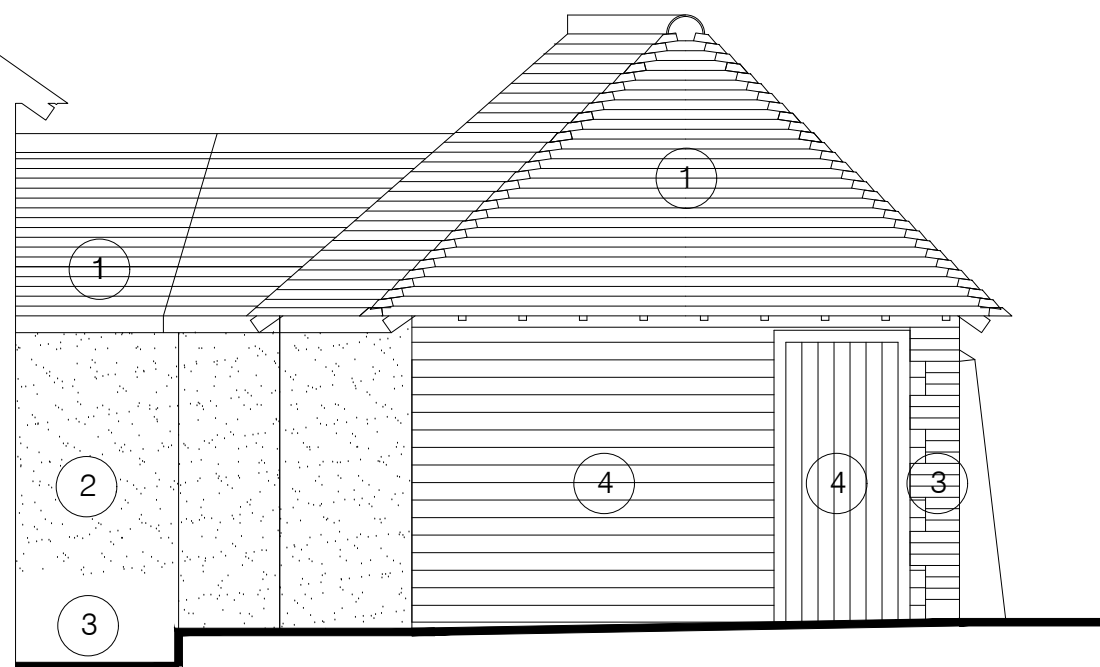

Side elevation (west)

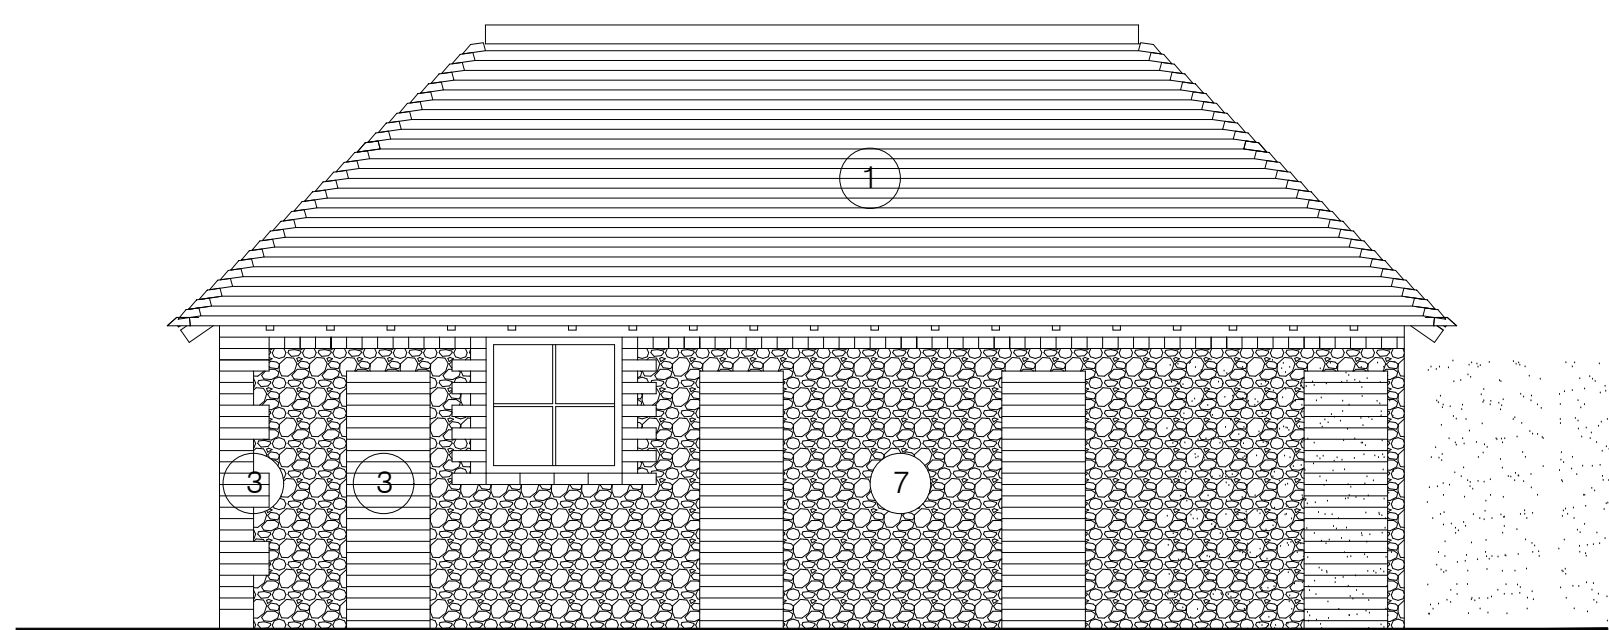

Rear elevation (South)

Rev.	Date:
Revisions:	

Drawing Status:	A	B	C	P	T

Lisa Vohmann architecture

Hillside, Hawkspur Green, L1 Bardfield, Essex CM7 4SH
Tel: 07720391122, Email: hl_vide@btconnect.com

Project Title:

Shepherds Cottage, Stuccos Farm
Twineham Lane, Sayers Common
BN69JF
Workshop

Client:

Mrs Daisy Honeybunn

Drawing Title:

Workshop post 2022 plans and elevations

Dwg No: LVa2208.03.107

Rev: .

Scale @ A1: 1/1250, 1/500, 1/250

Date: October 2024

Volume/SAMSUNG/WORK/Lisa Vohmann Architecture/Shepherds Cottage/DWG

All dimensions are to be checked on site. Do not scale from this drawing. Copyright remains with Lisa Vohmann