



LOCATION PLAN

0 10 50m


1:1250

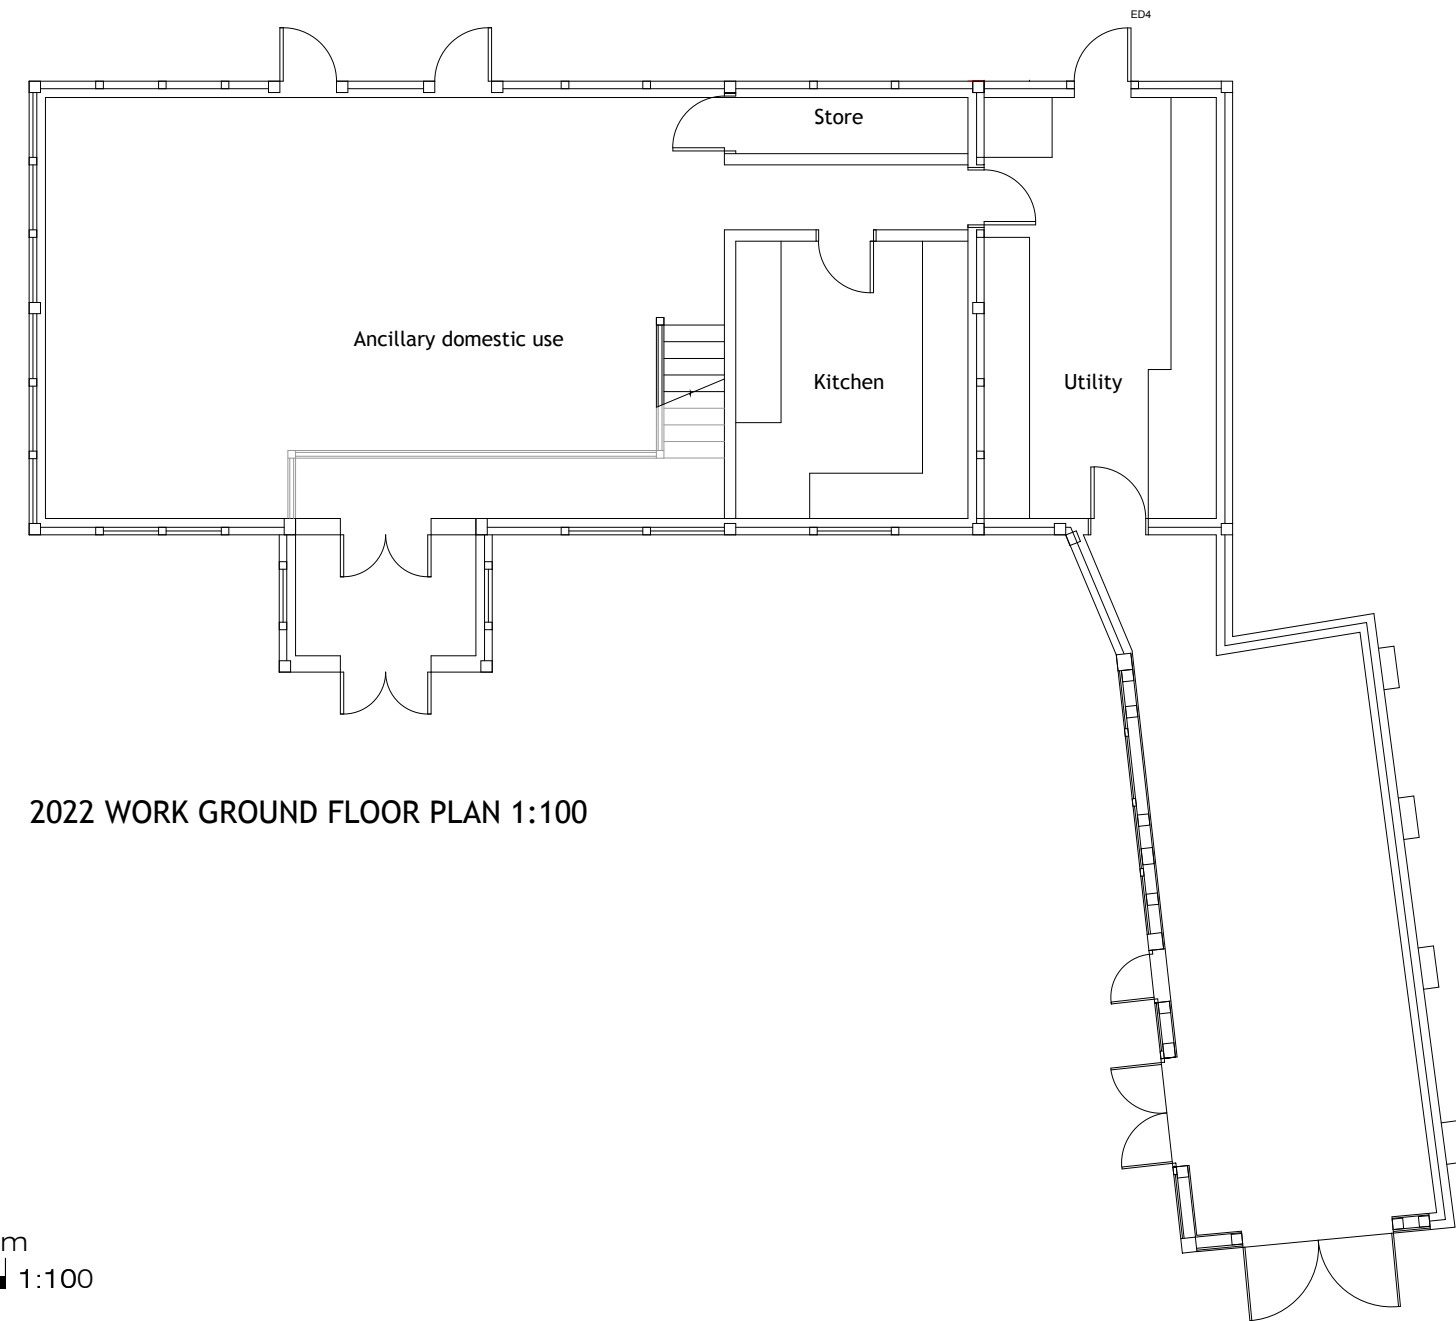

2022 WORK GROUND FLOOR PLAN 1:100

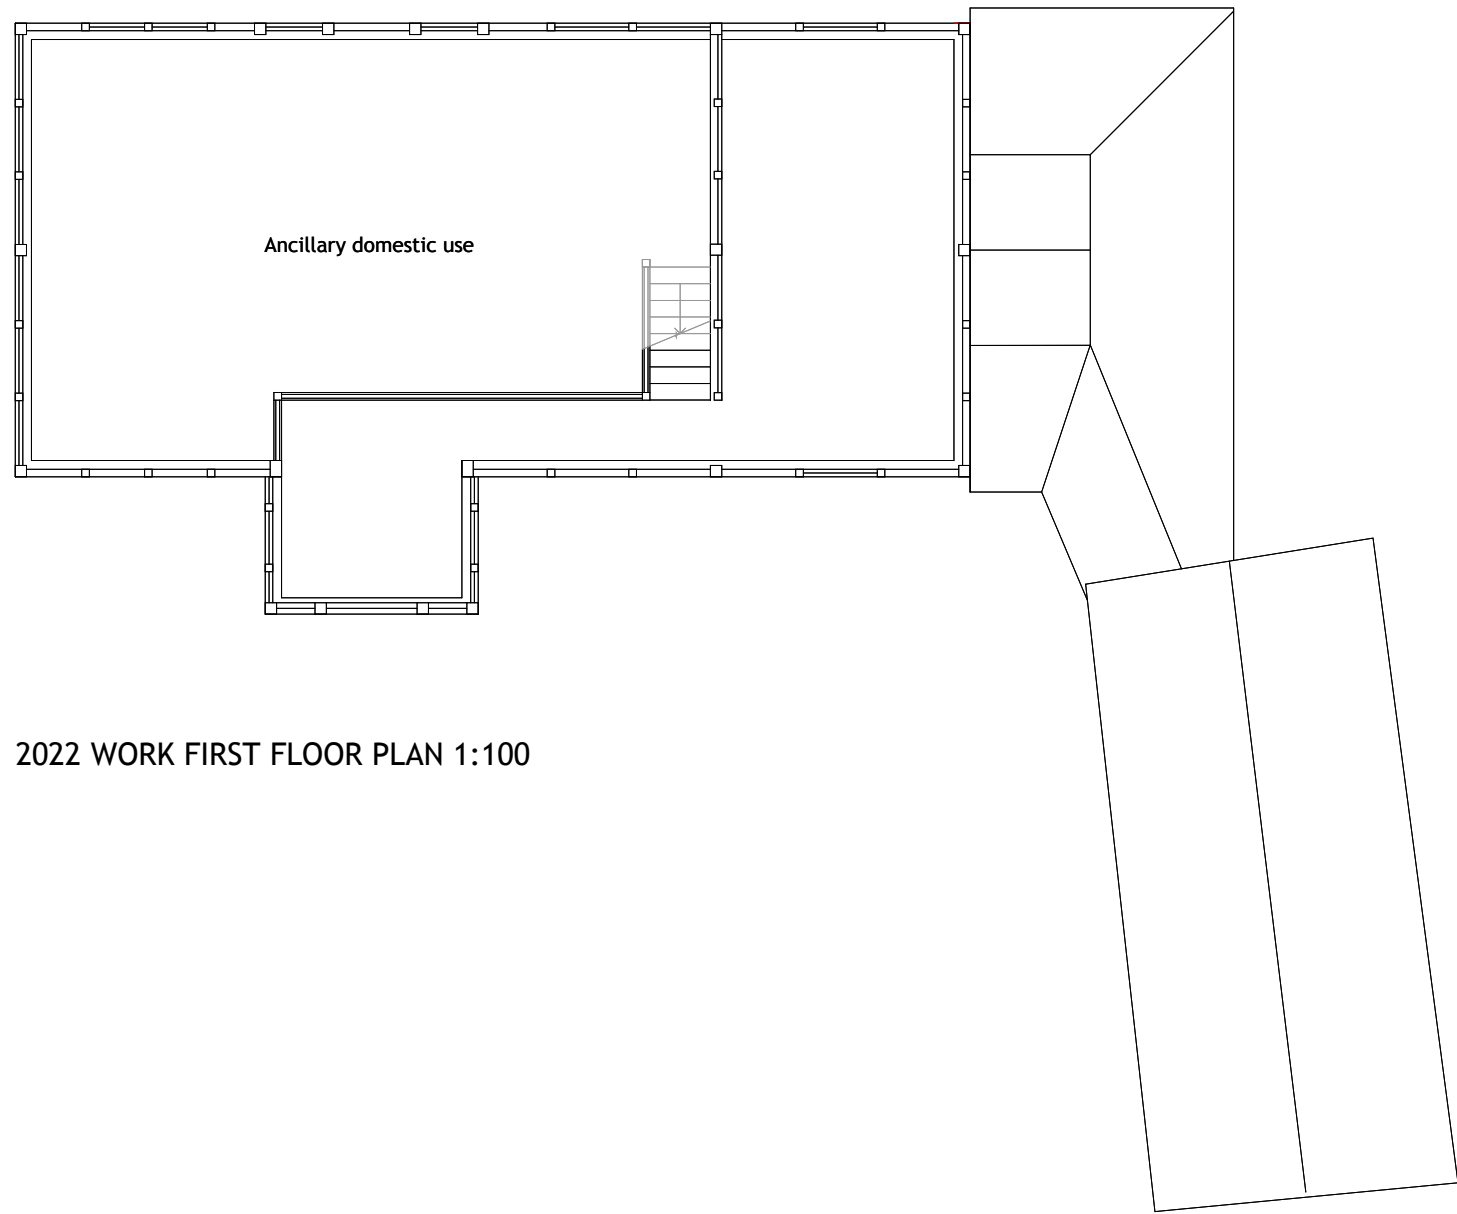

2022 WORK FIRST FLOOR PLAN 1:100

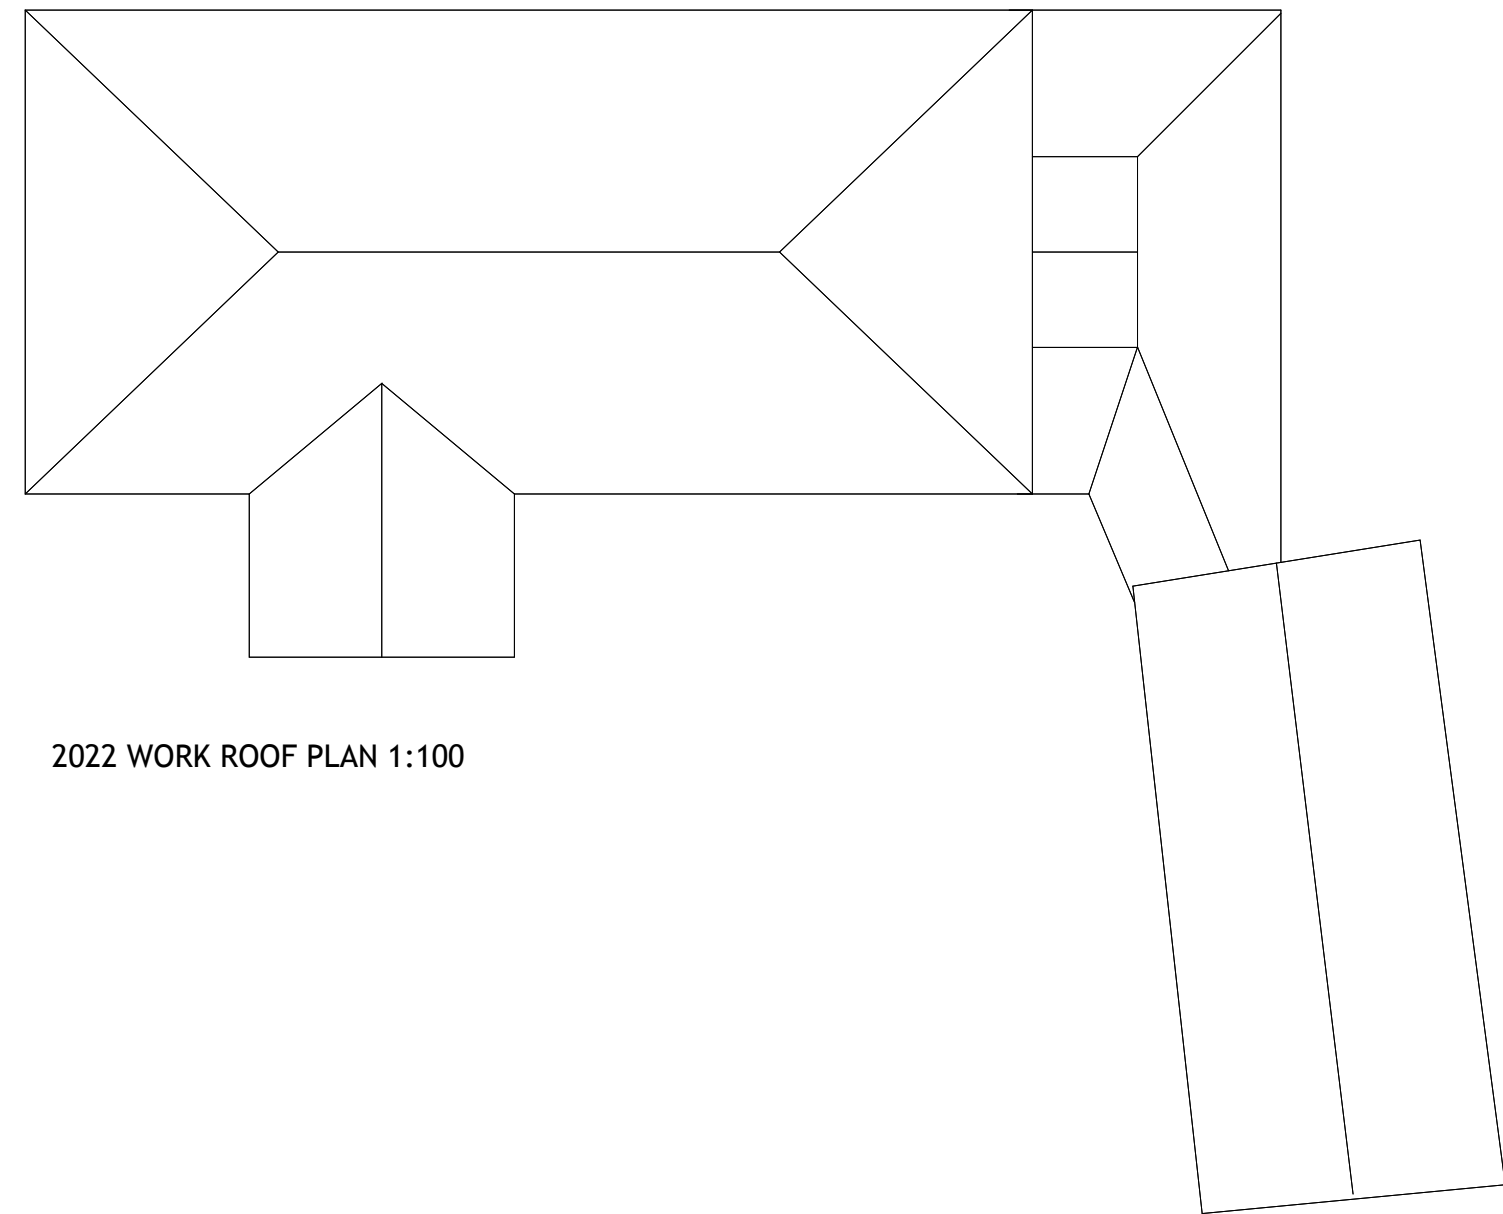


2022 WORK ROOF PLAN 1:100

EXISTING PLANS


0 1 5m

1:100


- 1 Clay tile, plain
- 2 Lime render
- 3 Facing brickwork
- 4 Hardwood door
- 5 Glazing
- 6 Oak structure
- 7 Flint

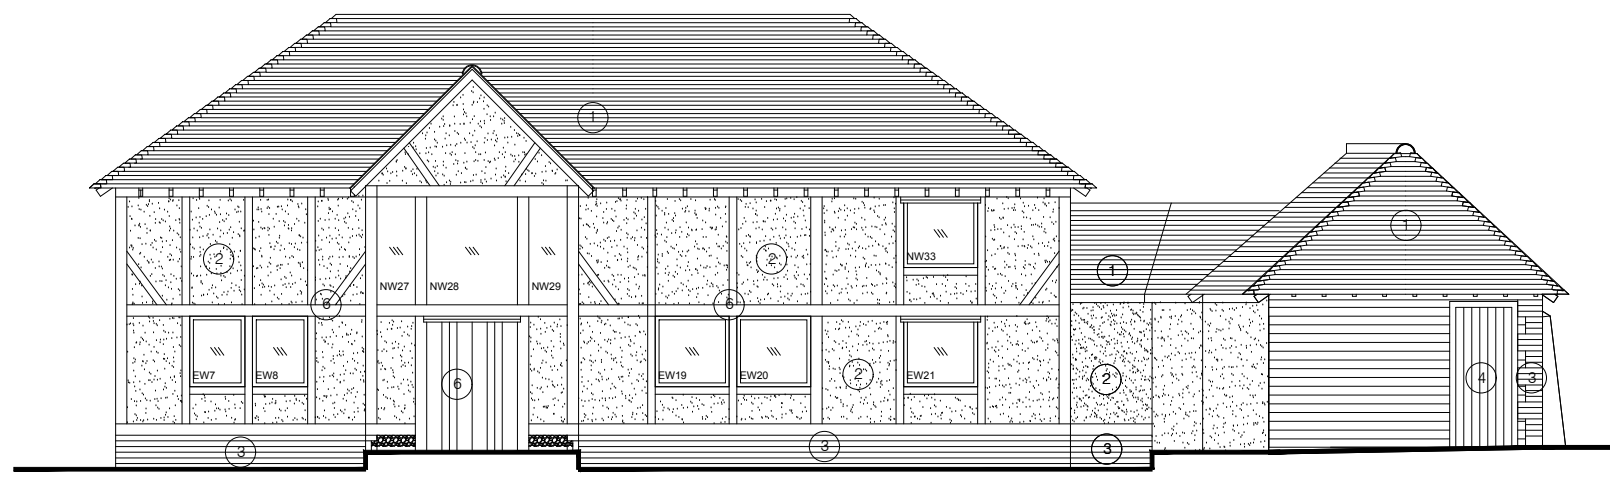

Front elevation (west)

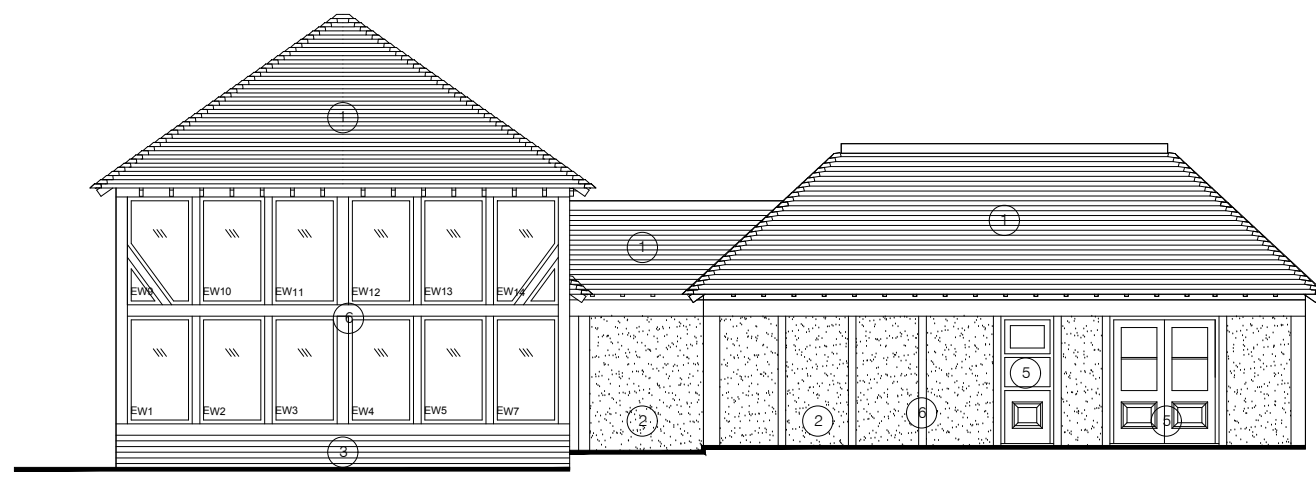

Side elevation (north)

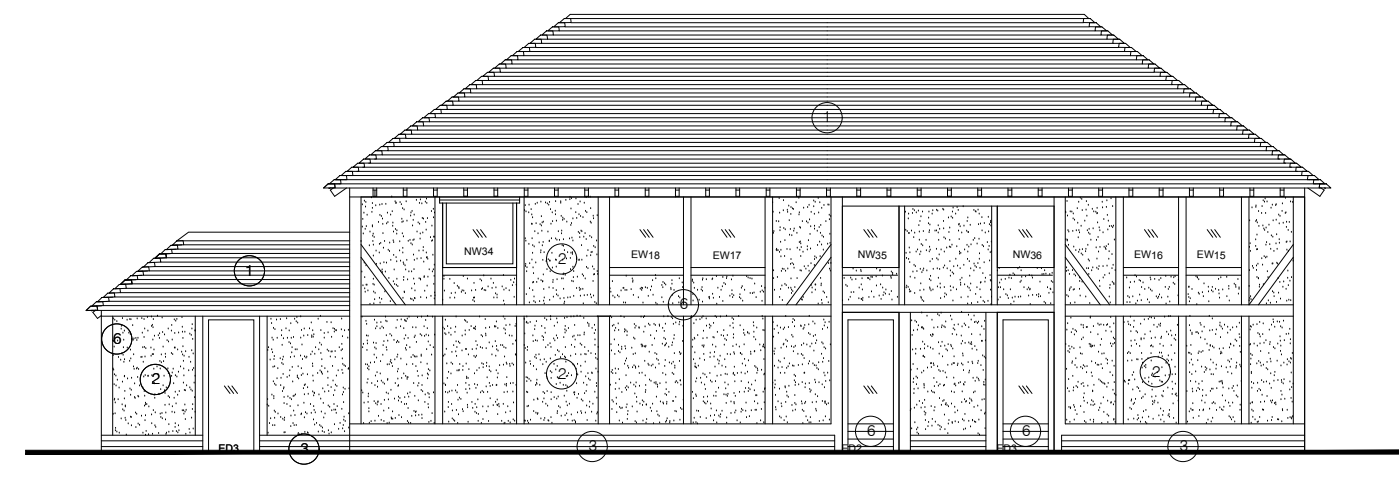

Rear elevation (east)

EXISTING ELEVATIONS

0 1 5m

1:100

Agricultural

Shepherds Cottage

Residential

Pond

Dwelling

Outbuilding

Barn


Shed

Residential

SITE PLAN

0 5 25m

Notes:
This drawing is to be read in conjunction with all other drawings carrying the same drawing numbers.
Contractor to check all dimensions on site and report any discrepancies before proceeding
All relevant British standards and Codes of Practices to be complied with

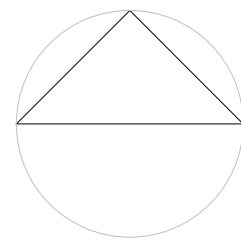

Rev.	Date:
Revisions:	

Drawing Status:	A	B	C	P	T

Lisa Vohmann architecture
Hillside, Hawkspur Green, L1 Bardfield, Essex CM7 4SH
Tel: 07720391122, Email: hl_side@btconnect.com

Project Title:
Shepherds Cottage, Stuccos Farm
Twineham Lane, Sayers Common
BN69JUF
Barn

Client:
Mrs Daisy Honeybunn

Drawing Title:
Barn and Workshop post 2022 plans and elevations

Dwg No: LVa2208.03.110 Rev: .

Scale @ A1: 1/1250 & 1/500 Date: February 2023

Volumes/SAMUNG/WORK/Lisa Vohmann Architecture/Shepherds Cottage/DWGS

All dimensions are to be checked on site. Do not scale from this drawing.
Copyright remains with Lisa Vohmann