
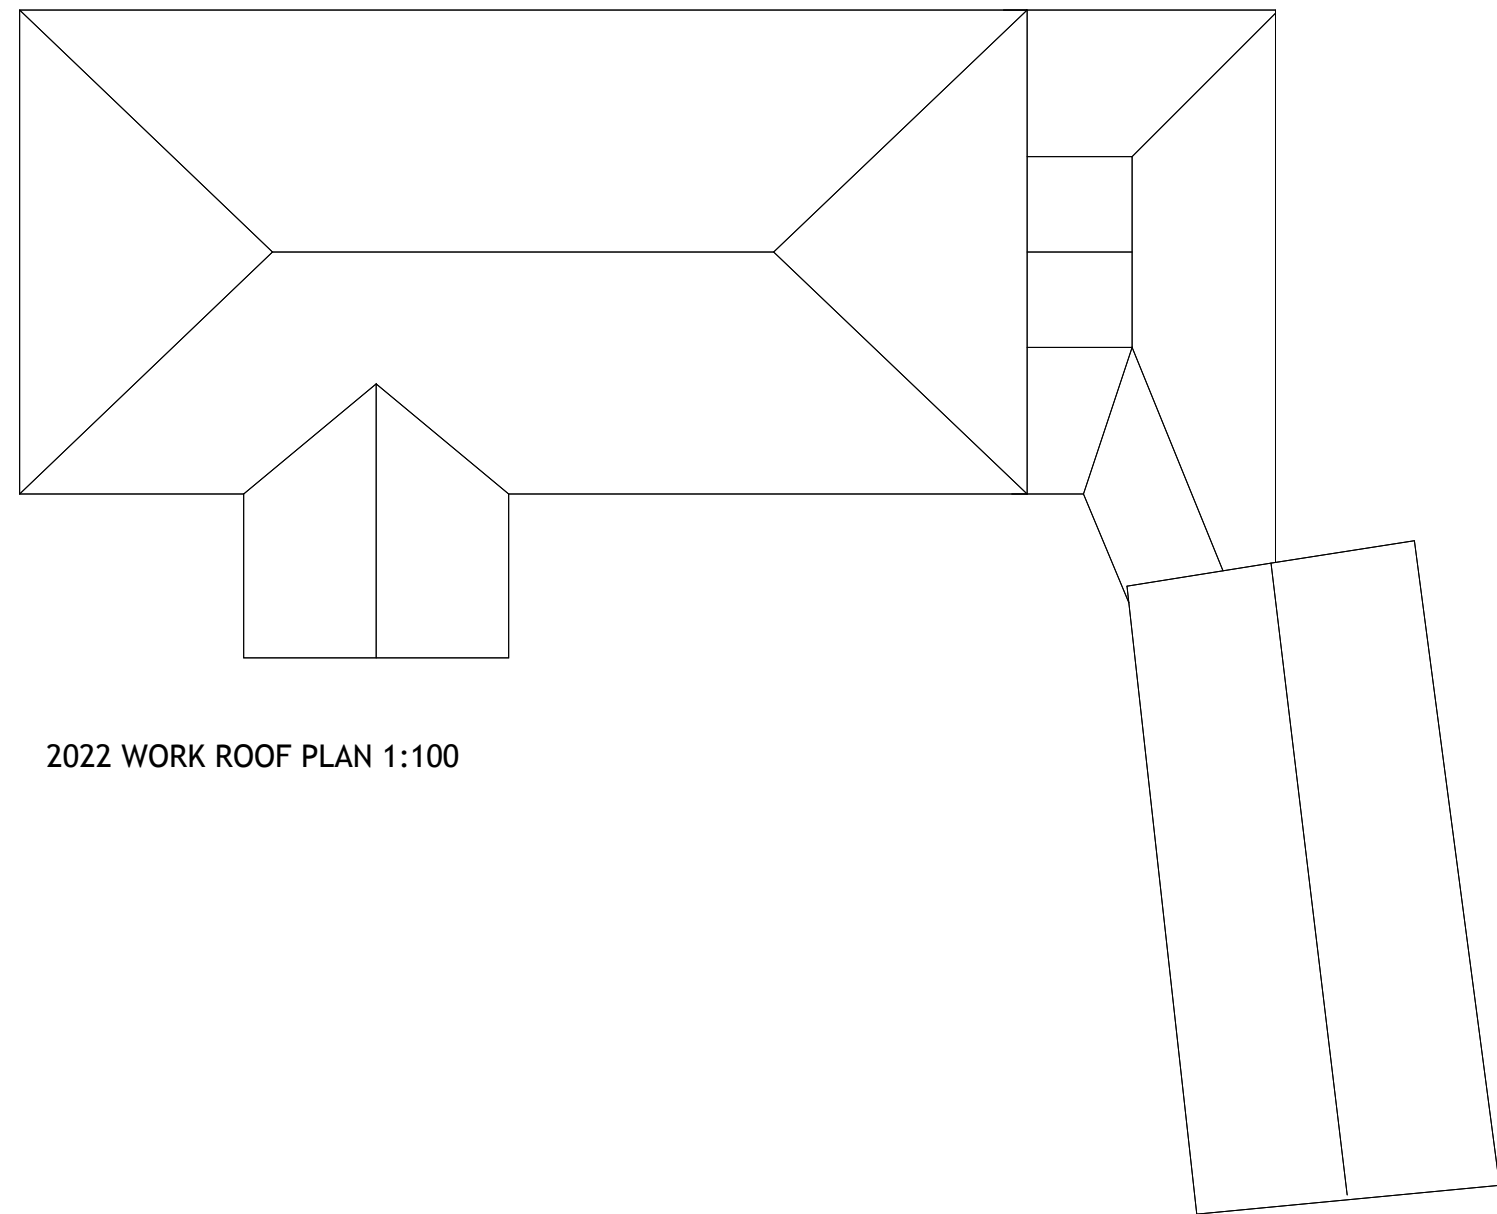
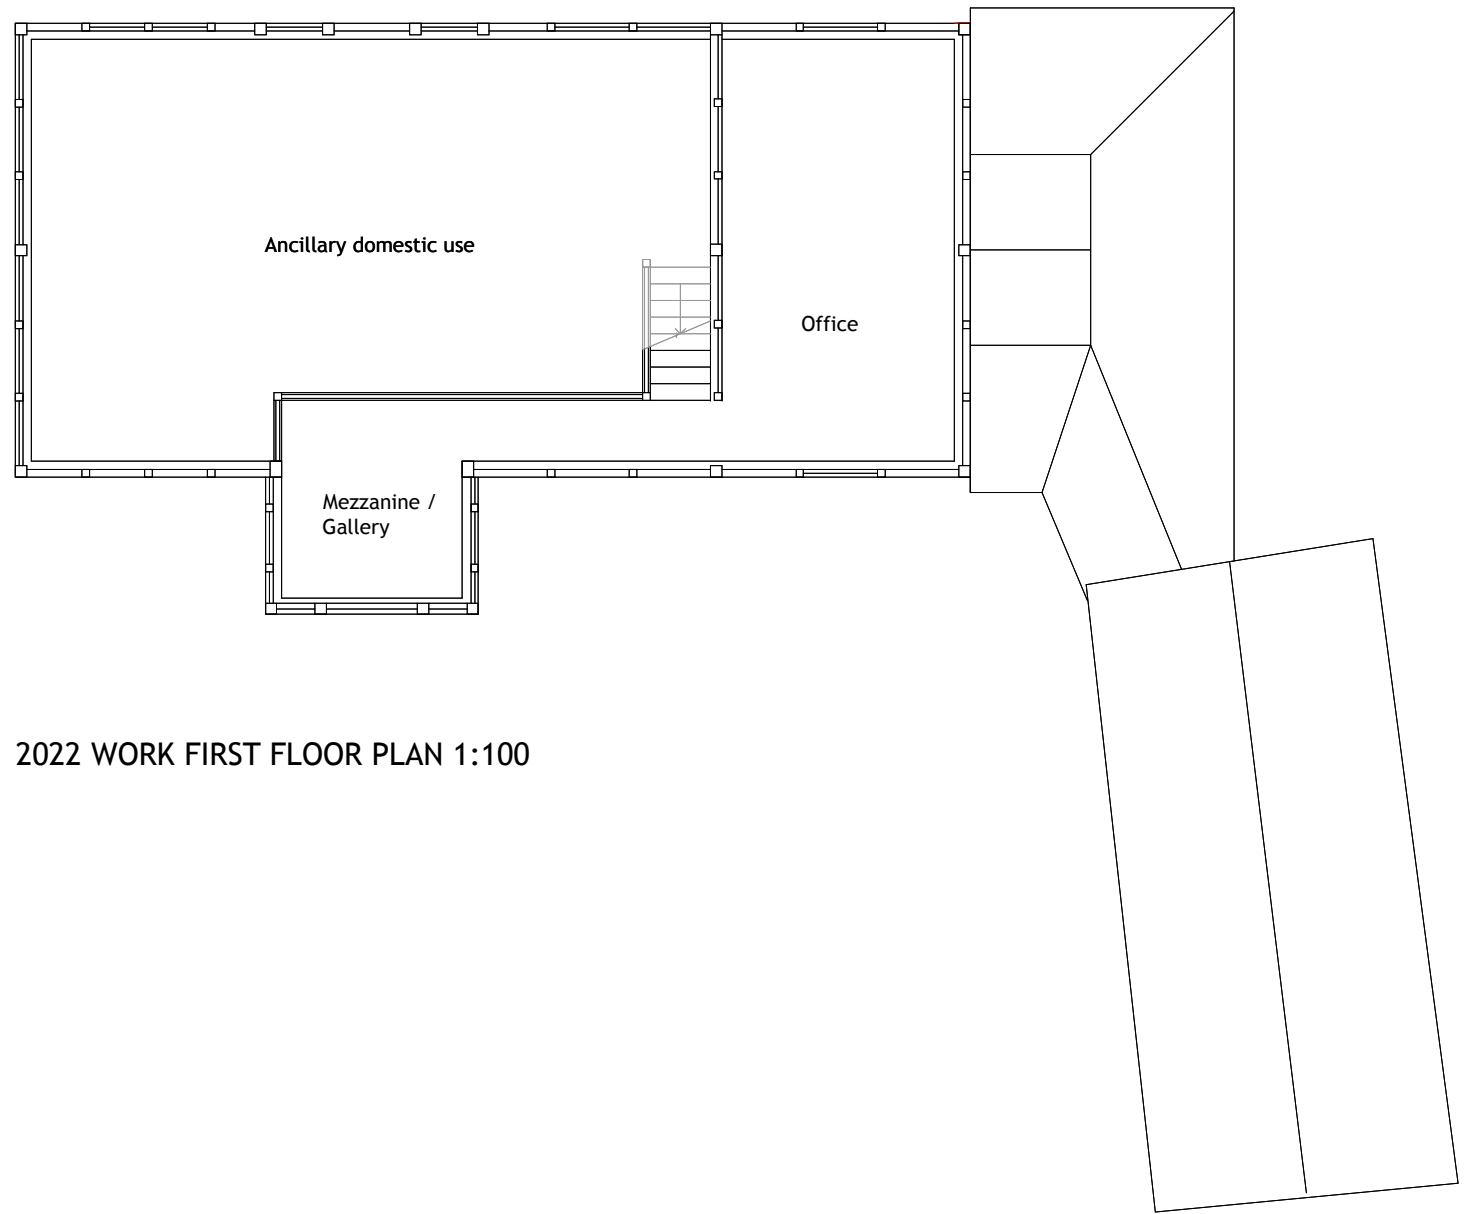


LOCATION PLAN




0 10 50m
1:1250

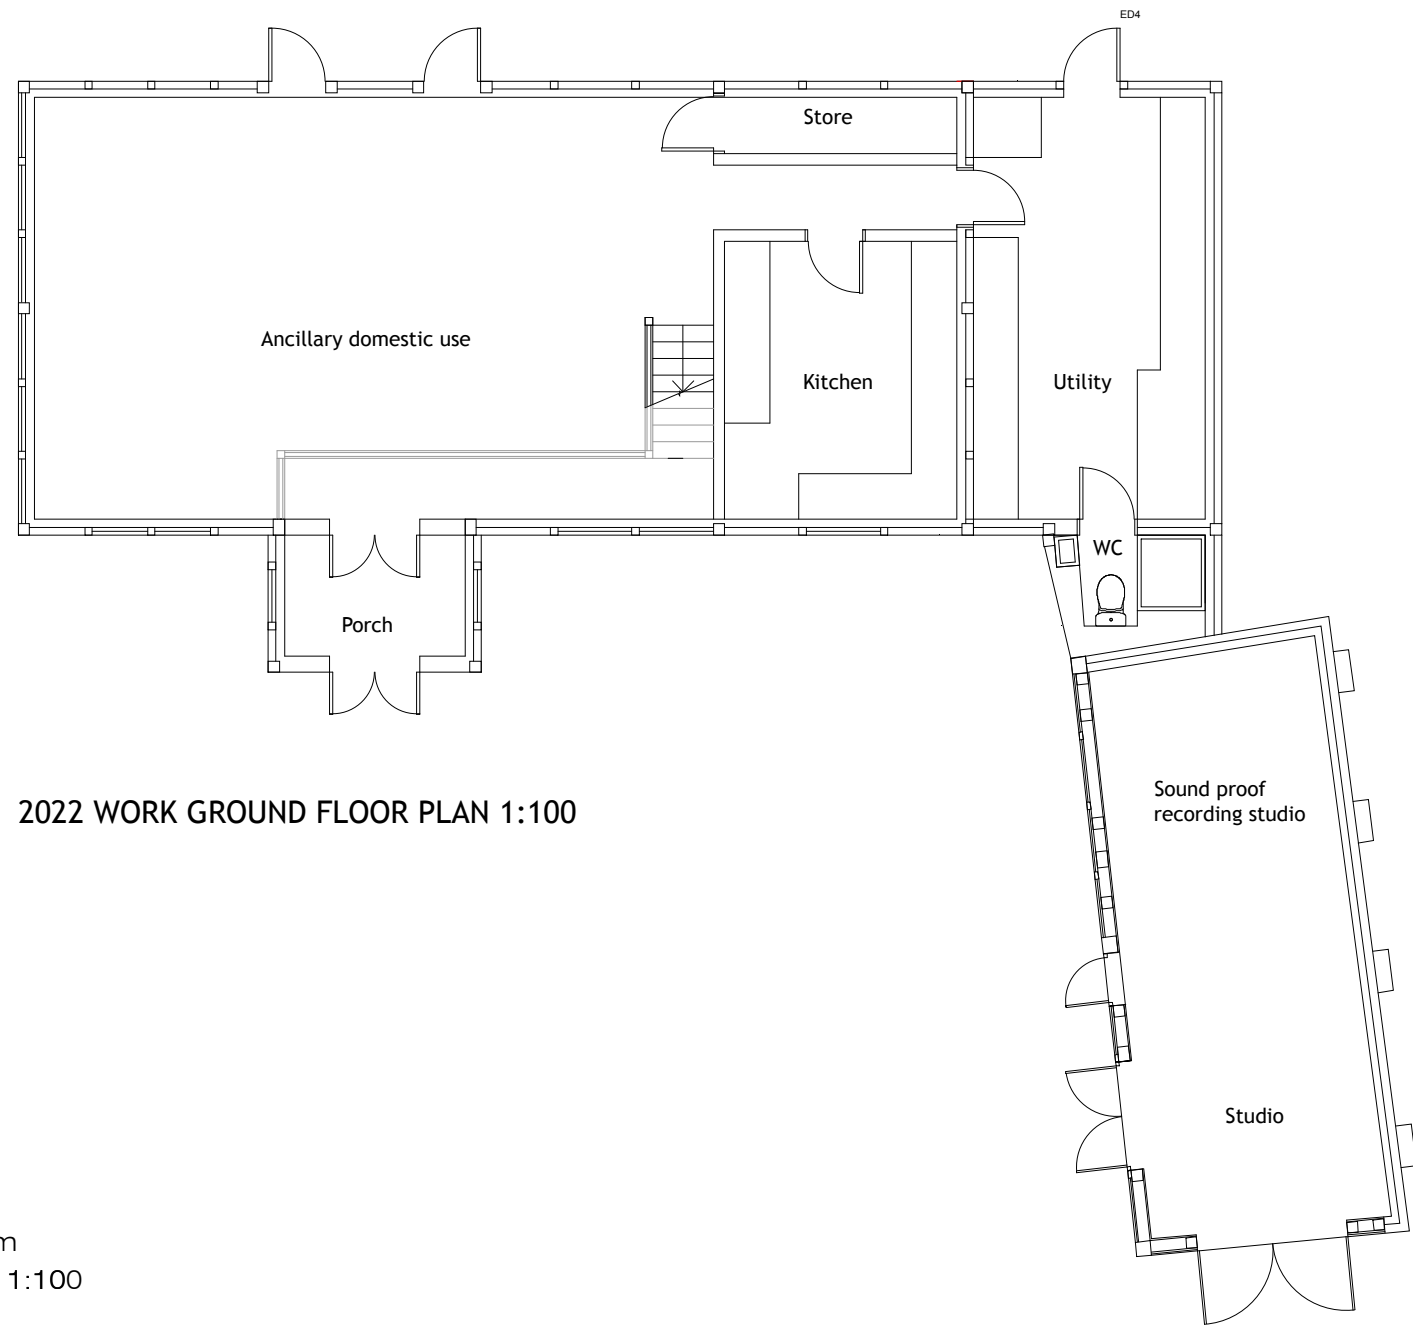

EXISTING PLANS

0 1 5m
1:100

- 1 Clay tile, plain
- 2 Lime render
- 3 Facing brickwork
- 4 Hardwood door
- 5 Glazing
- 6 Oak structure
- 7 Flint

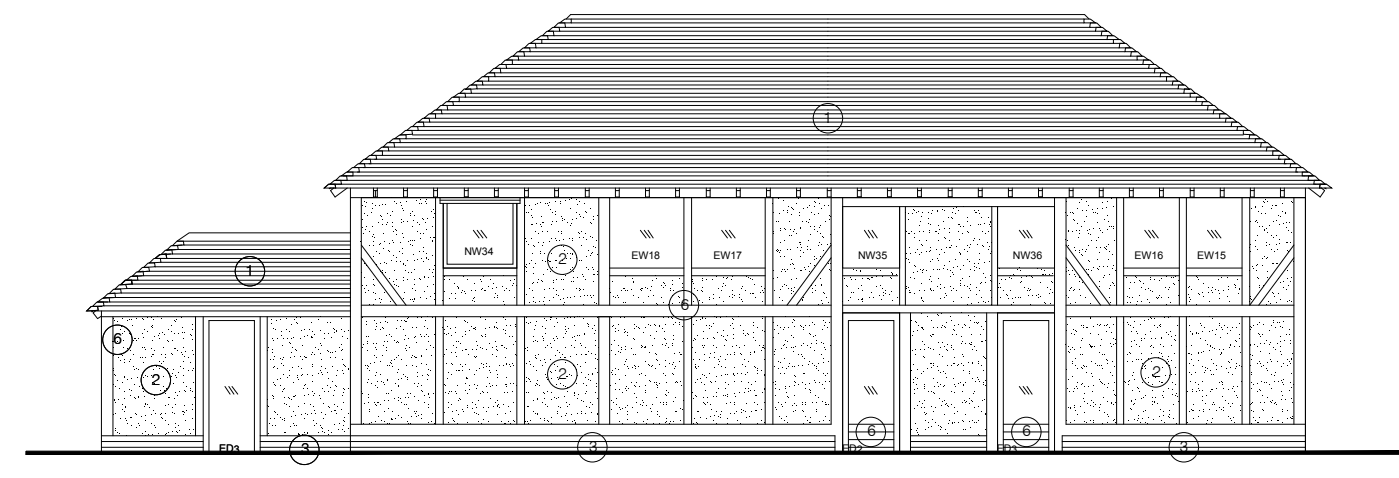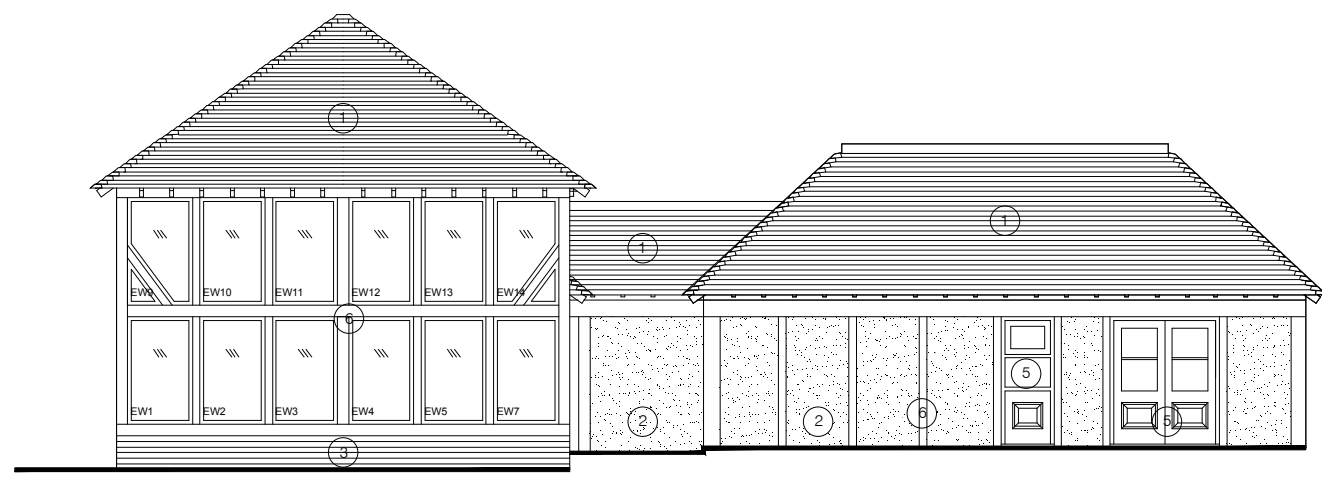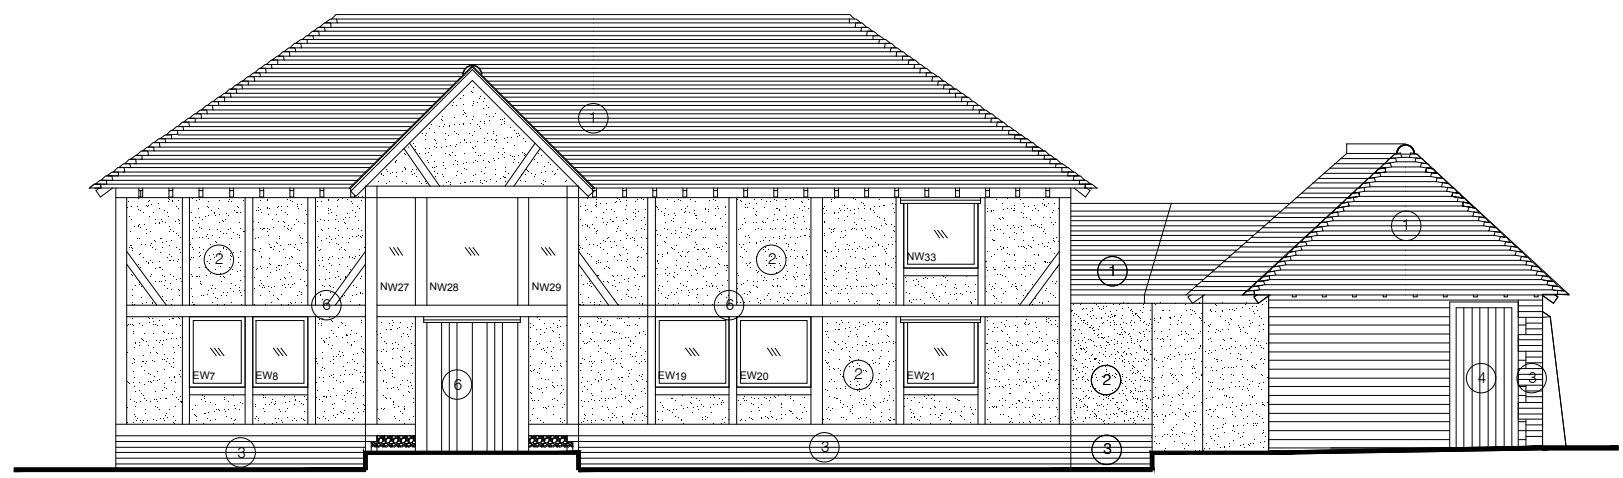

EXISTING ELEVATIONS

0 1 5m
1:100

Agricultural

Shepherds Cottage

Residential

Pond

Dwelling

Outbuilding

Workshop

Barn

Shed


Residential

Longhovel Cottages

SITE PLAN

0 5 25m
1:500

Notes:
This drawing is to be read in conjunction with all other drawings carrying the same drawing numbers.
Contractor to check all dimensions on site and report any discrepancies before proceeding
All relevant British standards and Codes of Practices to be complied with

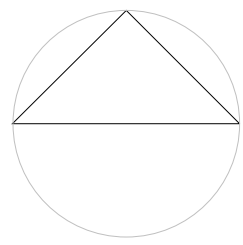

A	Additional annotation to floor plans at request of planner	April 2026
Rev:		Date:
Revisions:		

	A	B	C	P	T
Drawing Status:					

Lisa Vohmann architecture
Hilade, Hawkspur Green, L1 5AD, Essex CM7 4SH
Tel: 07720391122, Email: hls_sds@connect.com

Project Title:
Shepherds Cottage, Stuccles Farm
Twineham Lane, Sayers Common
BN69JF
Barn

Client:
Mrs Daisy Honeybunn

Drawing Title:
Barn and Workshop post 2022 plans and elevations

Dwg No: LVA2208.03.110 Rev: A

Scale @ A1: 1:1250 & 1:500 Date: February 2023

Volume/SAMUNG/WORK/Lisa Vohmann Architecture/Shepherds Cottage/DWG

All dimensions are to be checked on site. Do not scale from this drawing.
Copyright remains with Lisa Vohmann